


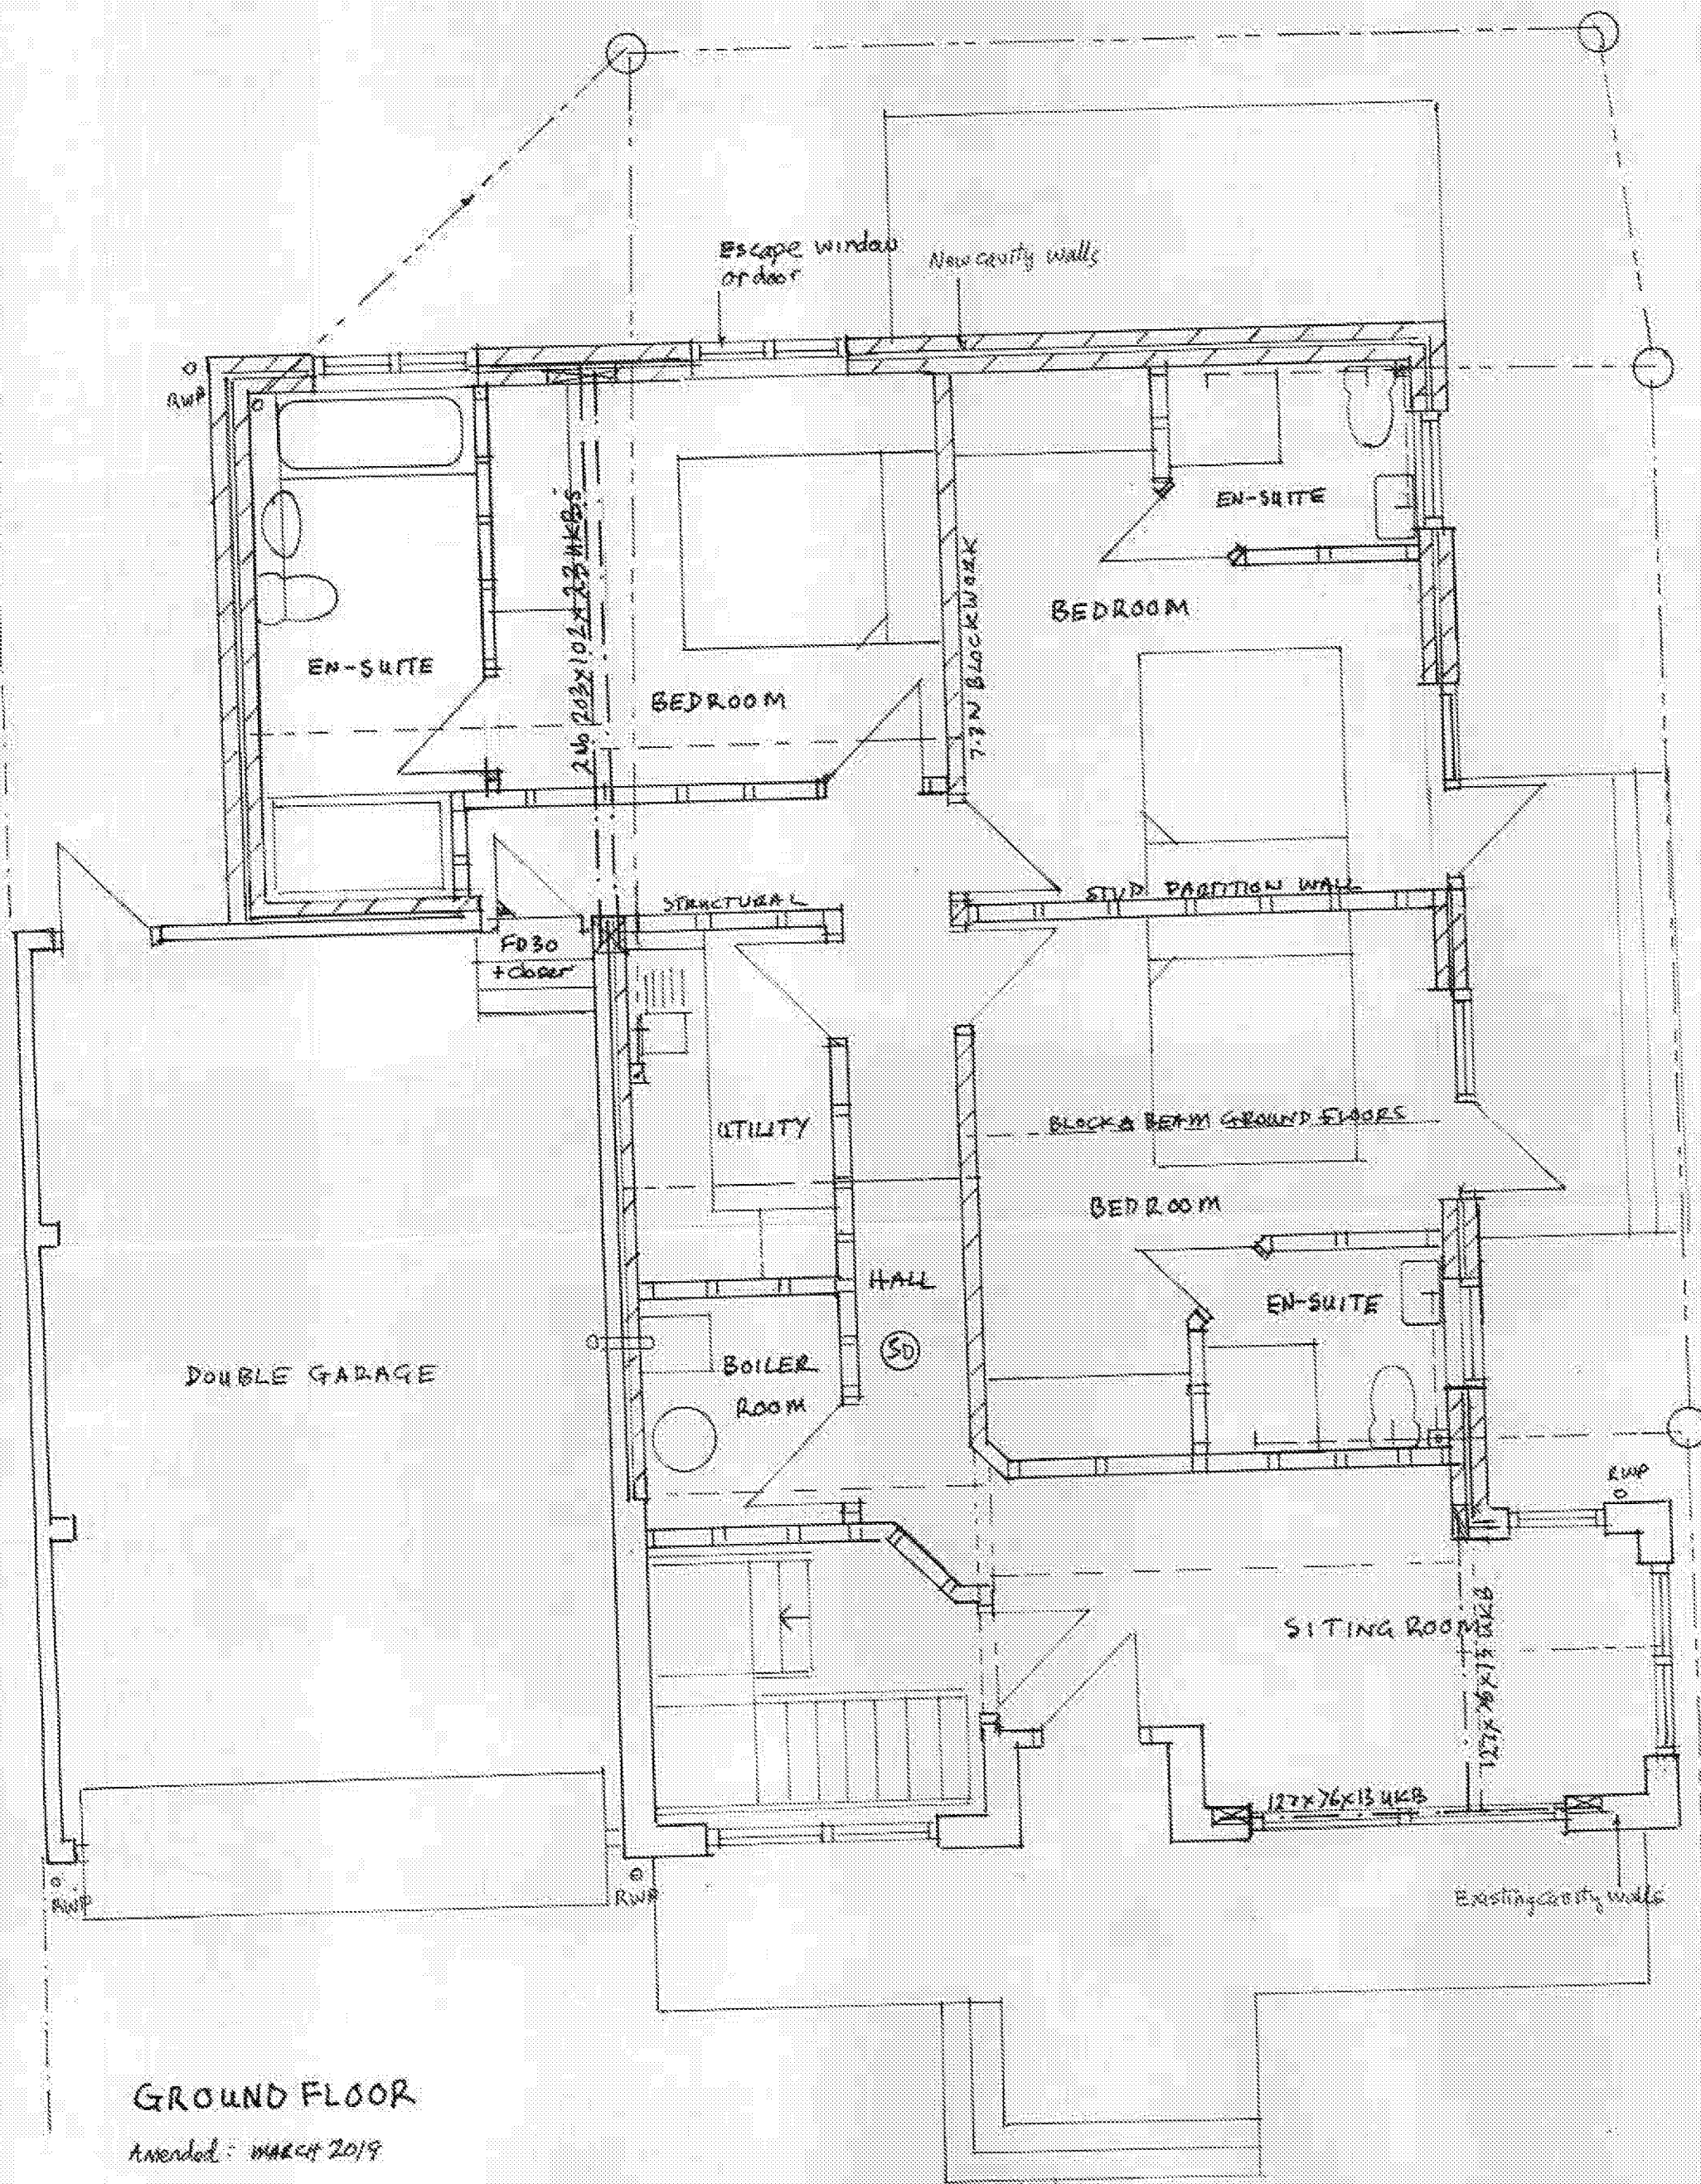

GROUND FLOOR

Amended: MARCH 2019

PROJECT: Proposed Loft Conversion (First Floor) and Alterations

DRAWING: Proposed Floor Plans

SCALE: 1:50

ADDRESS: 9 Alleyne Way, Elmer Sands, Bognor Regis, West Sussex, PO22 6JZ

CLIENT: Steve Hayward