


All external walls reconstructed
in cavity construction
7.5N Thermal blockwork
85mm Rock wall insulation batts
100mm concrete block + render finish

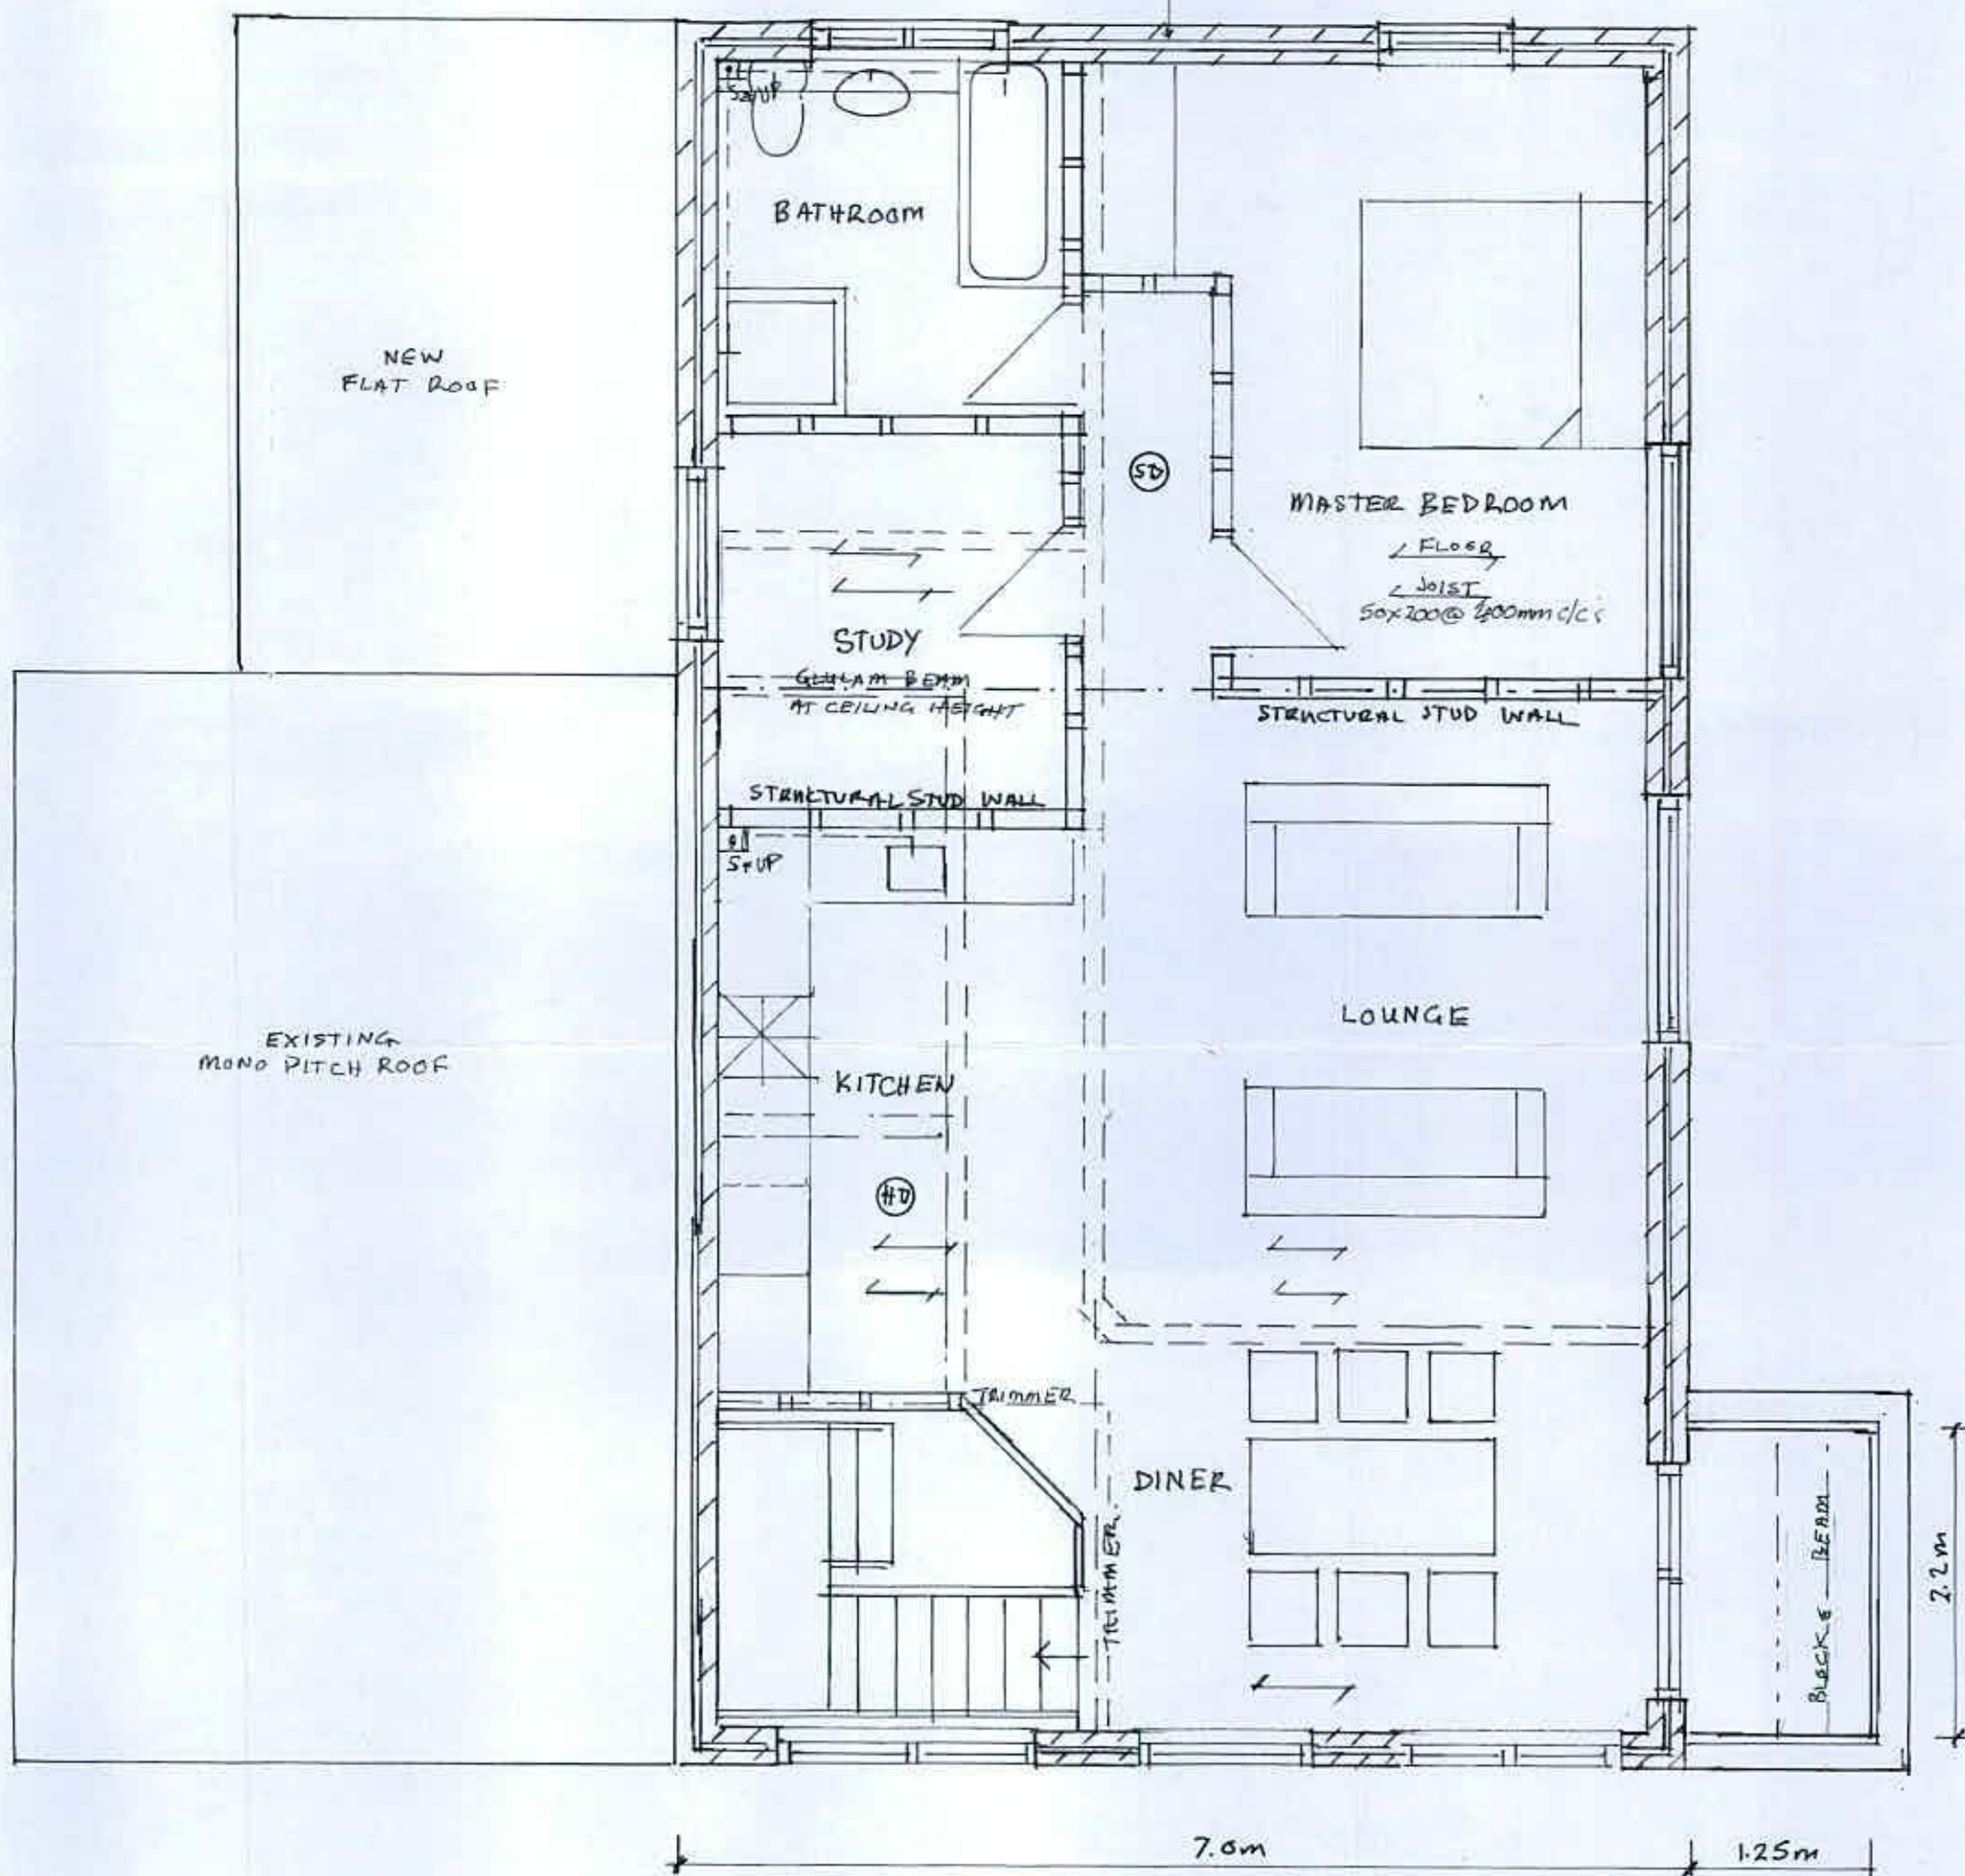

FIRST FLOOR

Amended: March 2019

PROJECT: Proposed Loft Conversion (First Floor)
and Alterations

DRAWING: Proposed Floor Plans

SCALE: 1: 50

ADDRESS: 9 Alleyne Way, Elmer Sands,
Bognor Regis, West Sussex, PO22 6JZ

CLIENT: Steve Hayward

TELE: 07979530095