


PROJECT: Proposed Loft Conversion (First Floor)
and Alterations


DRAWING: Existing Floor Plans SCALE: 1: 50

ADDRESS: 9 Alleyne Way, Elmer Sands,
Bognor Regis, West Sussex, PO22 6JZ

CLIENT: Steve Hayward
TELE: 07979530095

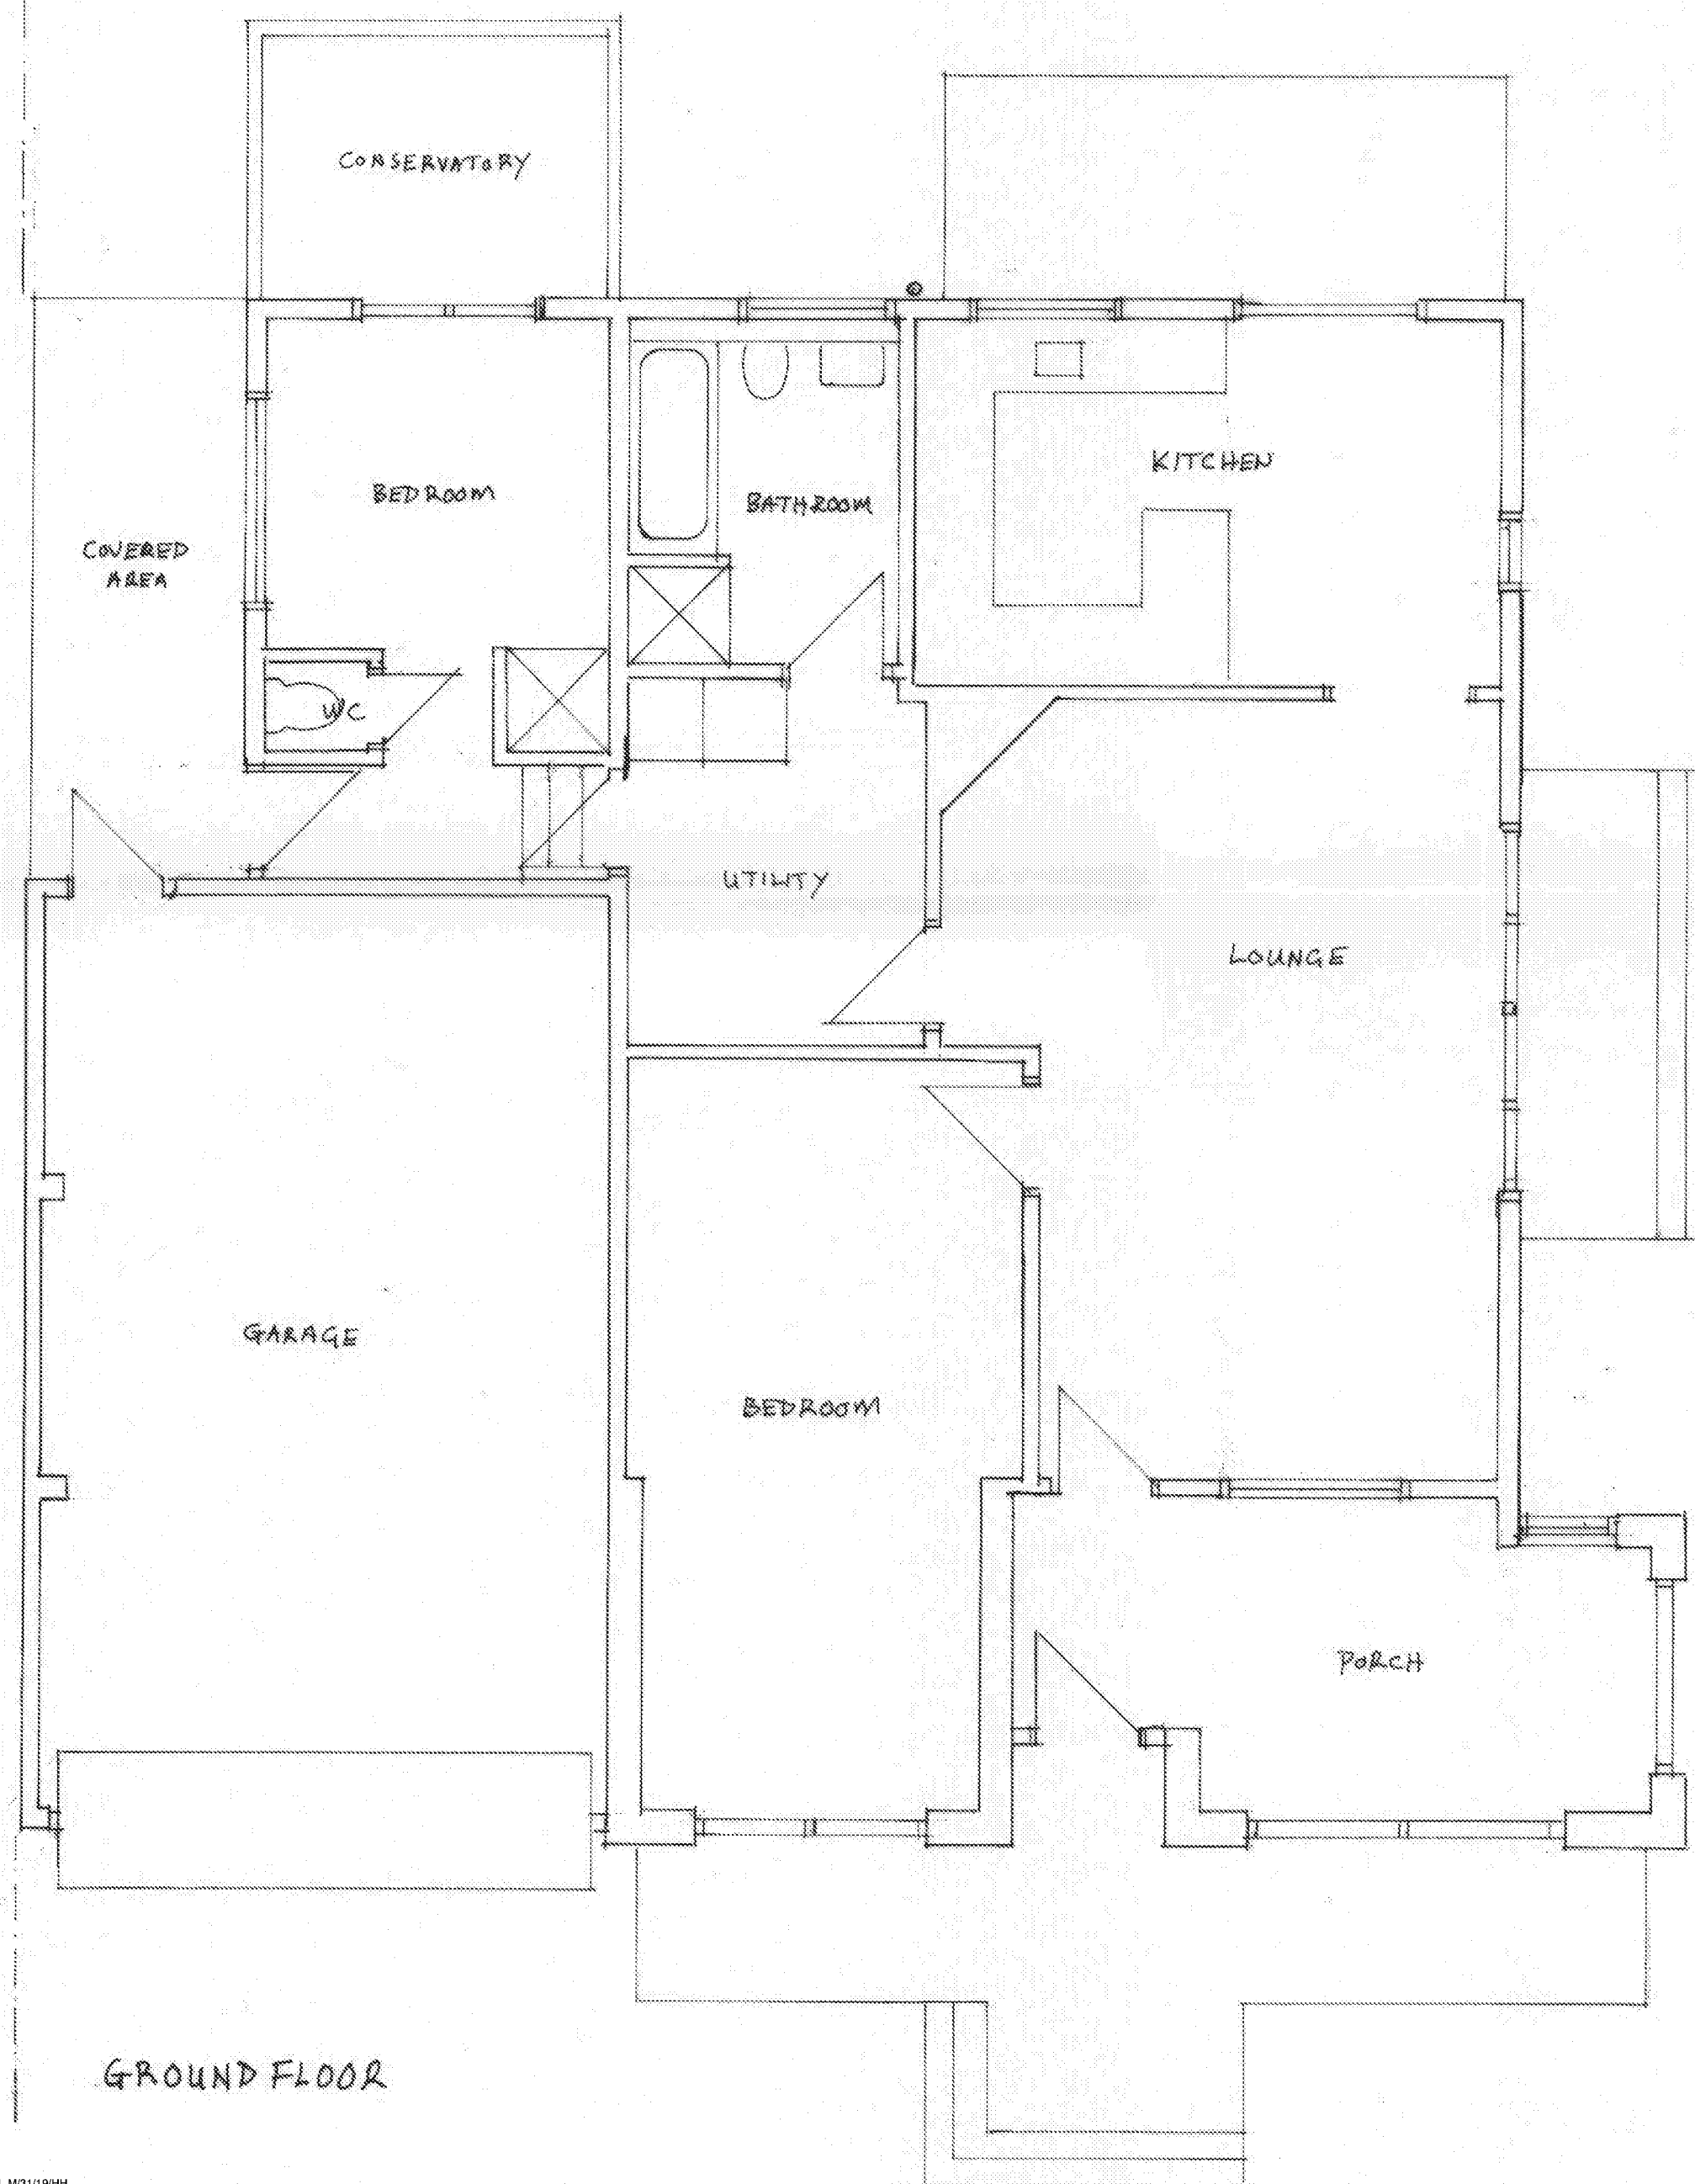

GROUND FLOOR

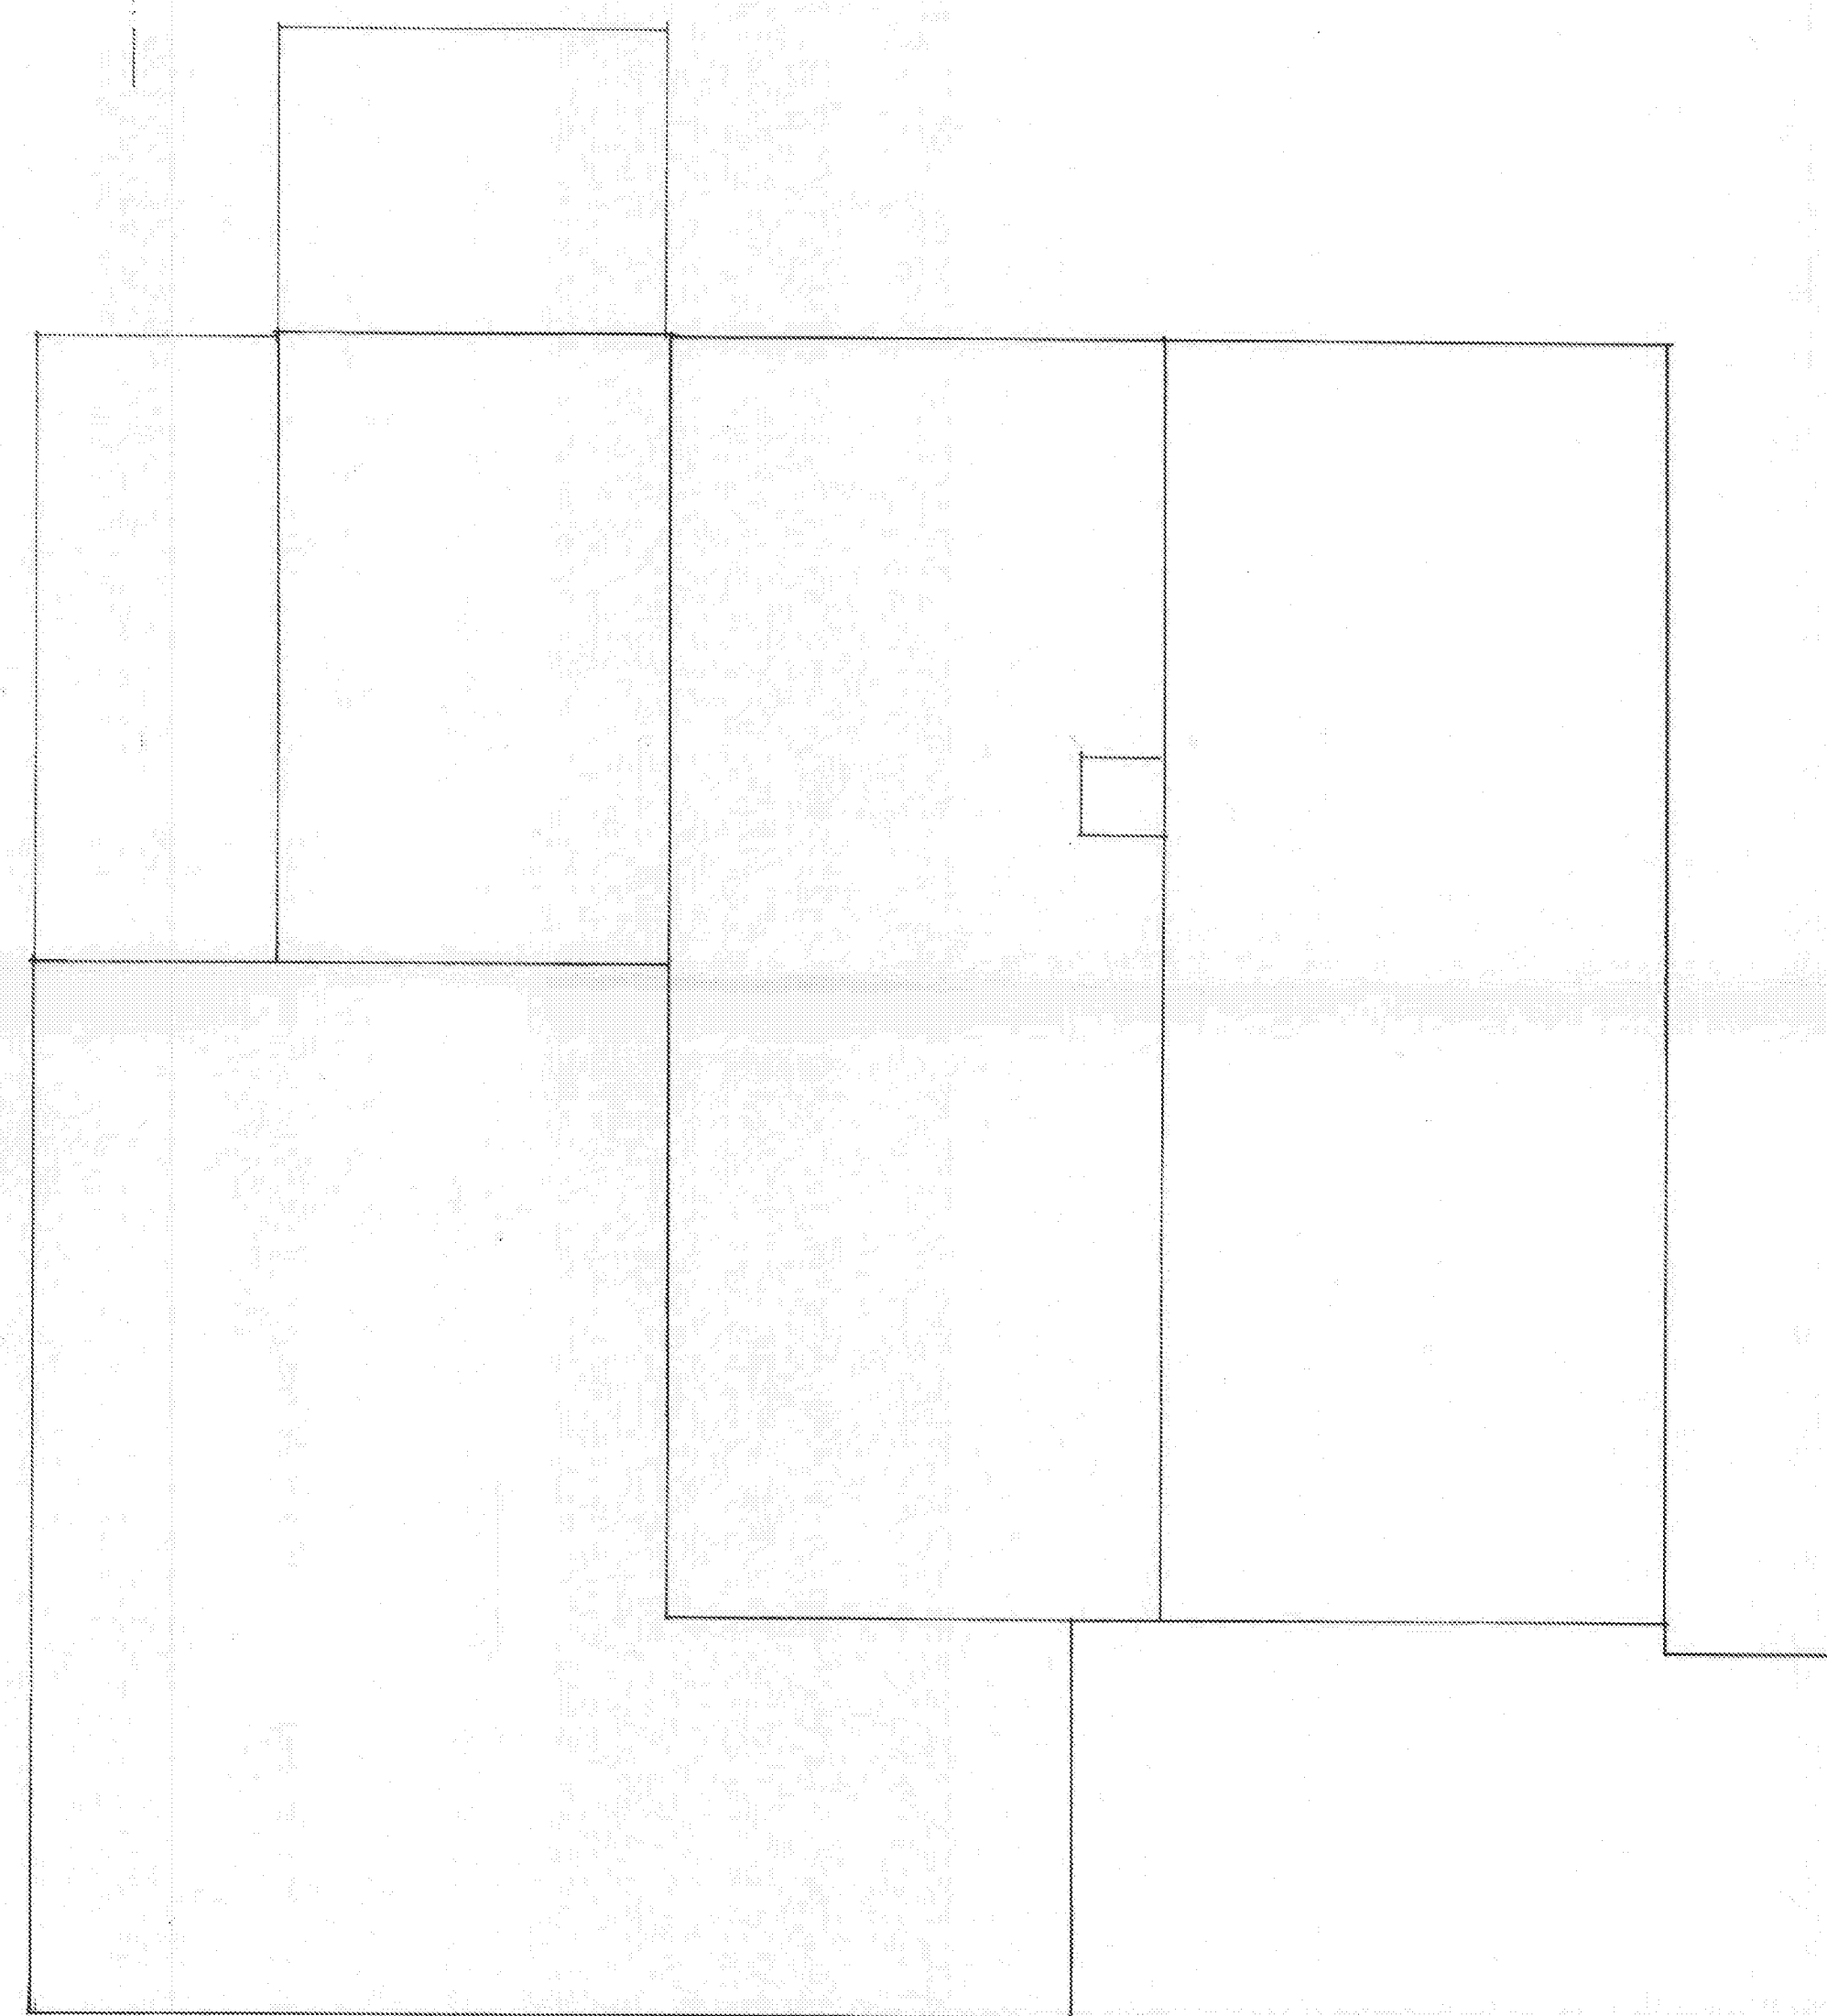

ROOF PLAN

EXISTING PLANS

SCALE 1:50 @ A2

