




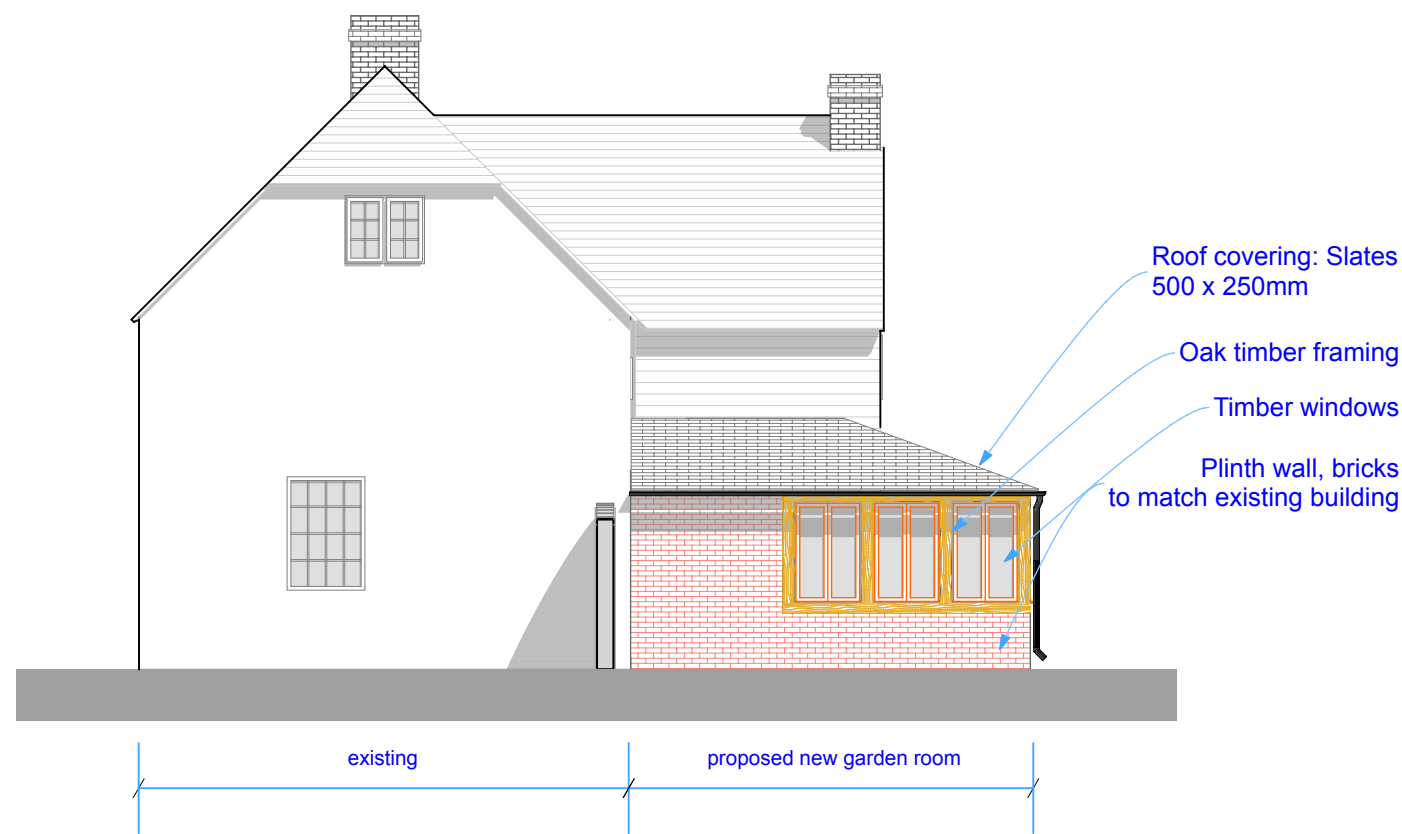

West Elevation

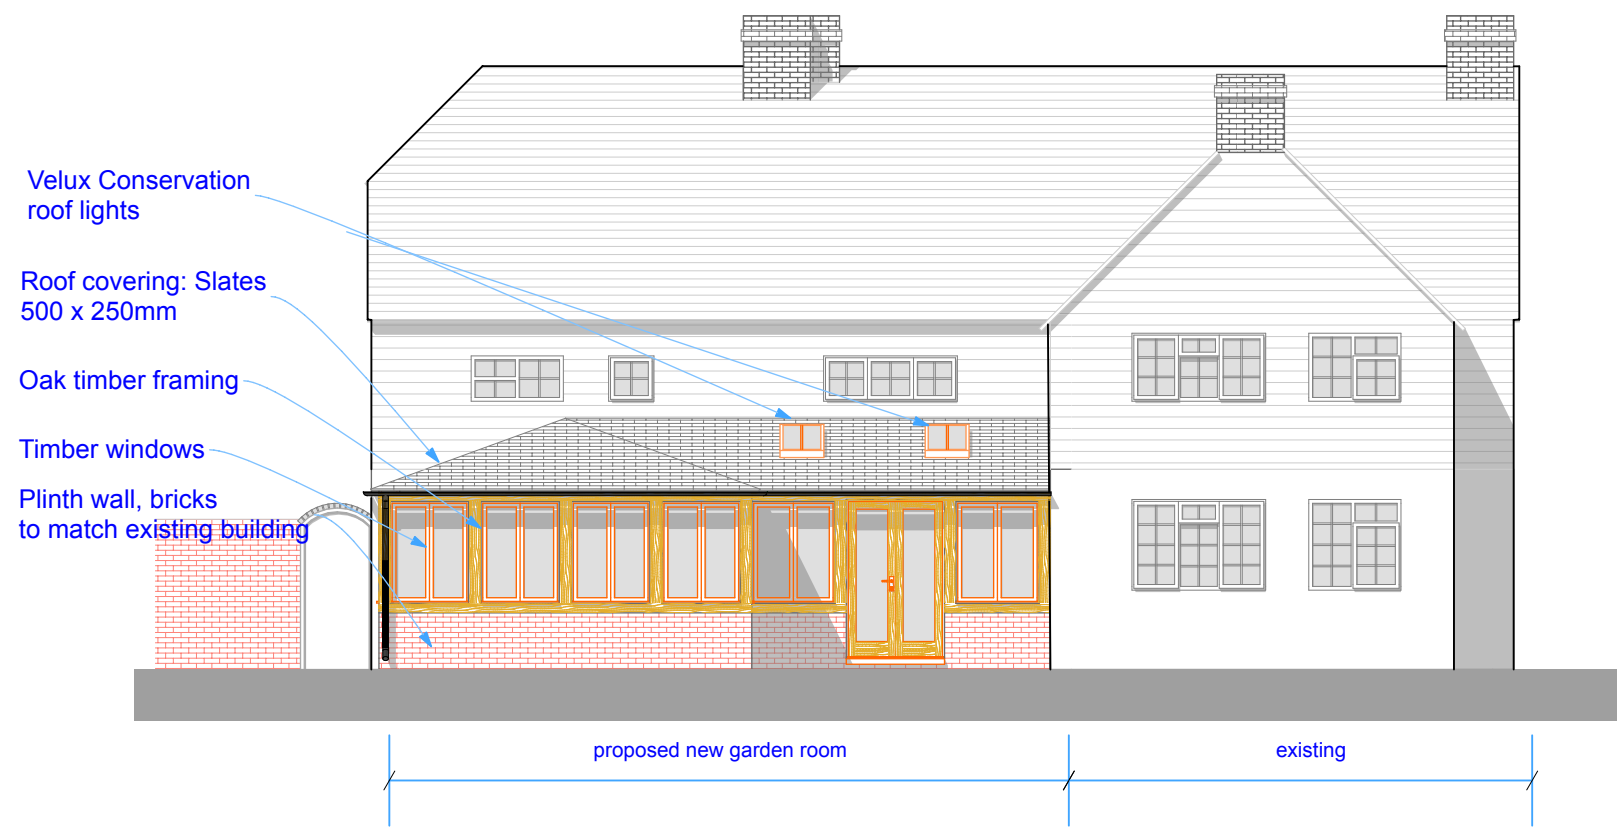

South Elevation

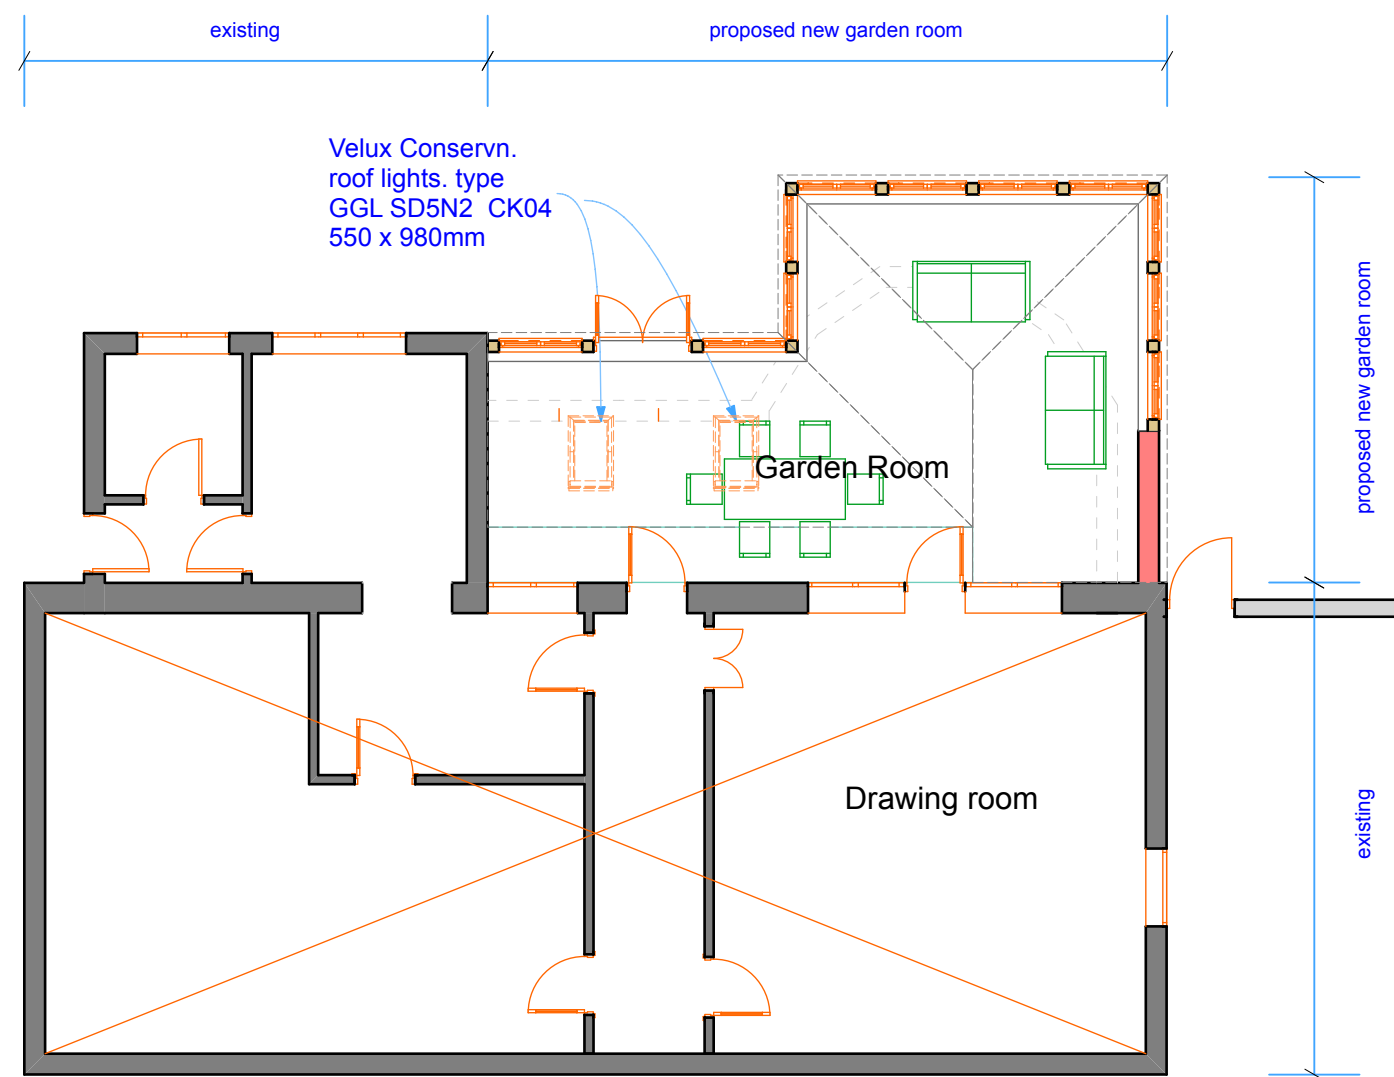

Plan



Perspective, from SW

note: Materials are indicative only
and not intended to be exact.

This drawing is the property of Andrew Fuller Associates and is not to be copied reproduced, retained or disclosed to any unauthorised person either wholly or in part without prior consent. Do not scale from this drawing except for Planning purposes. Use all figured dimensions only. All figured dimensions to be checked on site prior to construction. All discrepancies, errors and omissions to be reported to Andrew Fuller Associates prior to construction. Layout and dimensions of existing building to be checked on site.

REVISIONS

A Aug 17 Revised roof



Chartered Surveyors

Norton Studio, School Lane
Arundel, West Sussex
BN18 9DR
tel: 01903 885444



email: info@a-fuller.co.uk
www.andrewfuller.co.uk

Job Title			
Client	Ancton Manor		
	Dr Heather Beaumont		
Drawing Name	Plans & Elevations Proposed		
Drawing Status	Planning		
Drawn by	AF	Date	Mach 17
Checked by		Date	
Drawing Scale	1:100 at A2		
Drawing No	16905/ 02	Status	Revision
			A