


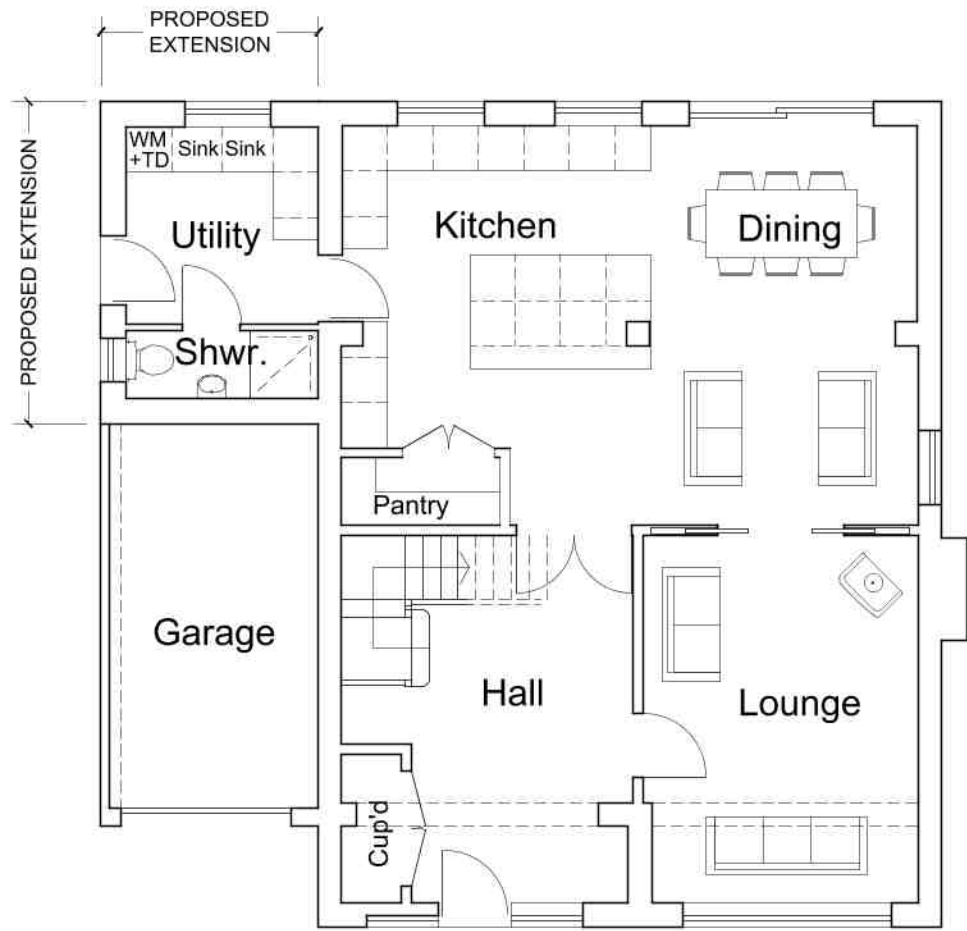

Proposed Ground Floor Plan
Scale 1:100



Proposed First Floor Plan
Scale 1:100



Proposed Front Elevation
Scale 1:100




Proposed Side Elevation
Scale 1:100




Proposed Rear Elevation
Scale 1:100



Proposed Side Elevation
Scale 1:100

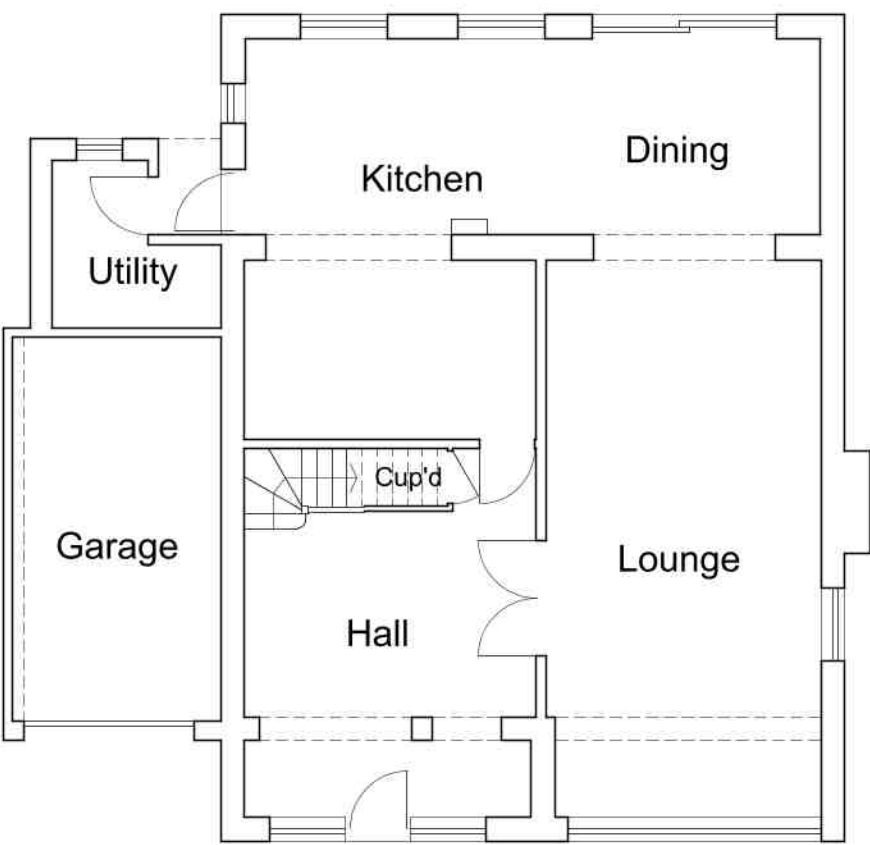


Existing Ground Floor Plan
Scale 1:100

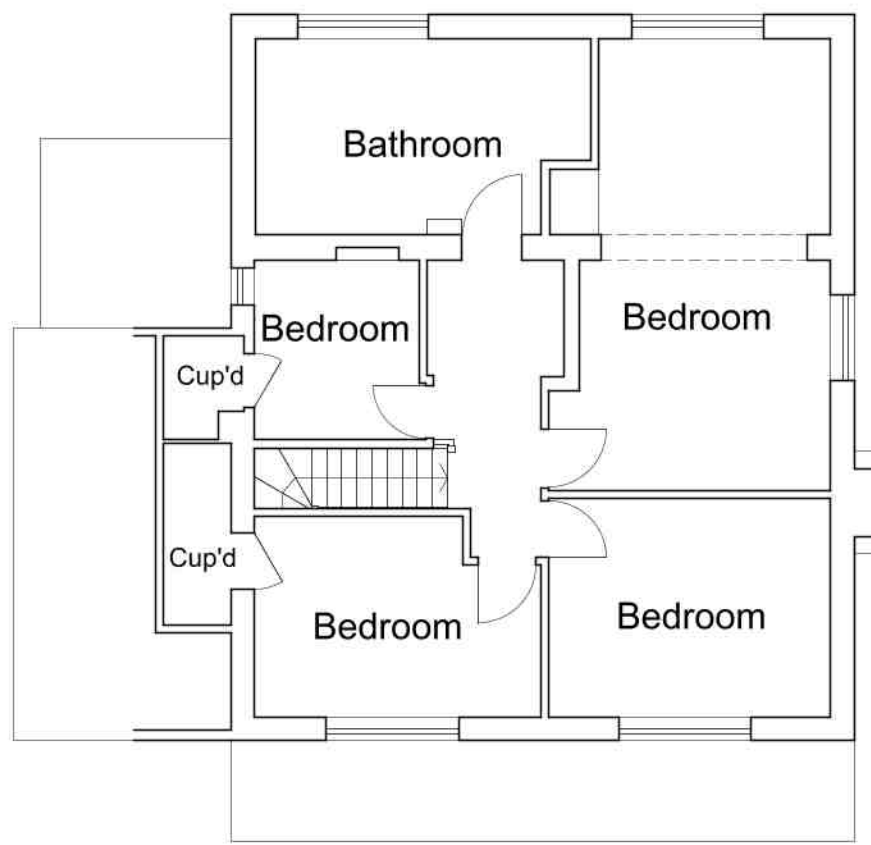

Existing First Floor Plan
Scale 1:100



Existing Front Elevation
Scale 1:100

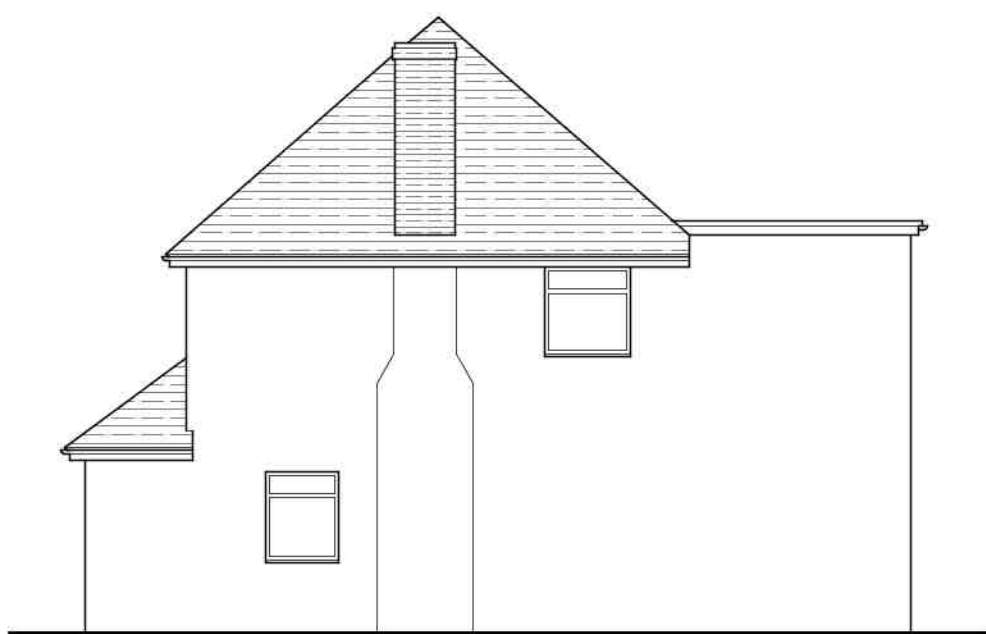

Existing Side Elevation
Scale 1:100



Existing Rear Elevation
Scale 1:100



Existing Side Elevation
Scale 1:100

Scale 1:100
0 1 2 3 4 5 6 7 8 9 10 Metres

B	Ground floor arrangement revised.	25.03.20
A	Ground floor layout revised, elevations altered to match.	04.03.20

Rev: Description: Date:

HORIZON DESIGN

ARCHITECTURAL TECHNOLOGY

Horizon Design Limited

15 Uplands Avenue

Worthing BN13 3AA

01903 205868

info@horizon-design.co.uk

www.horizon-design.co.uk

Client:
Mr Frith

Project:
Alterations and Refurbishment to:
48 Southdean Close
Bognor Regis
West Sussex
PO22 7TH

Drawing title:
Existing & Proposed
Floor Plans, Elevations.

Scale:
1:100 @ A1

Date:
13.02.20

Drawn:
KWF

Drawing number:
2986-01

Revision:
B