




8 WEST CLOSE, MIDDLETON-ON-SEA
EXISTING

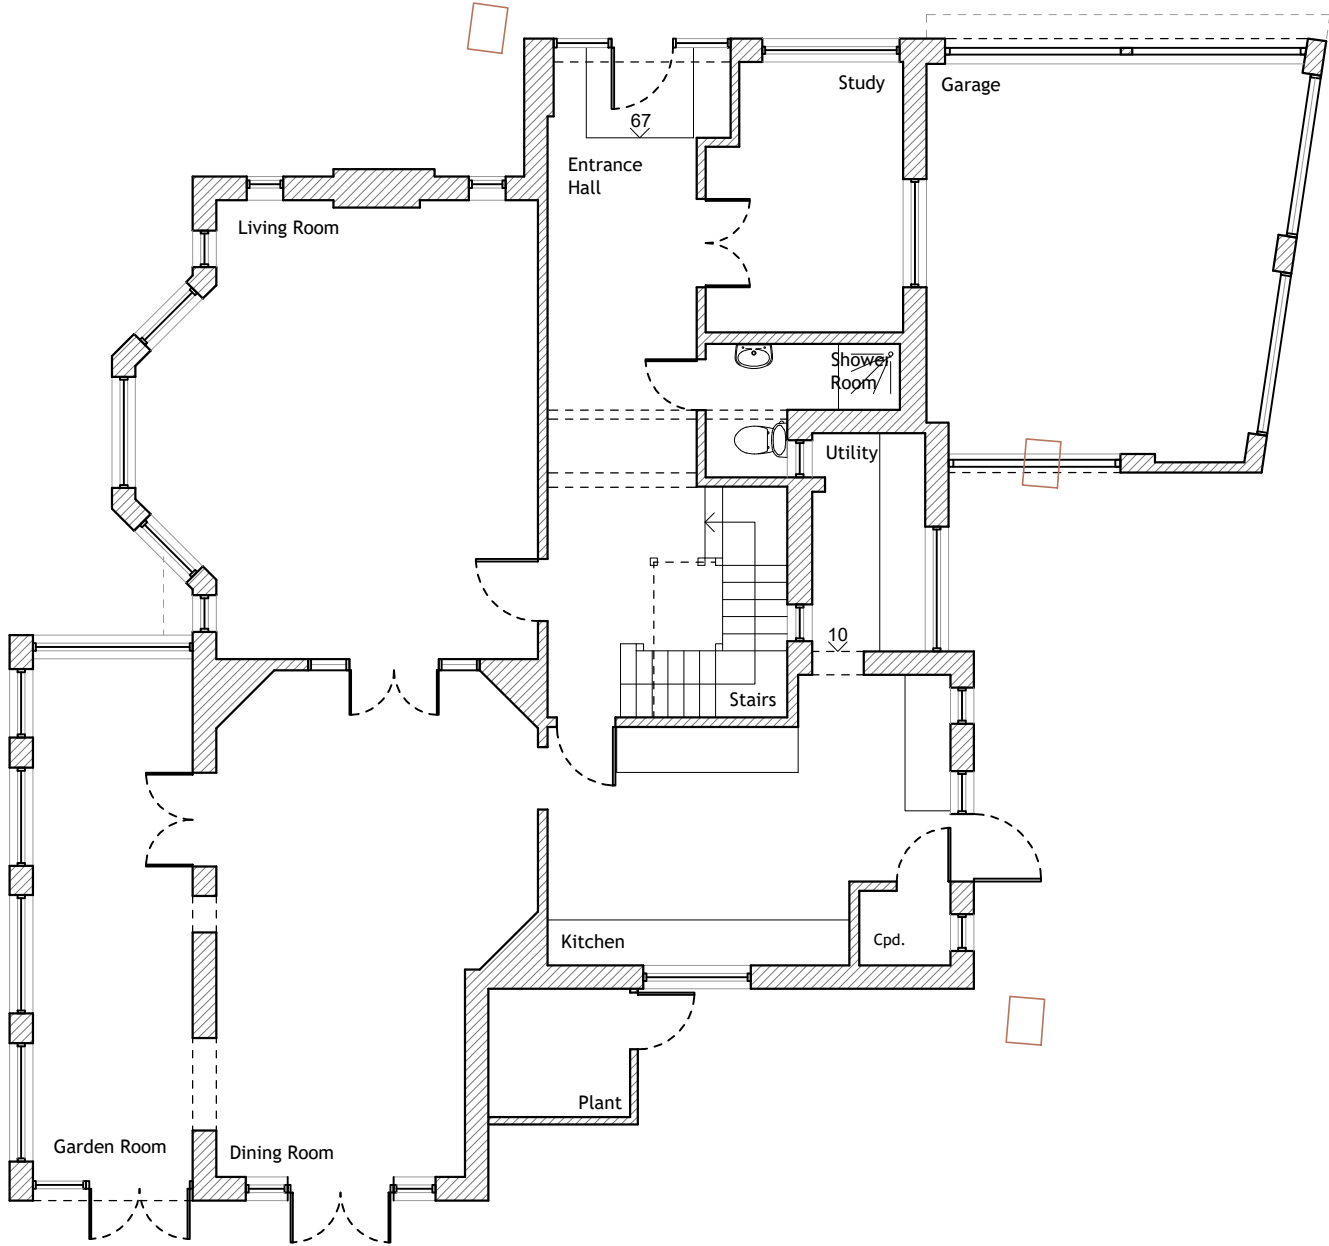


GROUND FLOOR PLAN
1:100

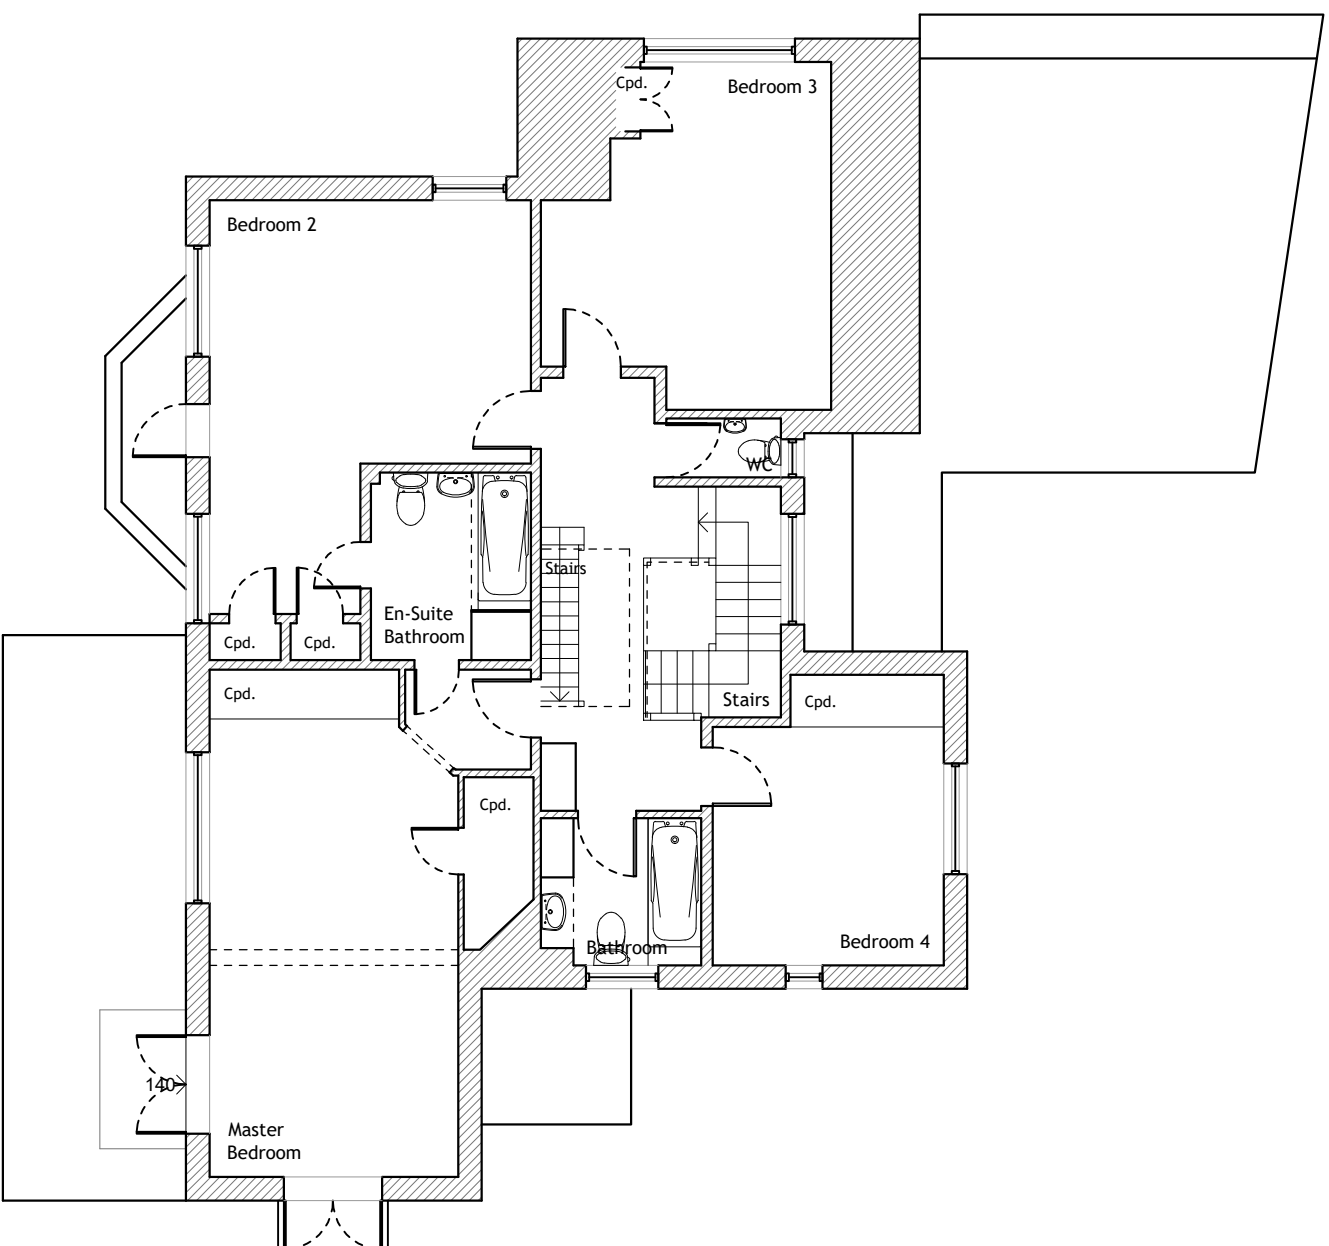

FIRST FLOOR PLAN
1:100

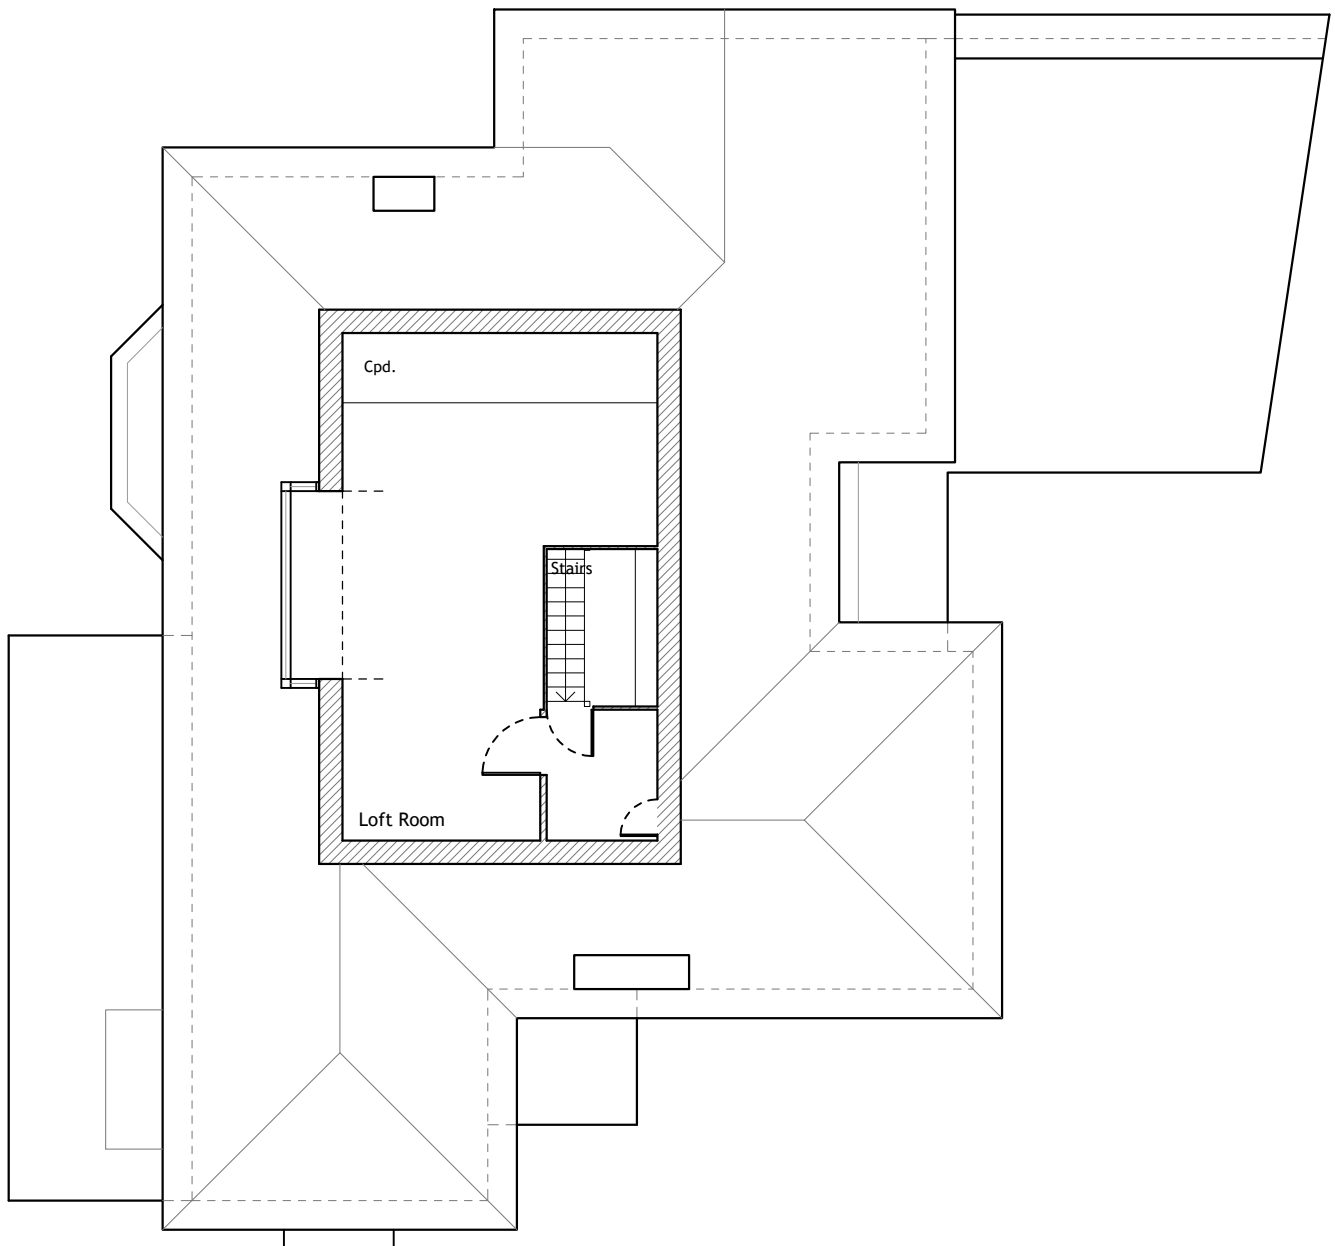

SECOND FLOOR PLAN
1:100

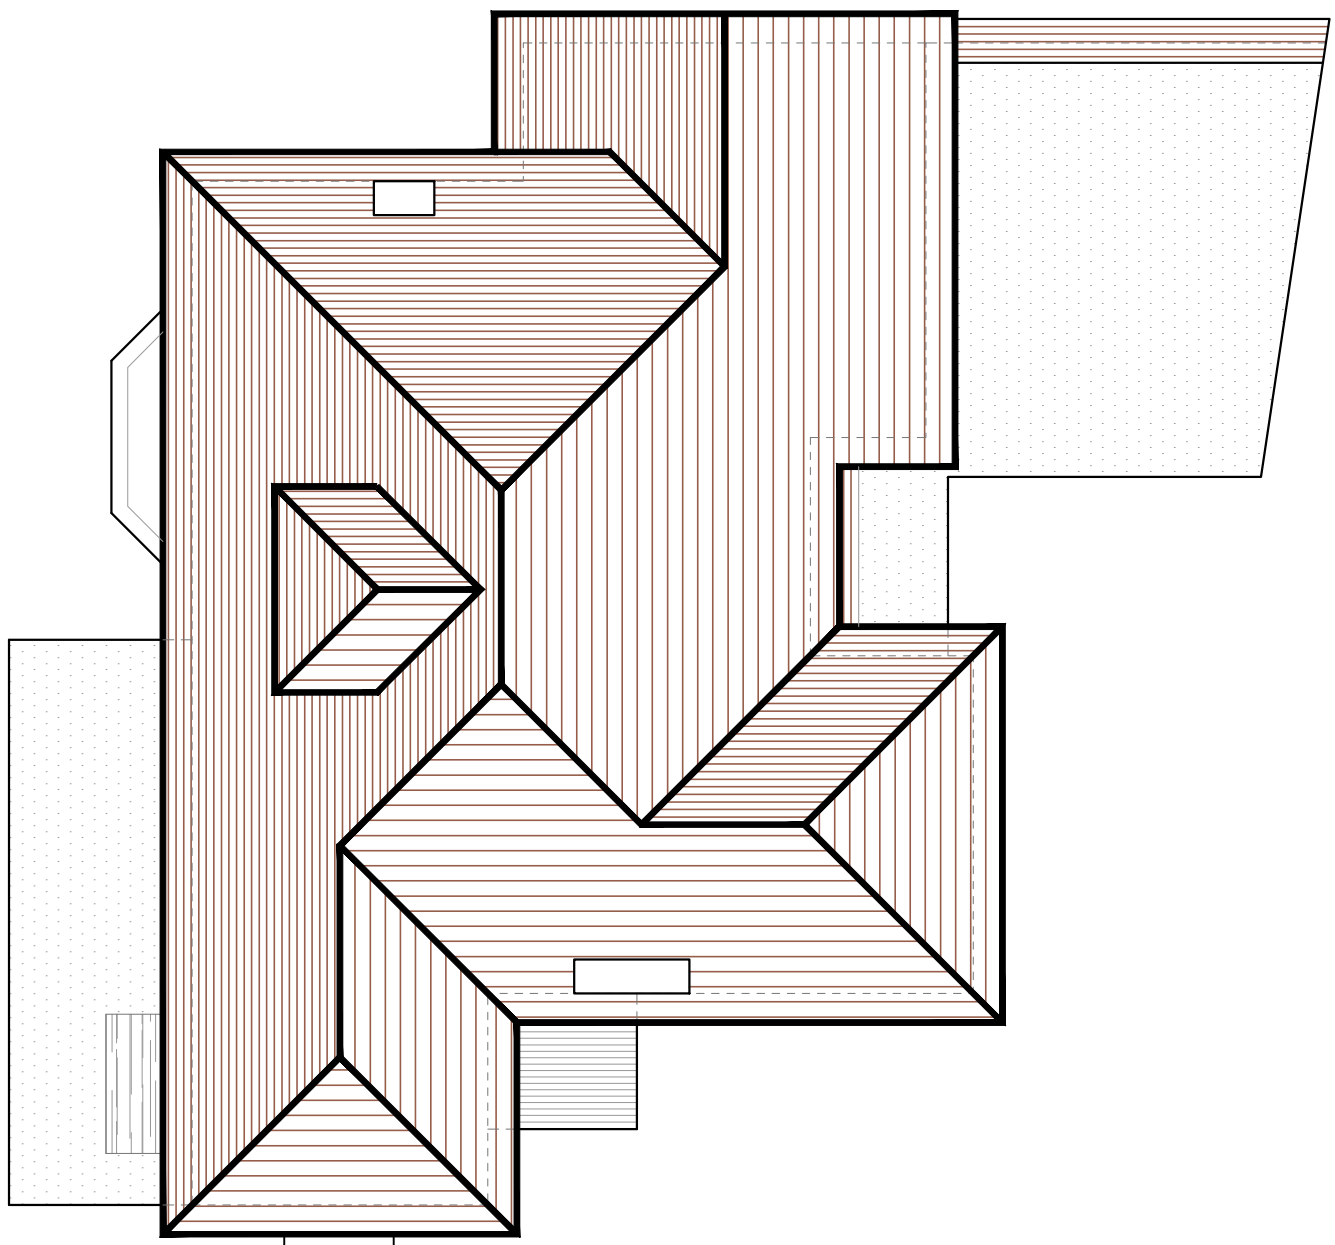

ROOF PLAN
1:100



FRONT ELEVATION
1:100 [west]




SIDE ELEVATION
1:100 [north]



REAR ELEVATION
1:100 [east]



SIDE ELEVATION
1:100 [south]

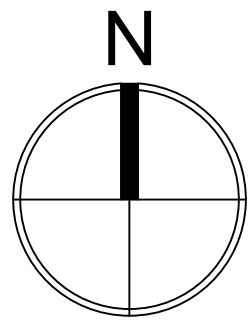

NOTES:


Dimensions to be checked on site before commencing work. Any discrepancies shall be reported to the architect immediately.

Do not scale from these drawings except for planning purposes.

Use figured dimensions only.

Where applicable this drawing is to be read in conjunction with other consultants' drawings.


All drawings to be read in conjunction with specification and all other drawings including structural engineer and mechanical and electrical drawings / specification

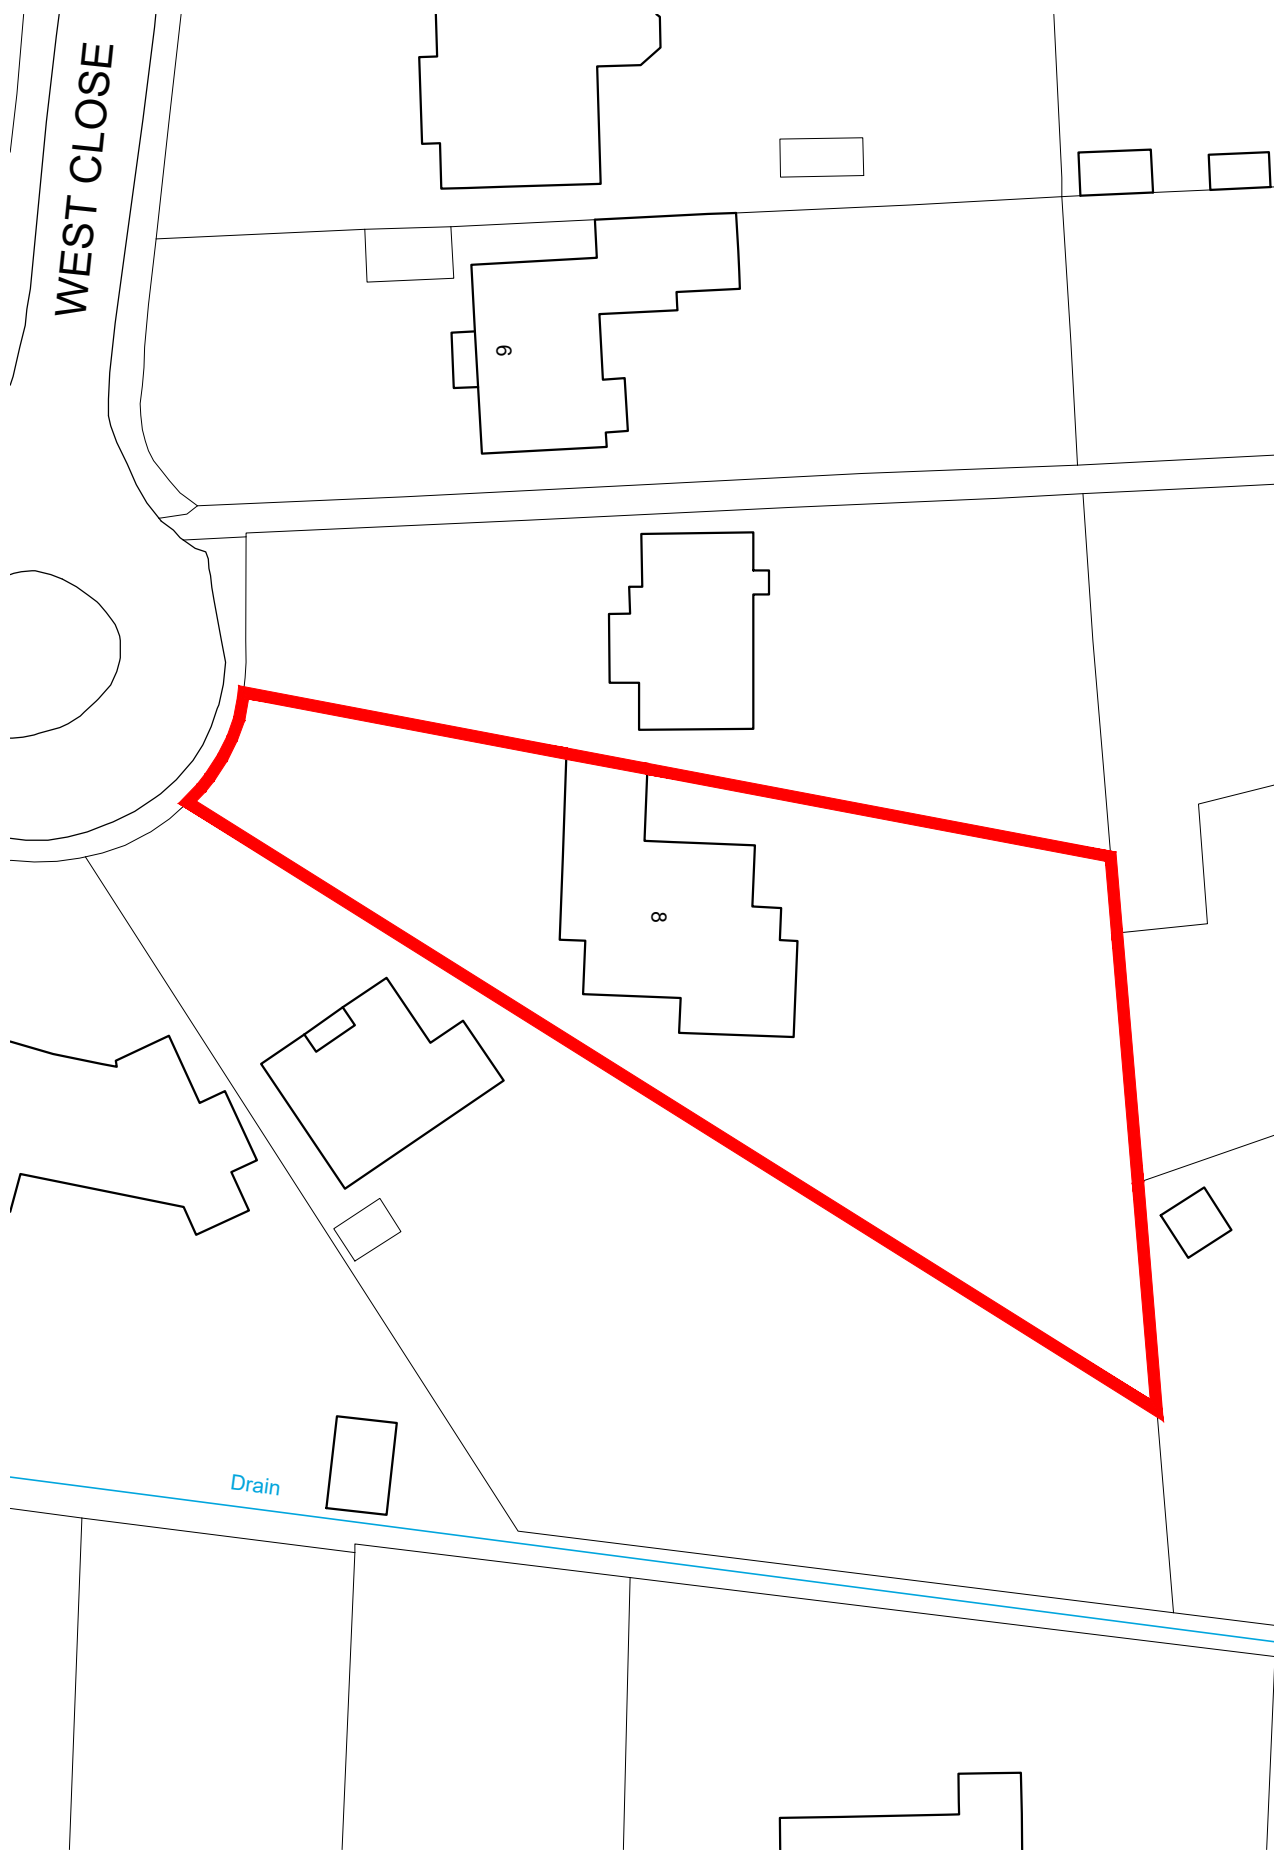

BLOCK PLAN

1:500


Ordnance Survey (c) Crown Copyright 2020. All rights reserved. Licence number 100022432

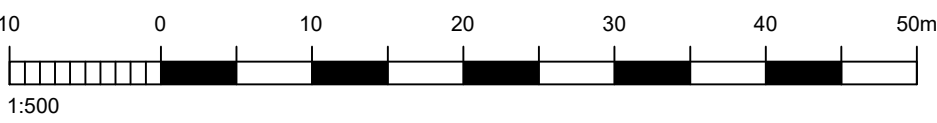

SITE LOCATION PLAN

1:1250

Ordnance Survey (c) Crown Copyright 2020. All rights reserved. Licence number 100022432

 

REV	DATE	AMENDMENT	DRAWN
-----	------	-----------	-------

hd
architects

Helyer Davies Architects Ltd
1 The Old Flour Mill,
Emsworth, PO10 7BT
01243 370 715

www.hdarchitects.co.uk mail@hdarchitects.co.uk

PROJECT
8 West Close
Middleton-on-Sea
Bognor Regis
PO22 7RP

DRAWING
Existing
Plans, Elevations & Section

SCALE
as noted @ A1

DATE	MARCH 2021	DRAWN	EK
DRAWING NUMBER	20102-01	REVISION	*