




8 WEST CLOSE, MIDDLETON-ON-SEA
PLANNING

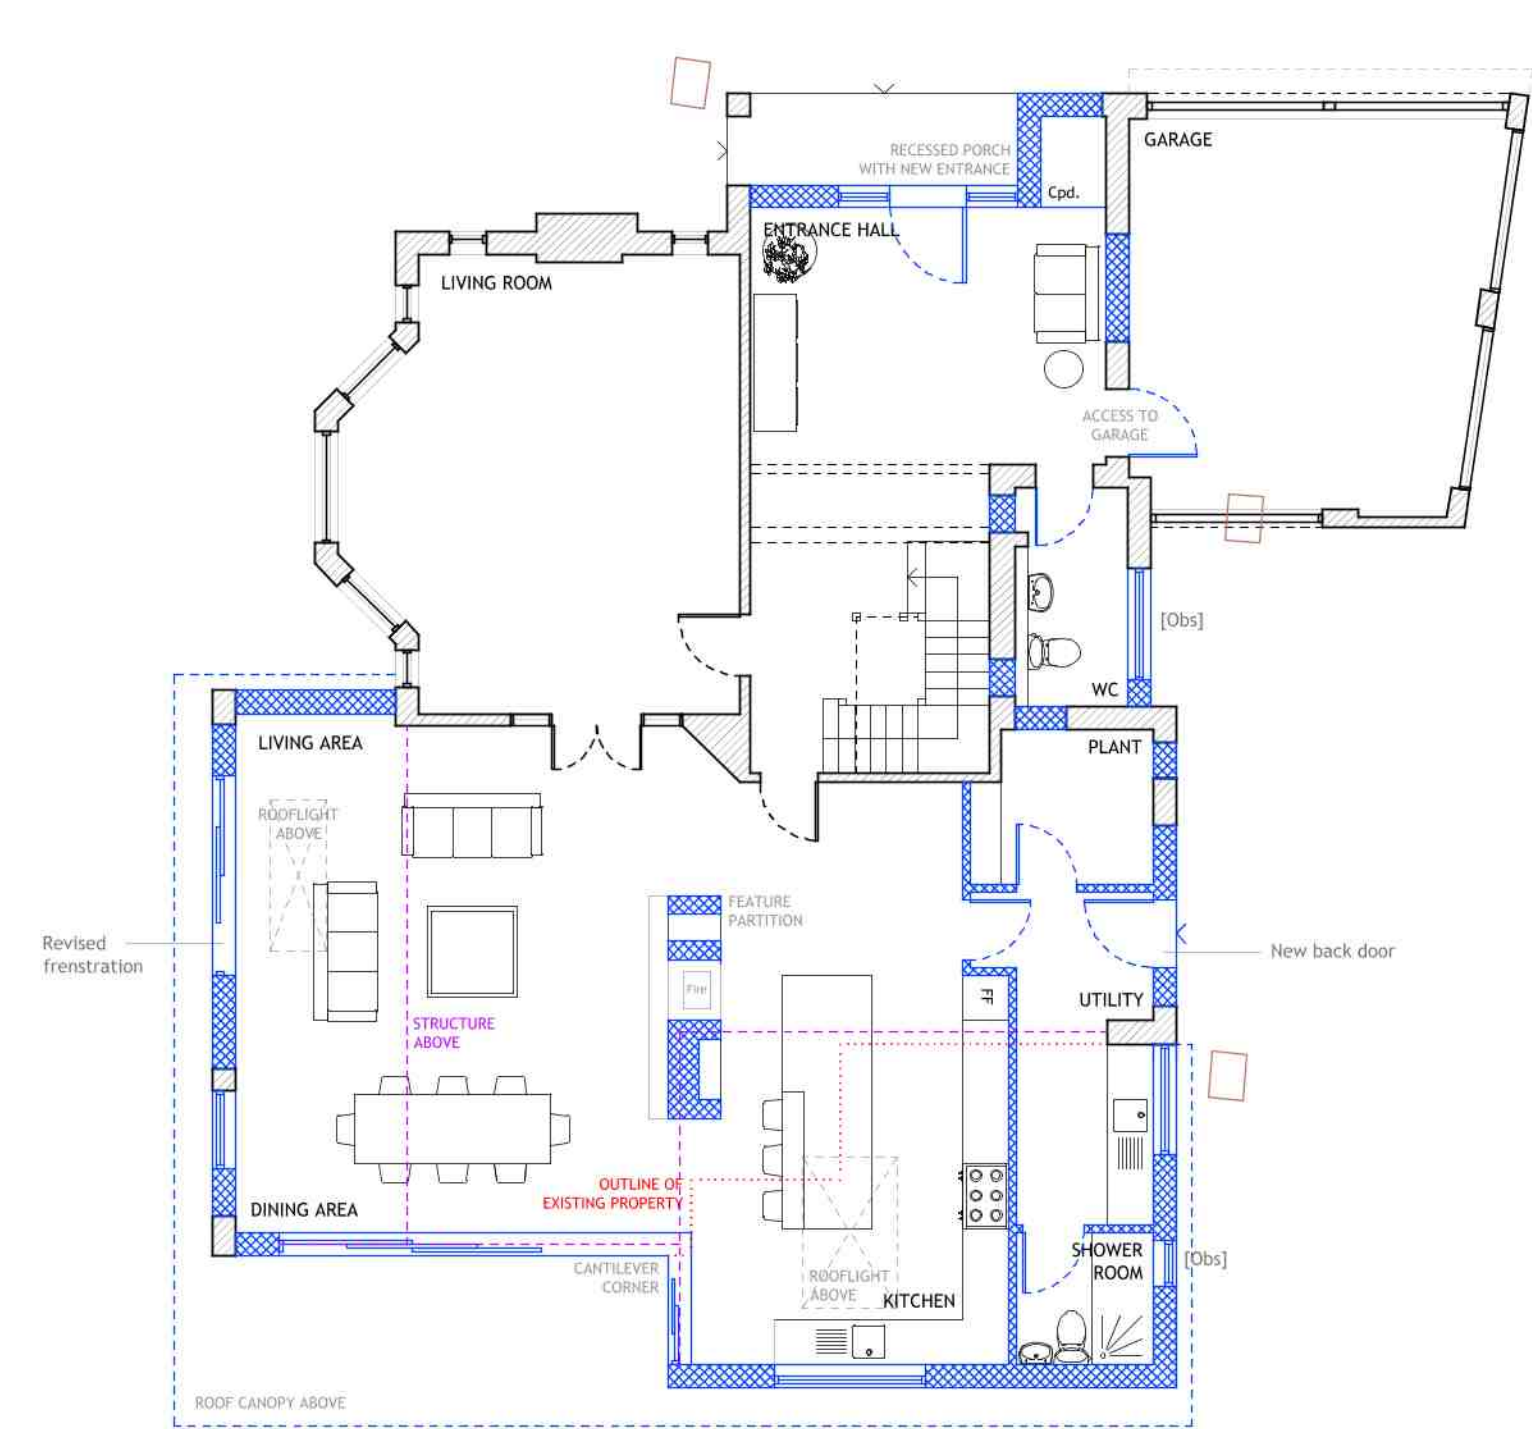

GROUND FLOOR
1:100

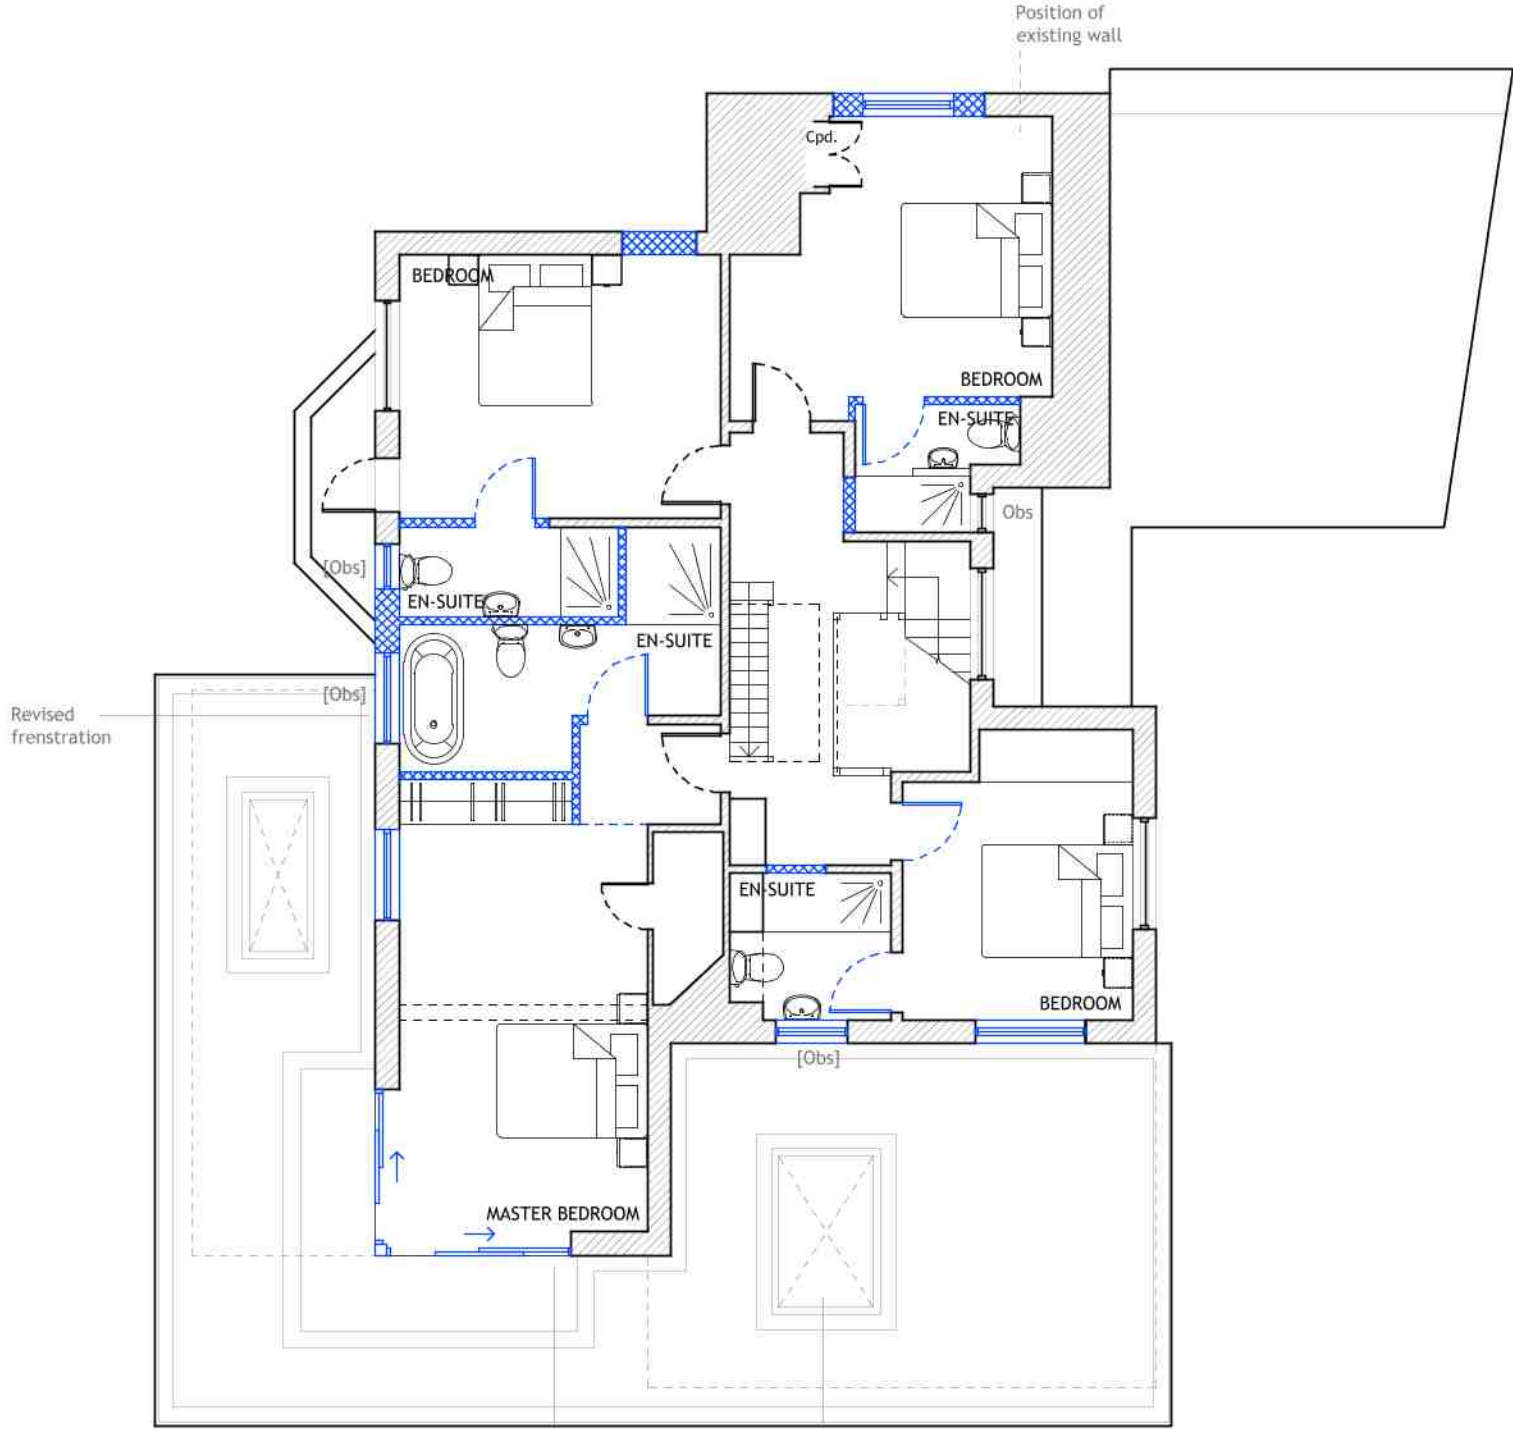

FIRST FLOOR
1:100

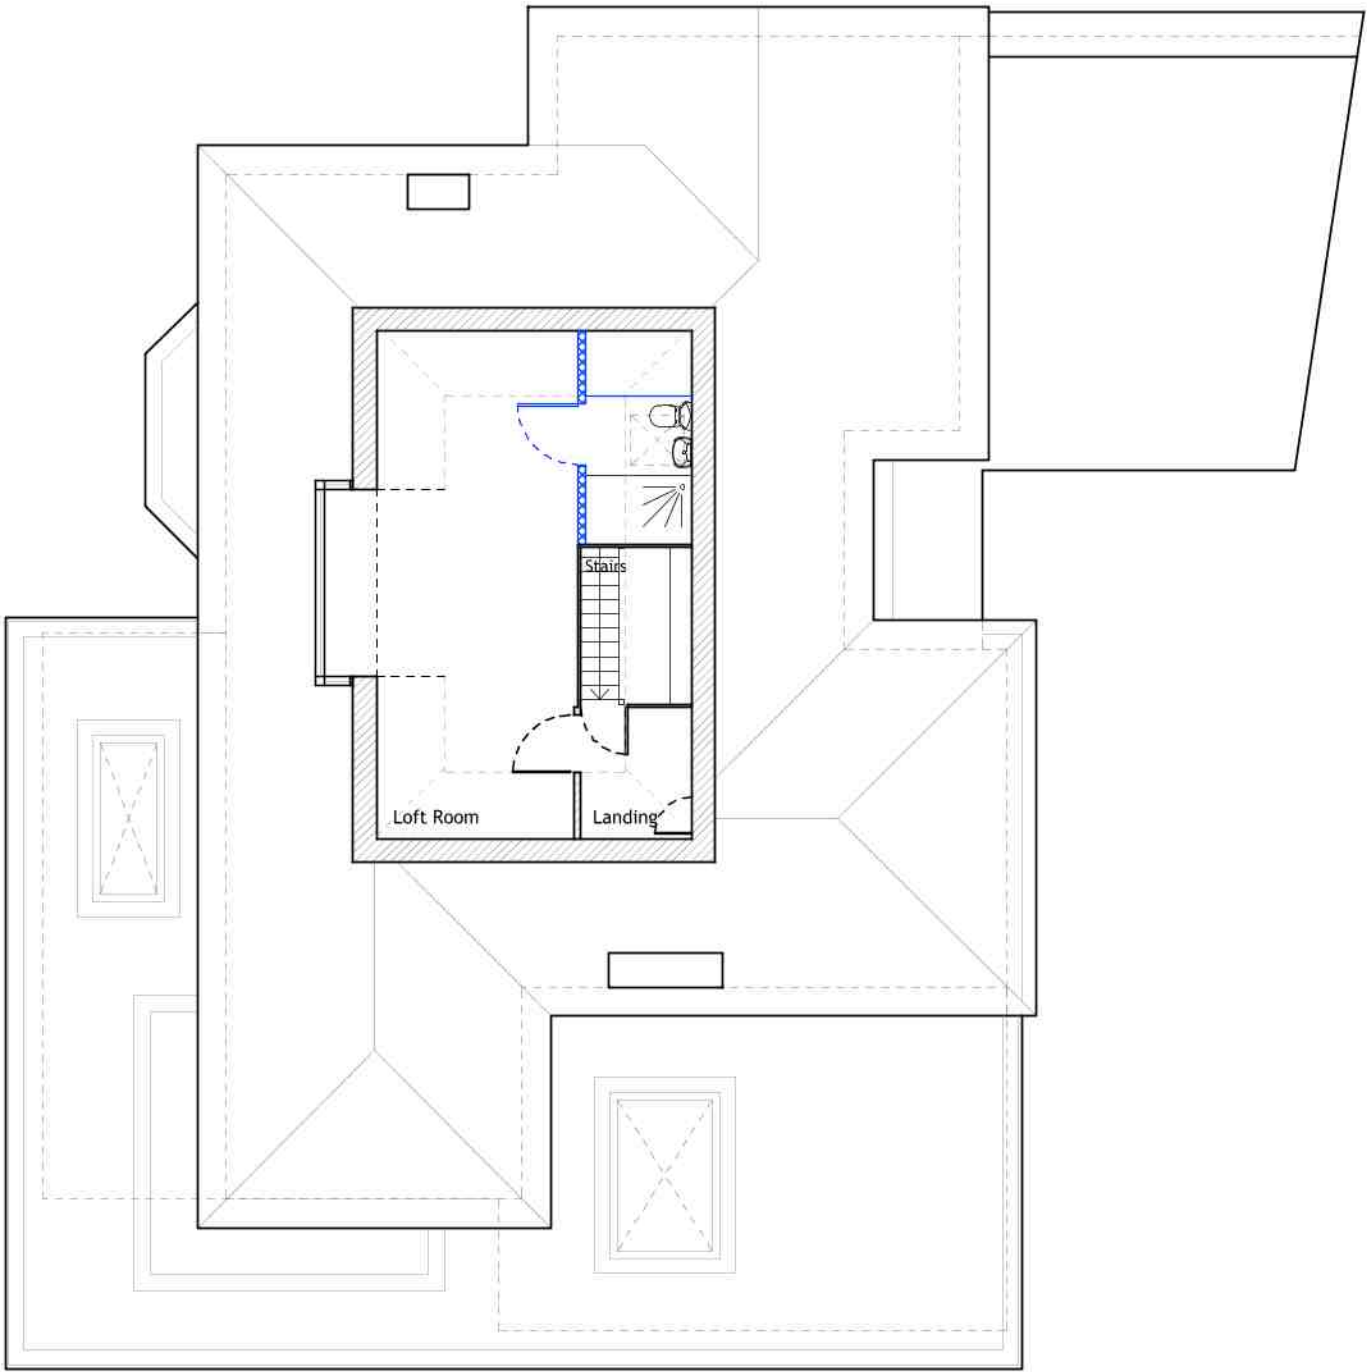

SECOND FLOOR
1:100



FRONT ELEVATION
1:100 [west]





SIDE ELEVATION
1:100 [north]




REAR ELEVATION
1:100 [east]



SIDE ELEVATION
1:100 [south]

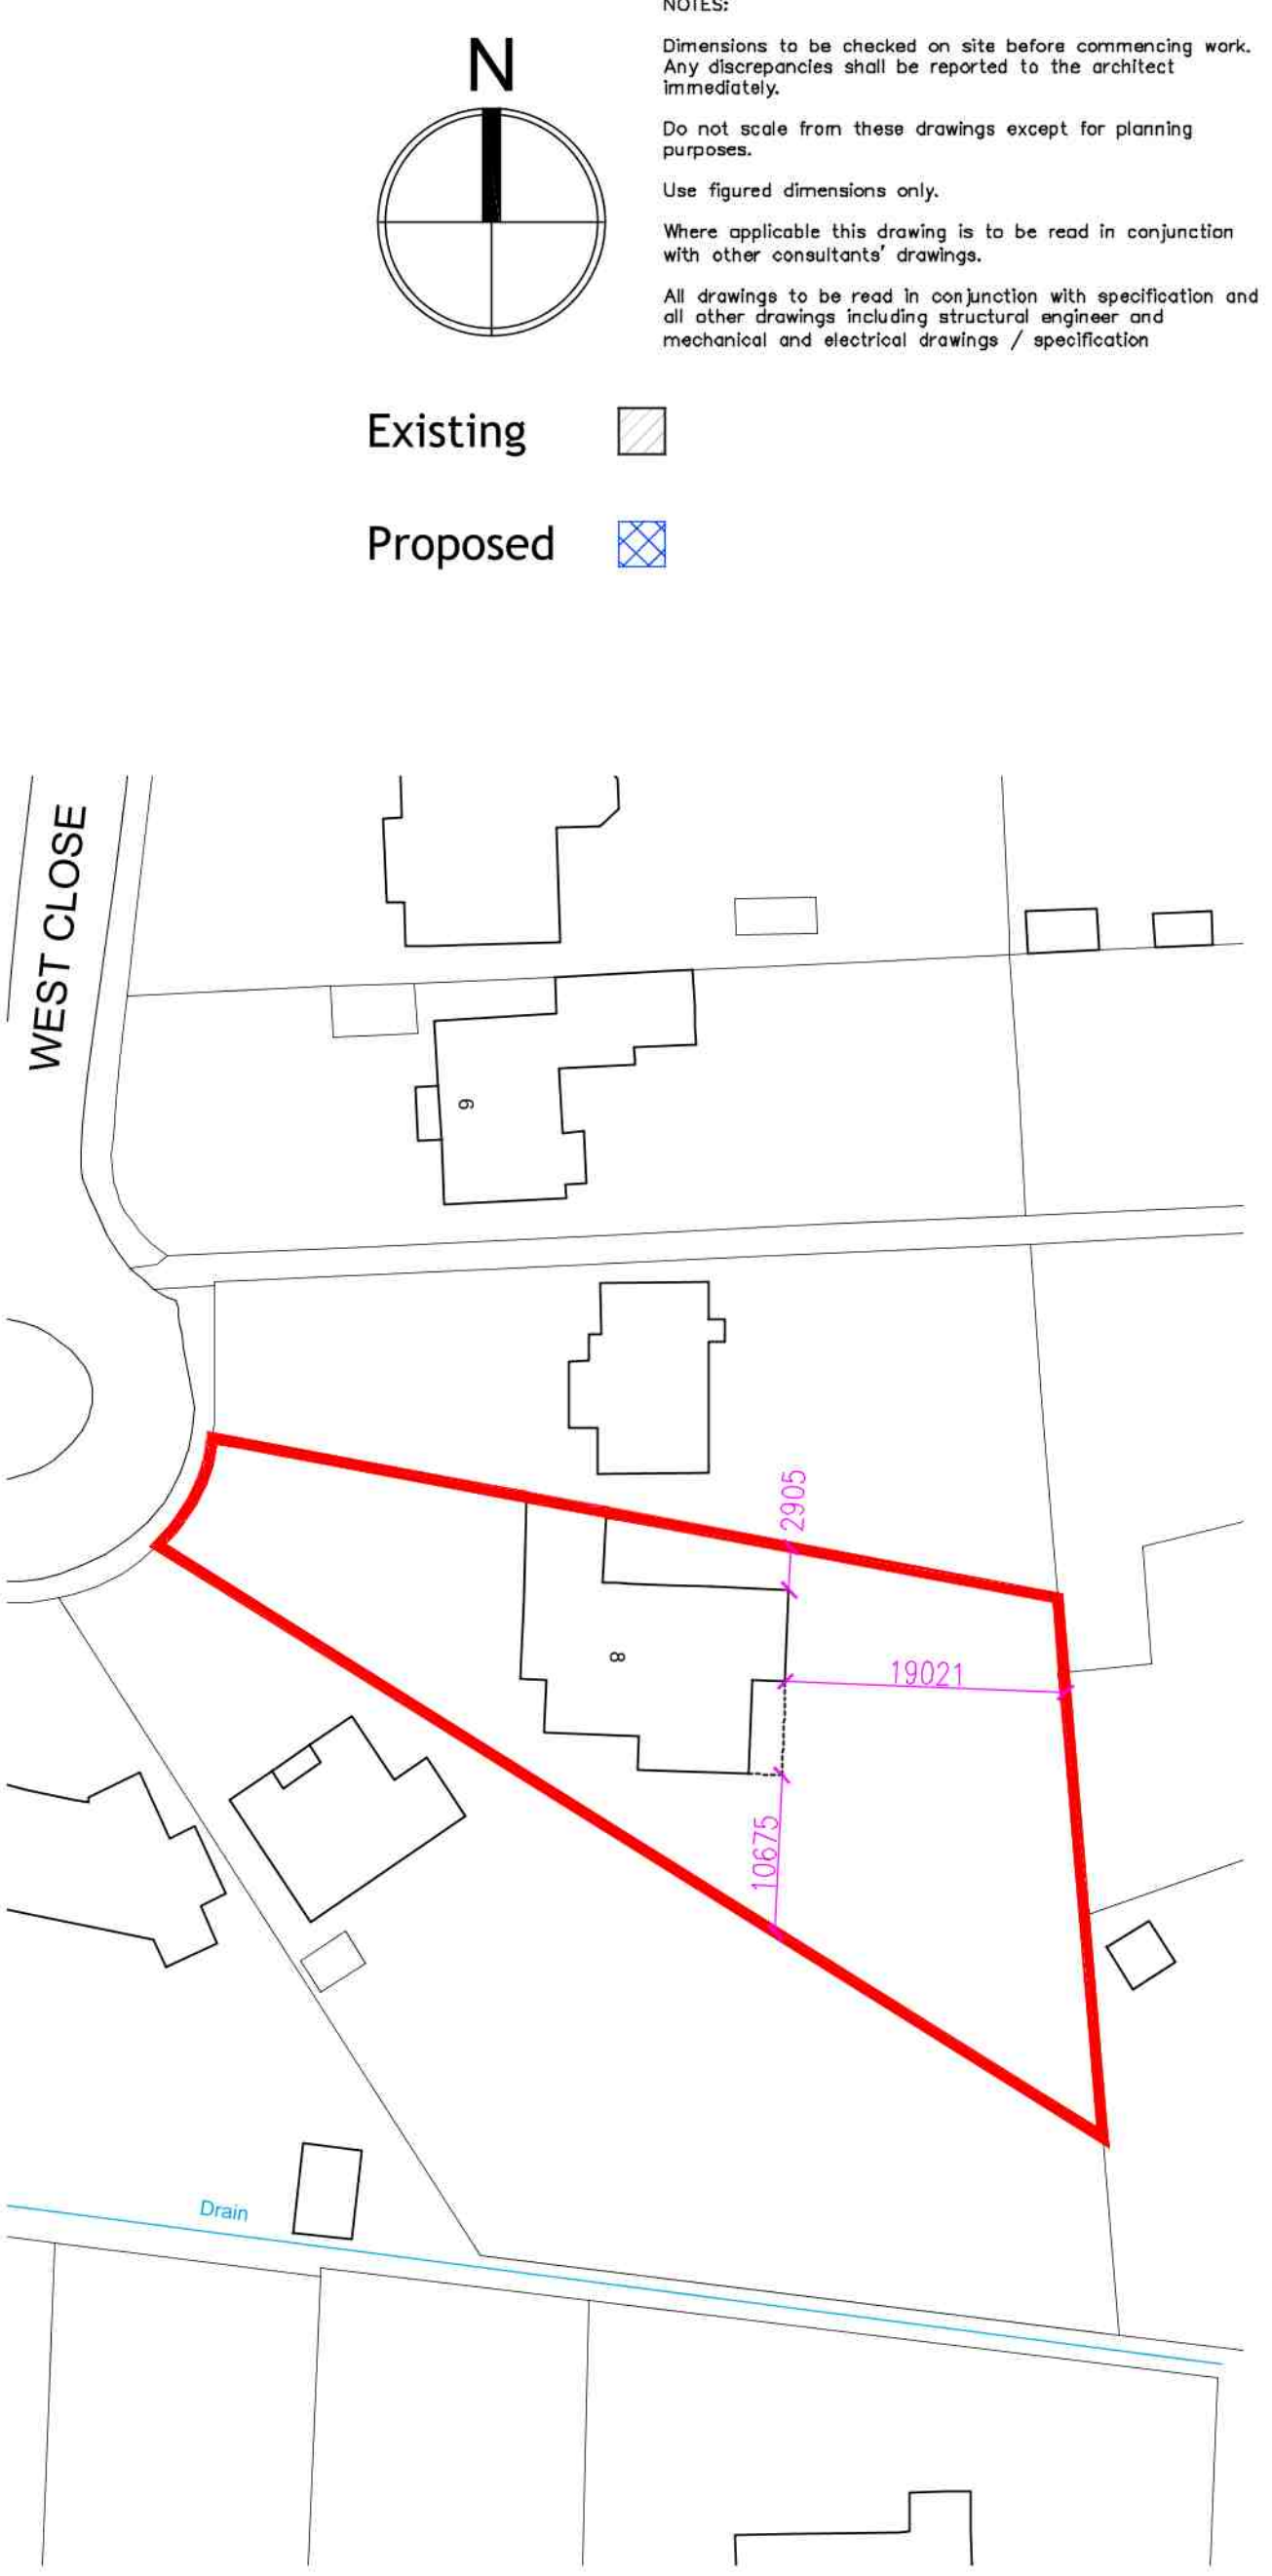 

BLOCK PLAN
1:500
Ordnance Survey (c) Crown Copyright 2020. All rights reserved.
Licence number 100022432

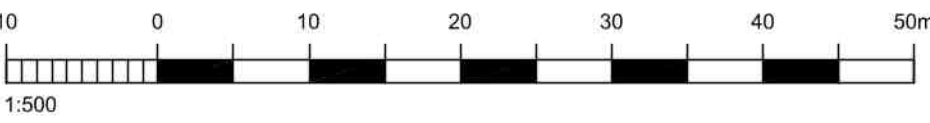

REV	DATE	AMENDMENT	DRAWN

hd
architects
Helyer Davies Architects Ltd
1 The Old Flour Mill,
Emsworth, PO10 7BT
01243 370 715
www.hdarchitects.co.uk mail@hdarchitects.co.uk

PROJECT
8 West Close
Middleton-on-Sea
Bognor Regis
PO22 7RP

DRAWING
PROPOSED

SCALE
as noted @ A1

DATE	MARCH 2021	DRAWN	TW
DRAWING NUMBER	20102-02	REVISION	*