


Notes

This drawing may not be reproduced in any part or form without the written consent of DOHarchitecture.


This drawing is to be read in conjunction with the other drawing(s) and specification(s).

Do not scale from this drawing, except for Planning purposes.


All dimensions are to be checked on site.

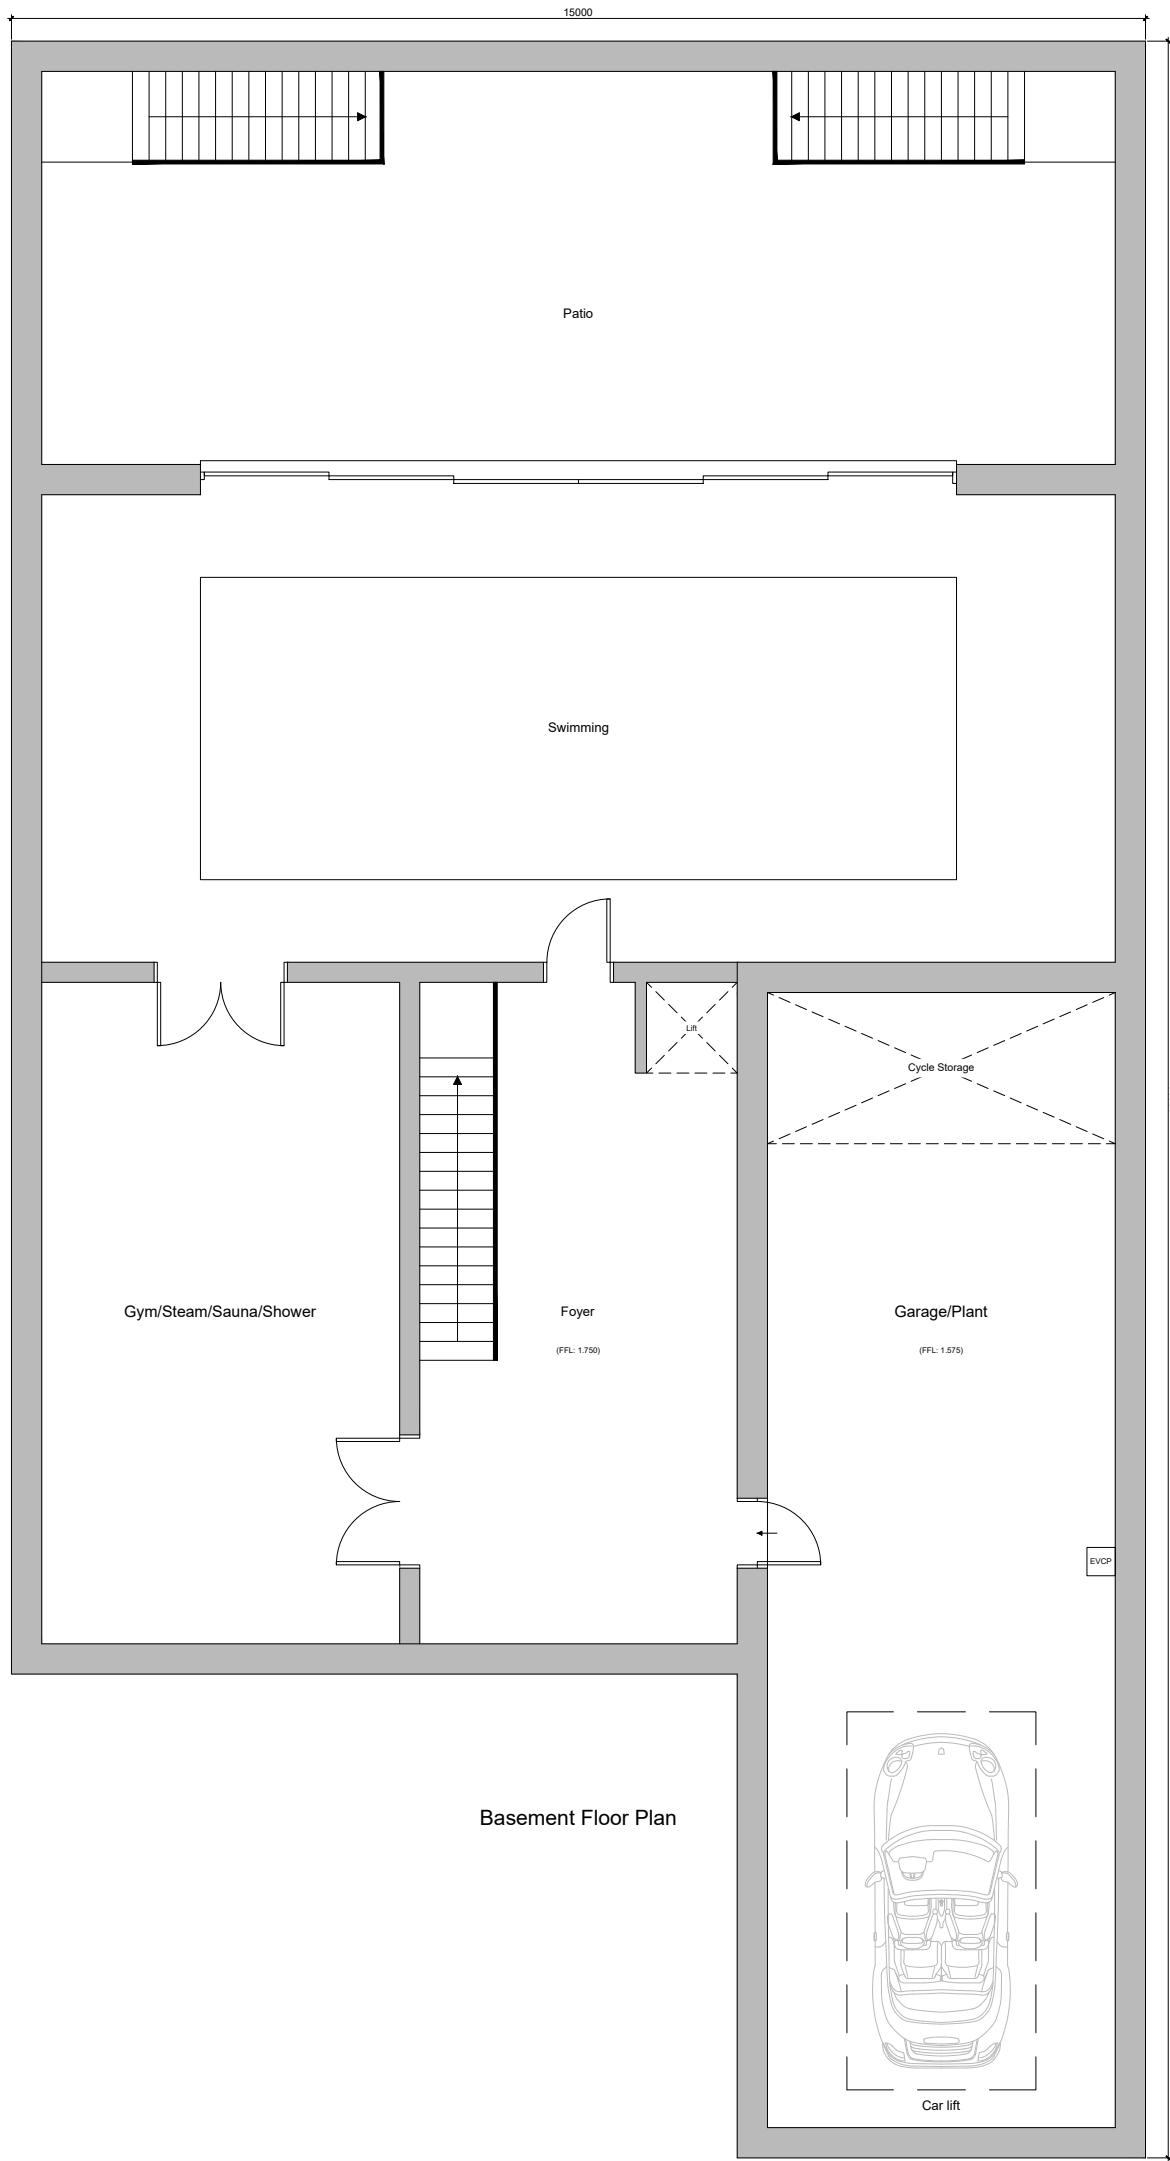


Basement Floor Plan

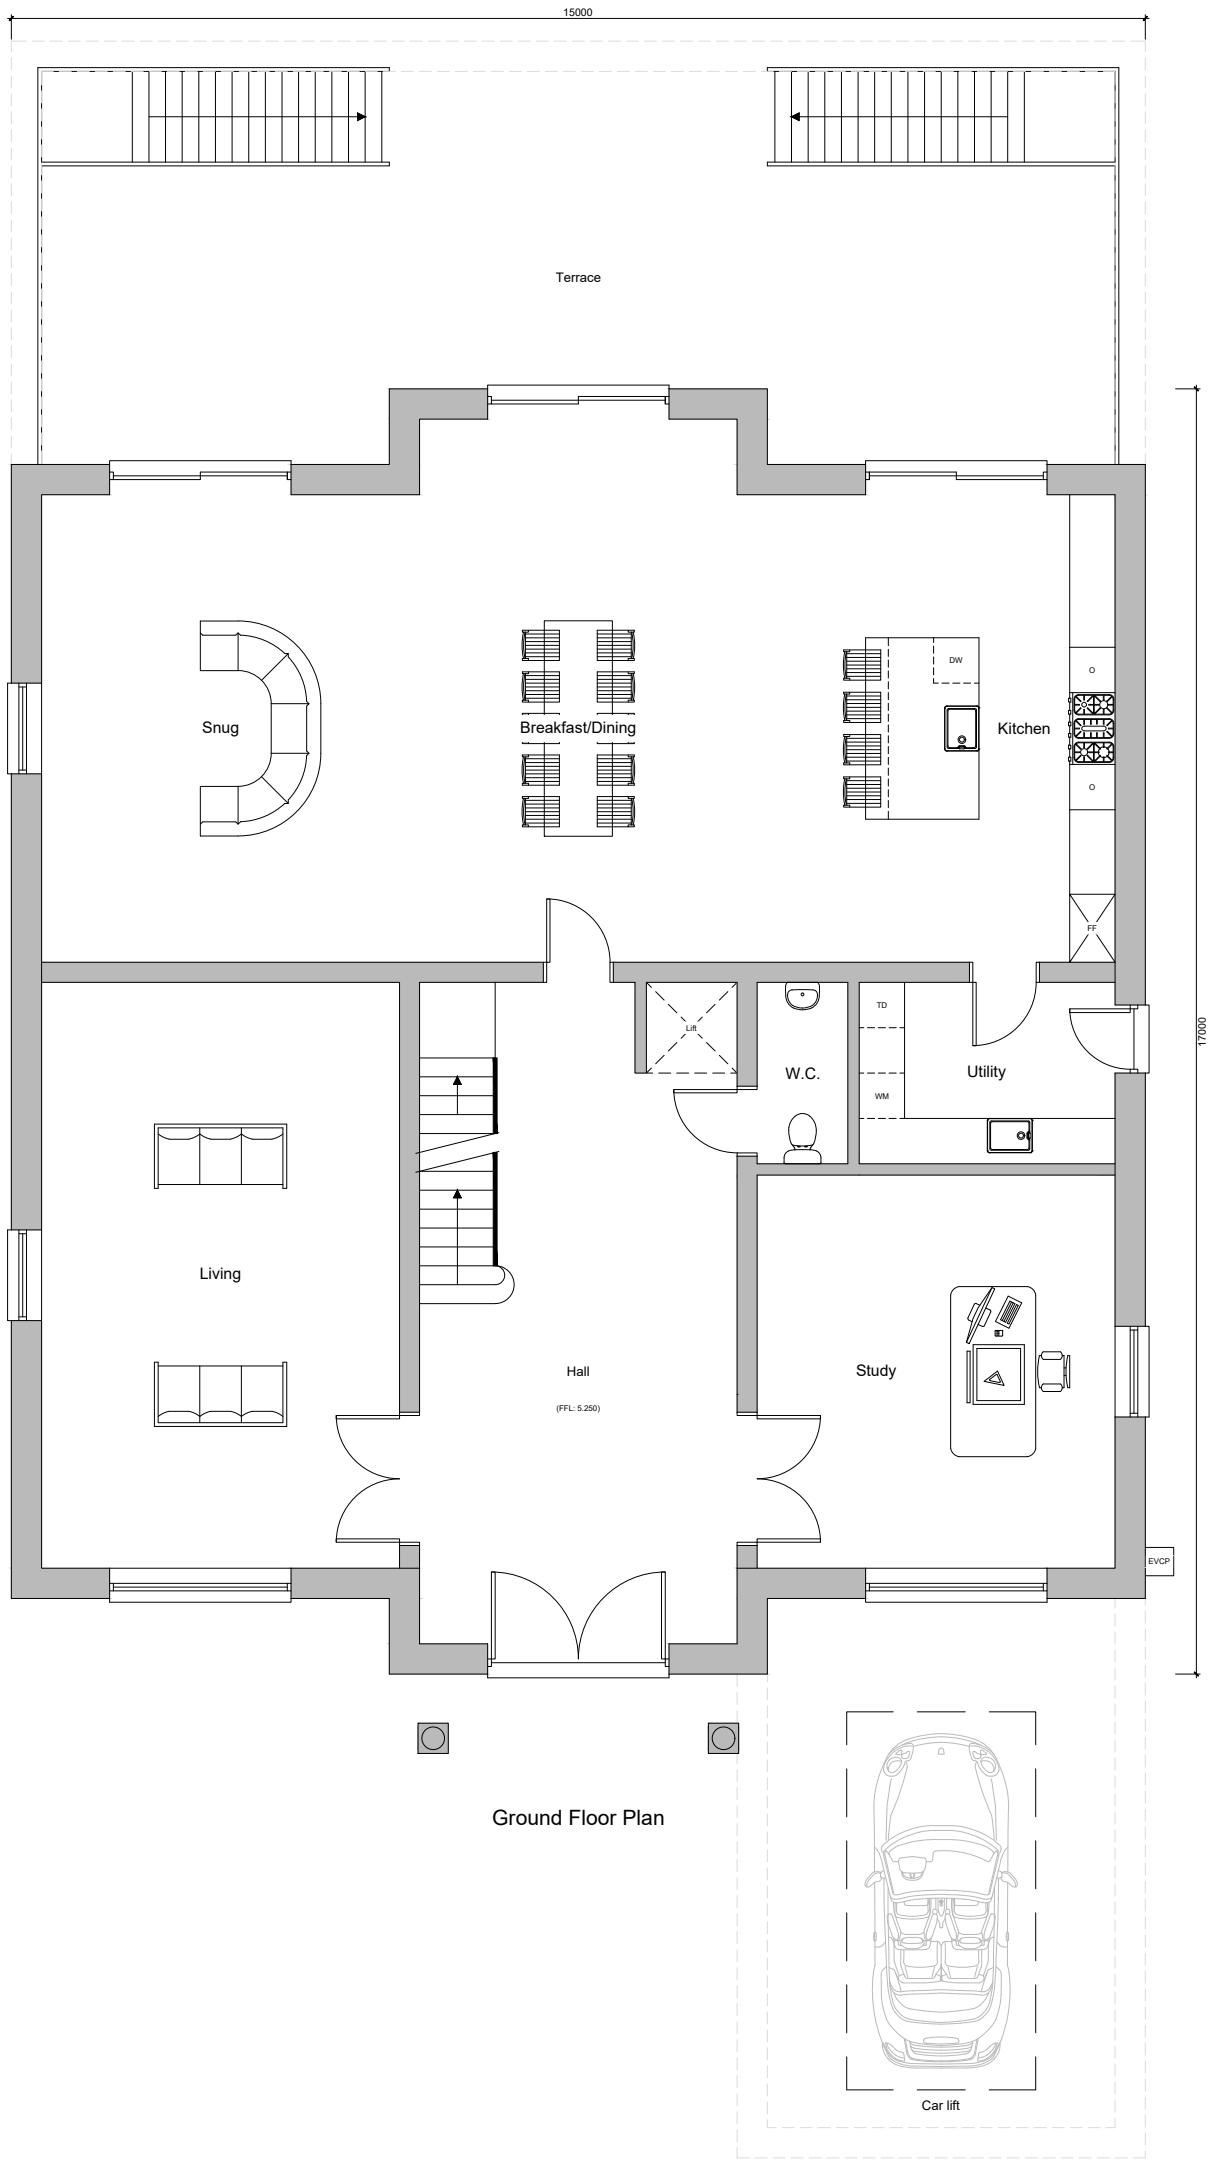


Ground Floor Plan

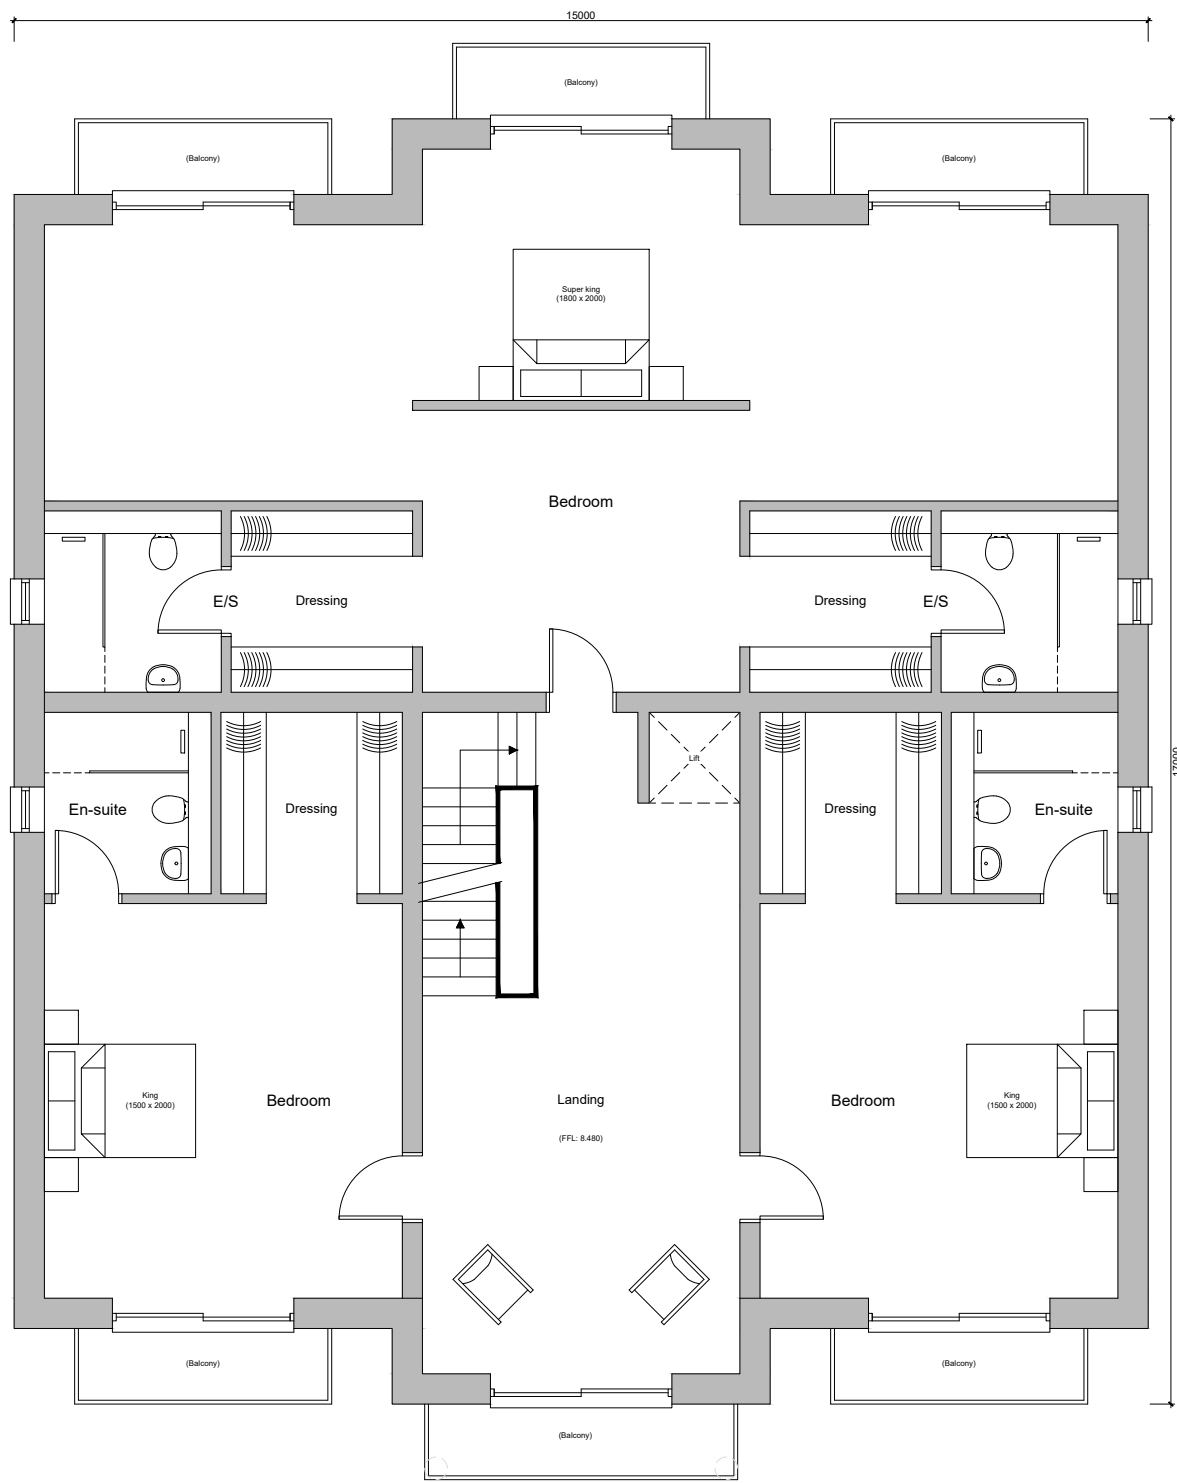

First Floor Plan

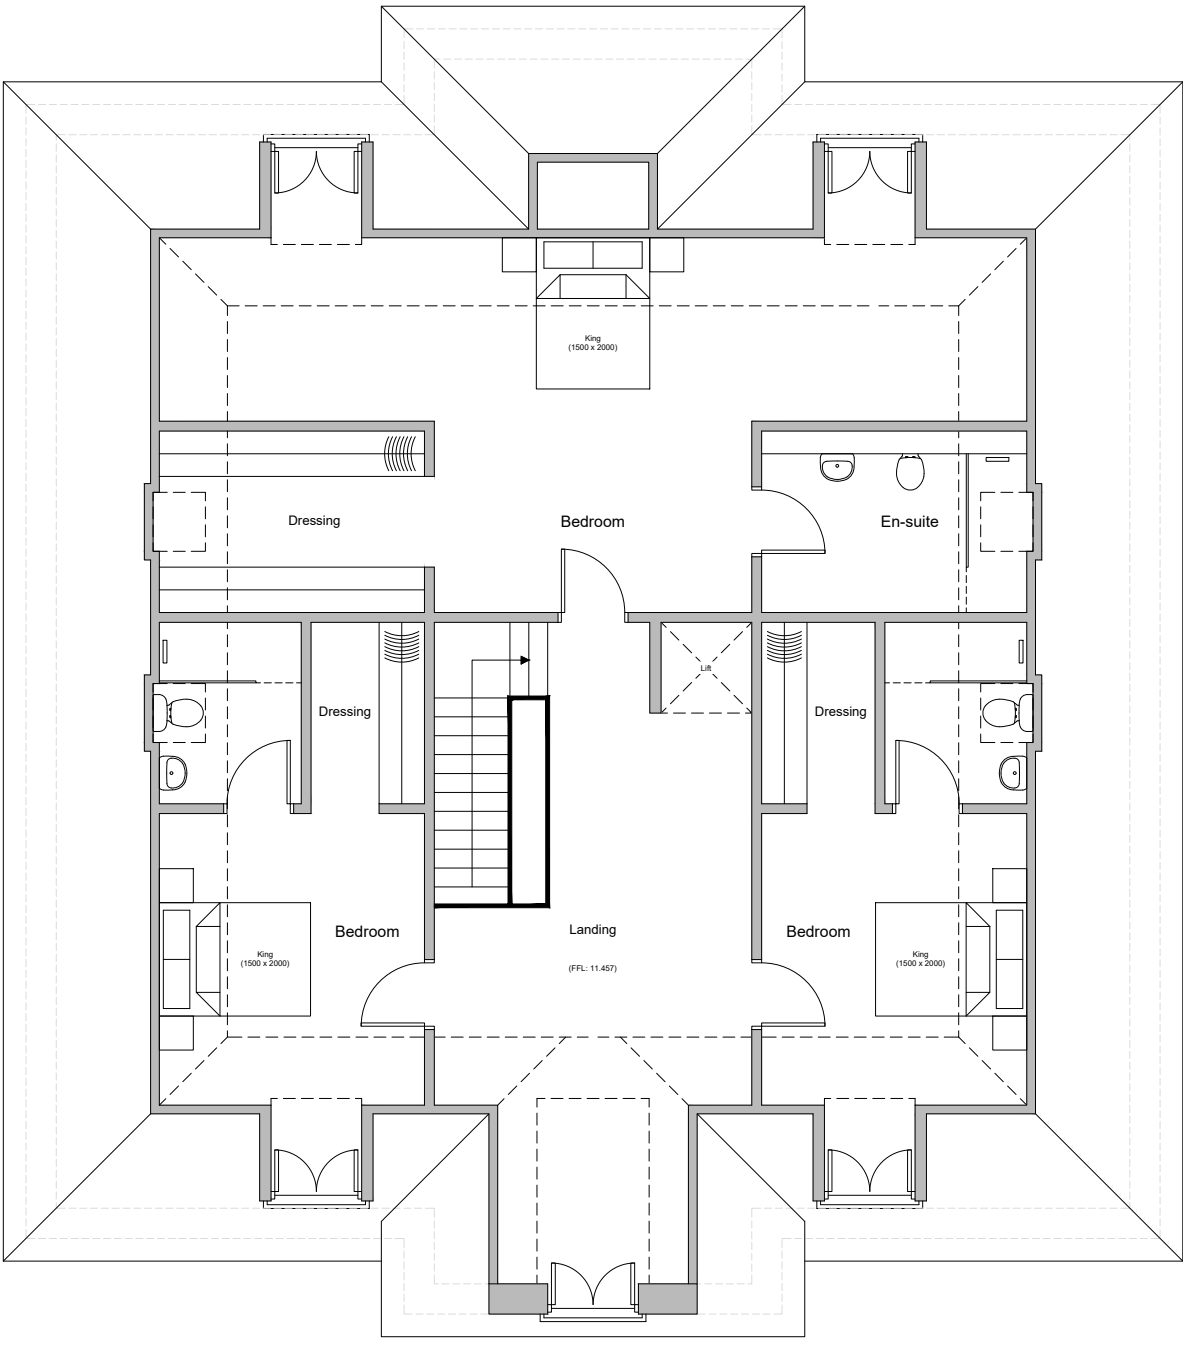

Second Floor Plan

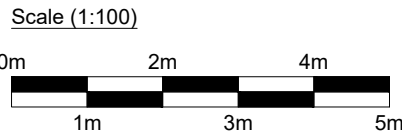

A	Floor levels increased to suit Flood Risk Assessment	11.05.26
Rev.	Description	Date

DOHarchitecture
07709-494658
info@doharchitecture.co.uk
www.doharchitecture.co.uk
Basepoint Business Centre, 377-399 London Road, Camberley, Surrey, GU15 3HL

Client

Mr Vlad

Project

Southing
60 Sea Way, Middleton-on-Sea
Bognor Regis, West Sussex. PO22 7SA

Drawing Title

Proposed Plans

Date	Drawn	Scale
January 2026	DH	1:100 @ A1
Drawing No.		Rev.
2021/87/P01		A
☐ Feasibility	☒ Planning	☐ Building Regulations