



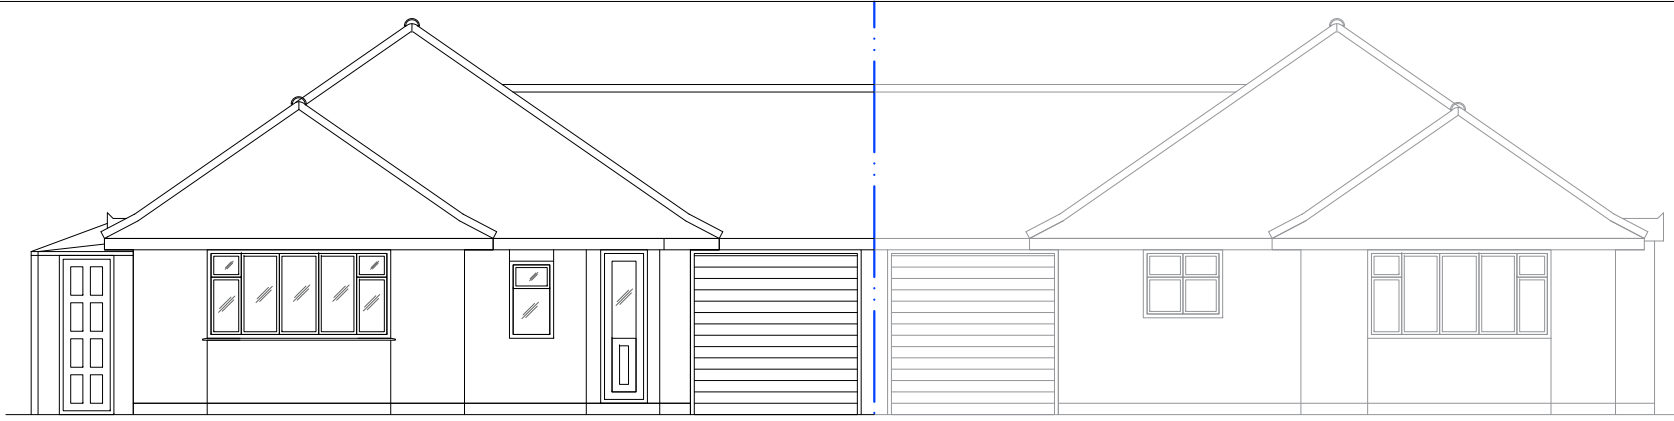


EXISTING FRONT ELEVATION




PROPOSED FRONT ELEVATION
THE SITE

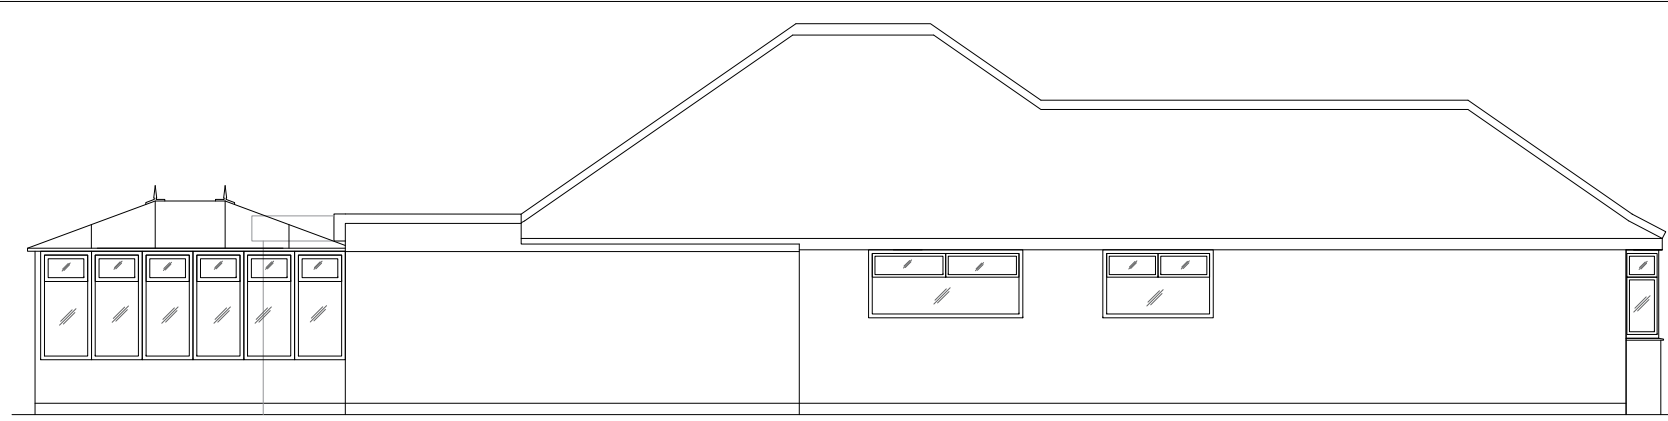


EXISTING SIDE (NORTH) ELEVATION

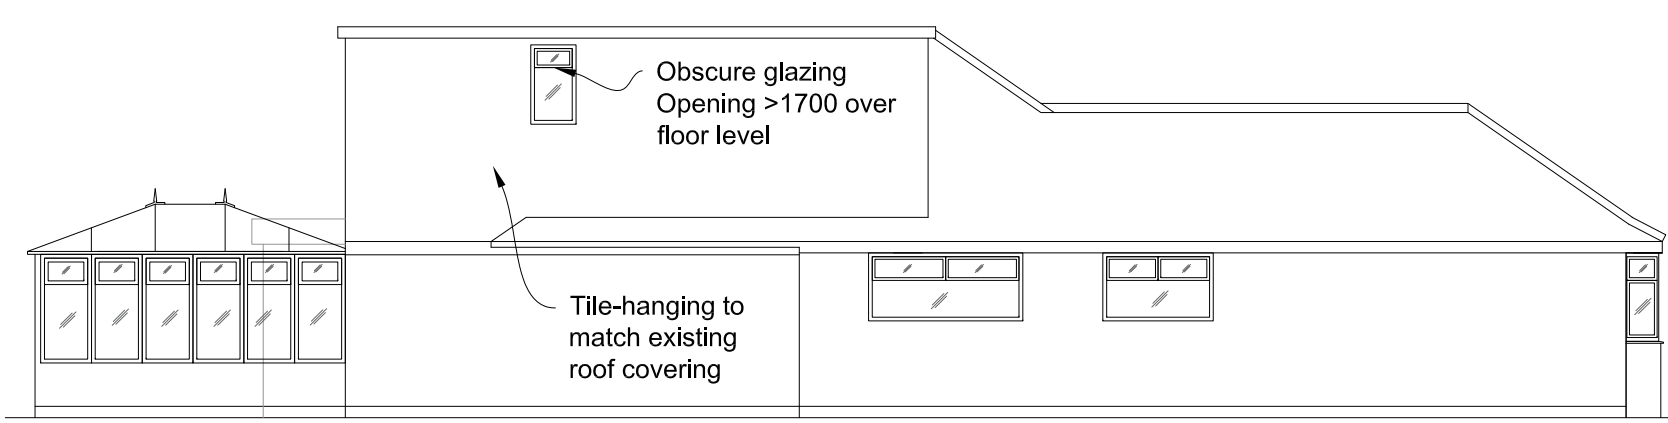

PROPOSED SIDE (NORTH) ELEVATION

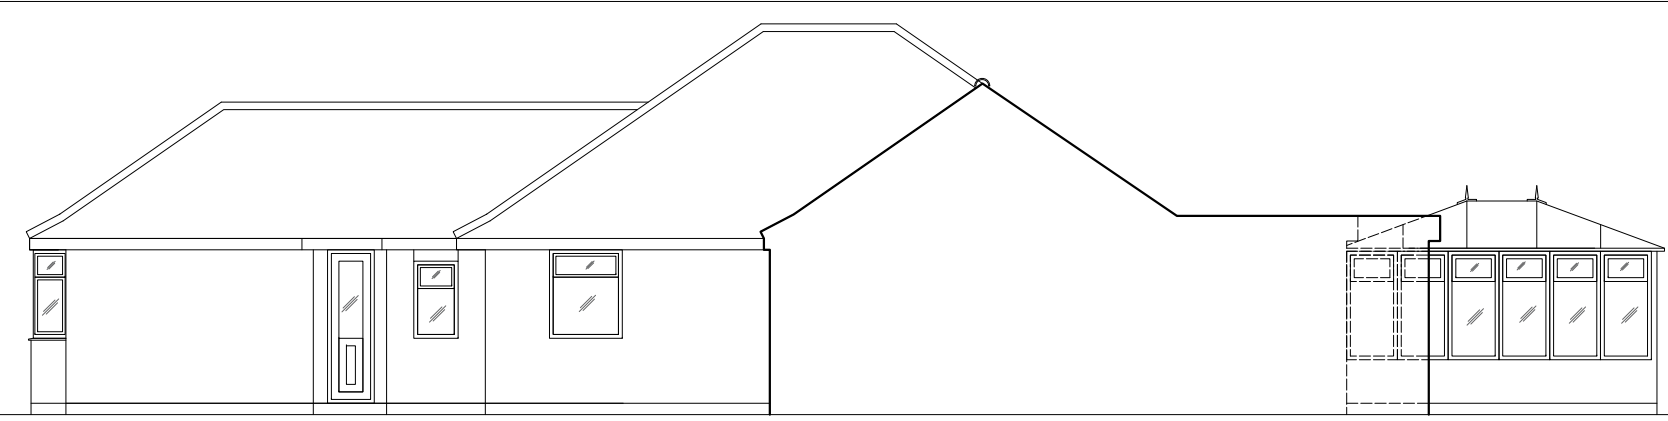


EXISTING SIDE (PARTY WALL) ELEVATION

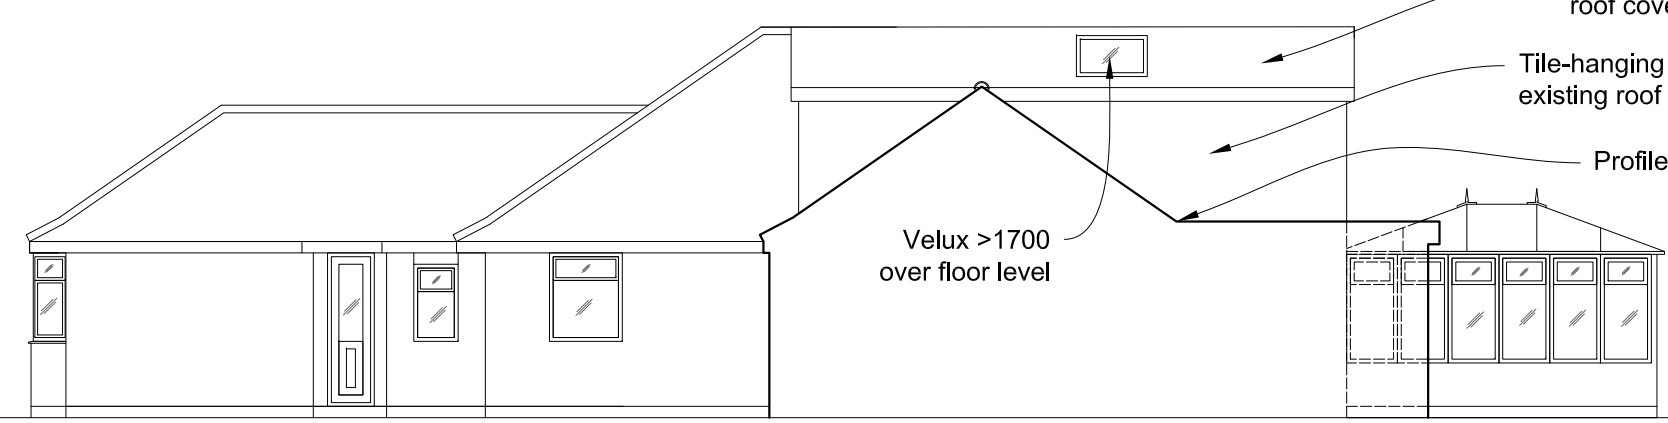


PROPOSED SIDE (PARTY WALL) ELEVATION


Roof tiling to match existing roof covering
Tile-hanging to match existing roof covering
Profile of adjoining building
Velux >1700 over floor level

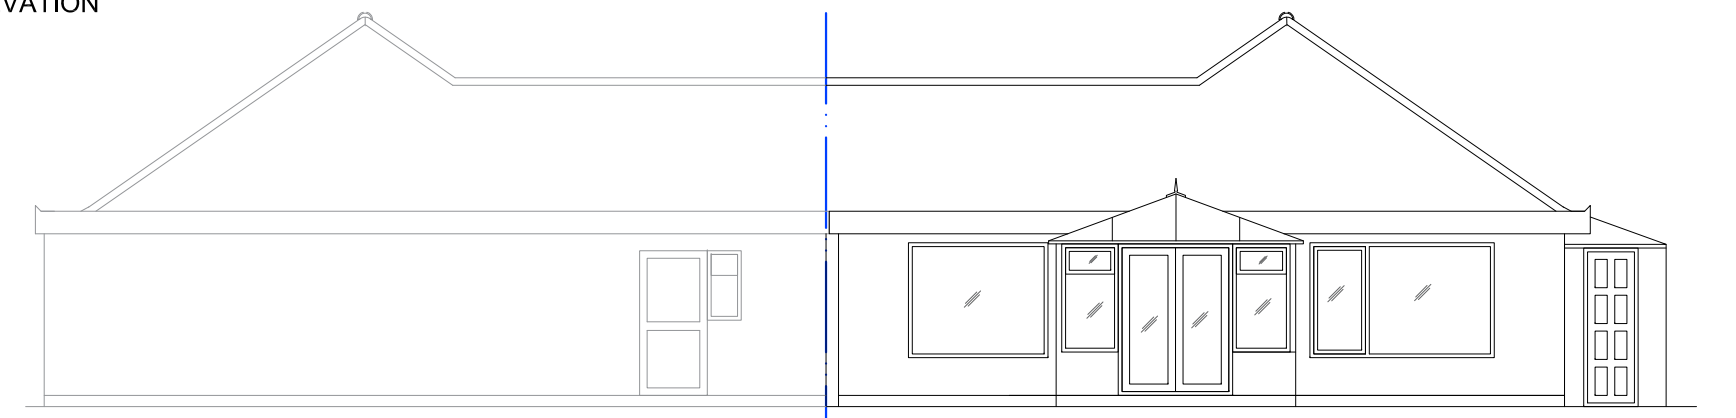


EXISTING REAR ELEVATION

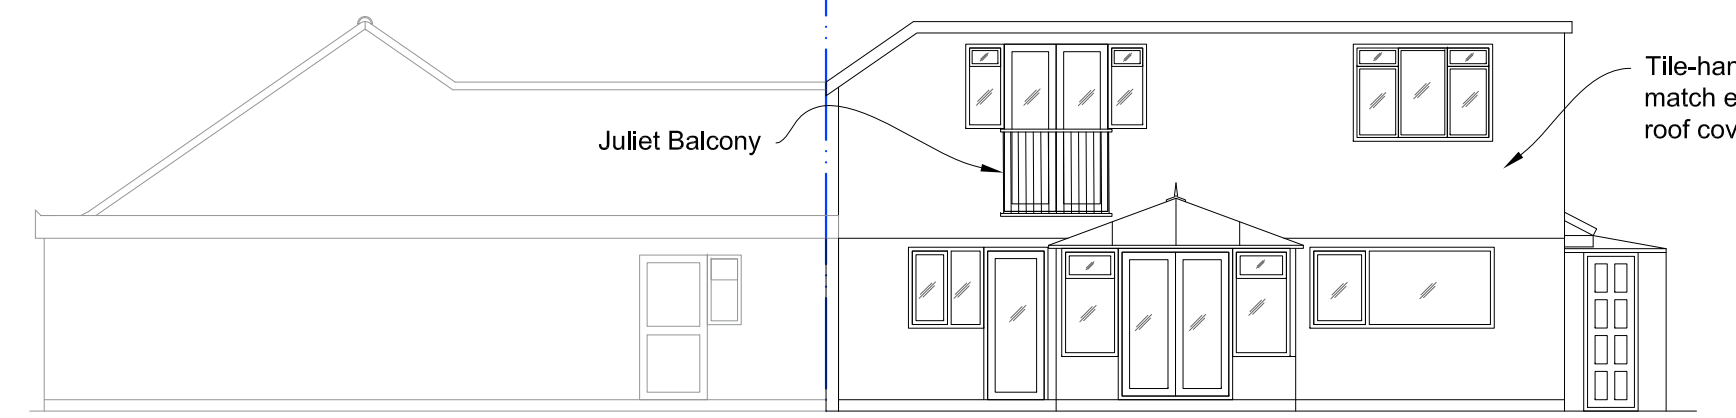

PROPOSED REAR ELEVATION

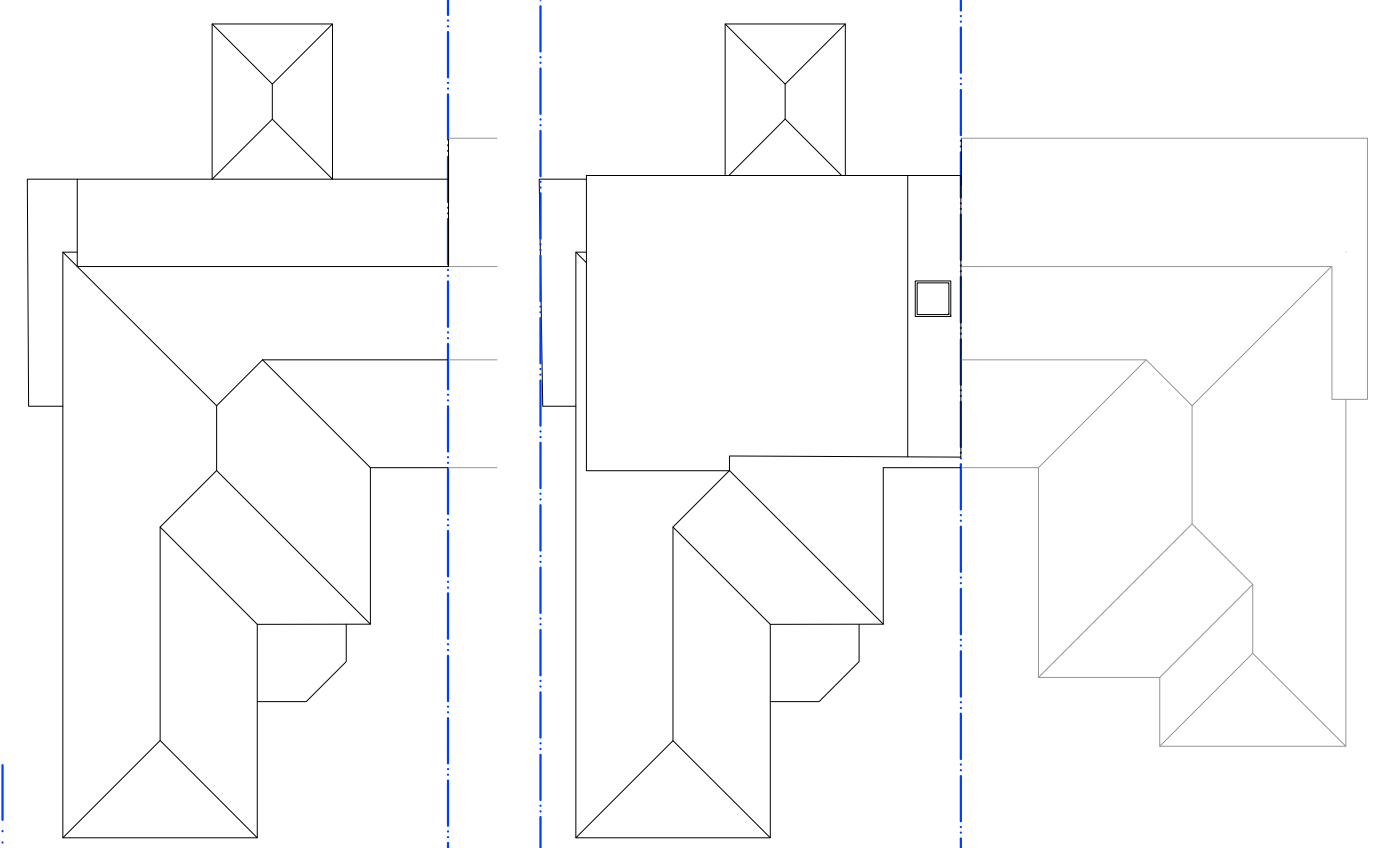


EXISTING ROOF PLAN

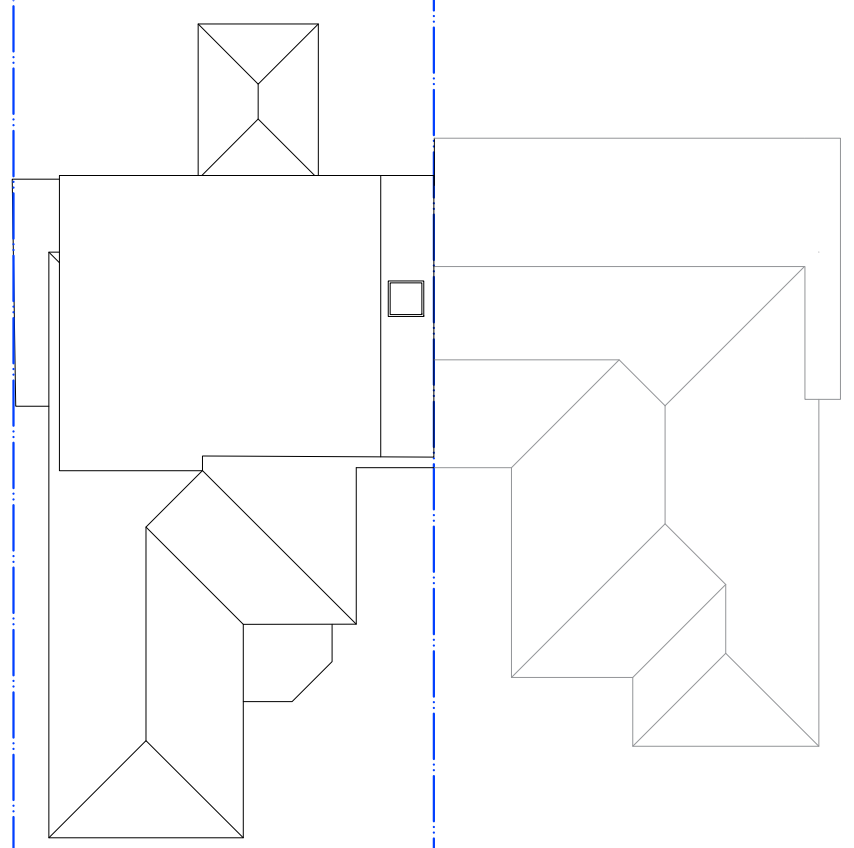


PROPOSED ROOF PLAN


THE SITE

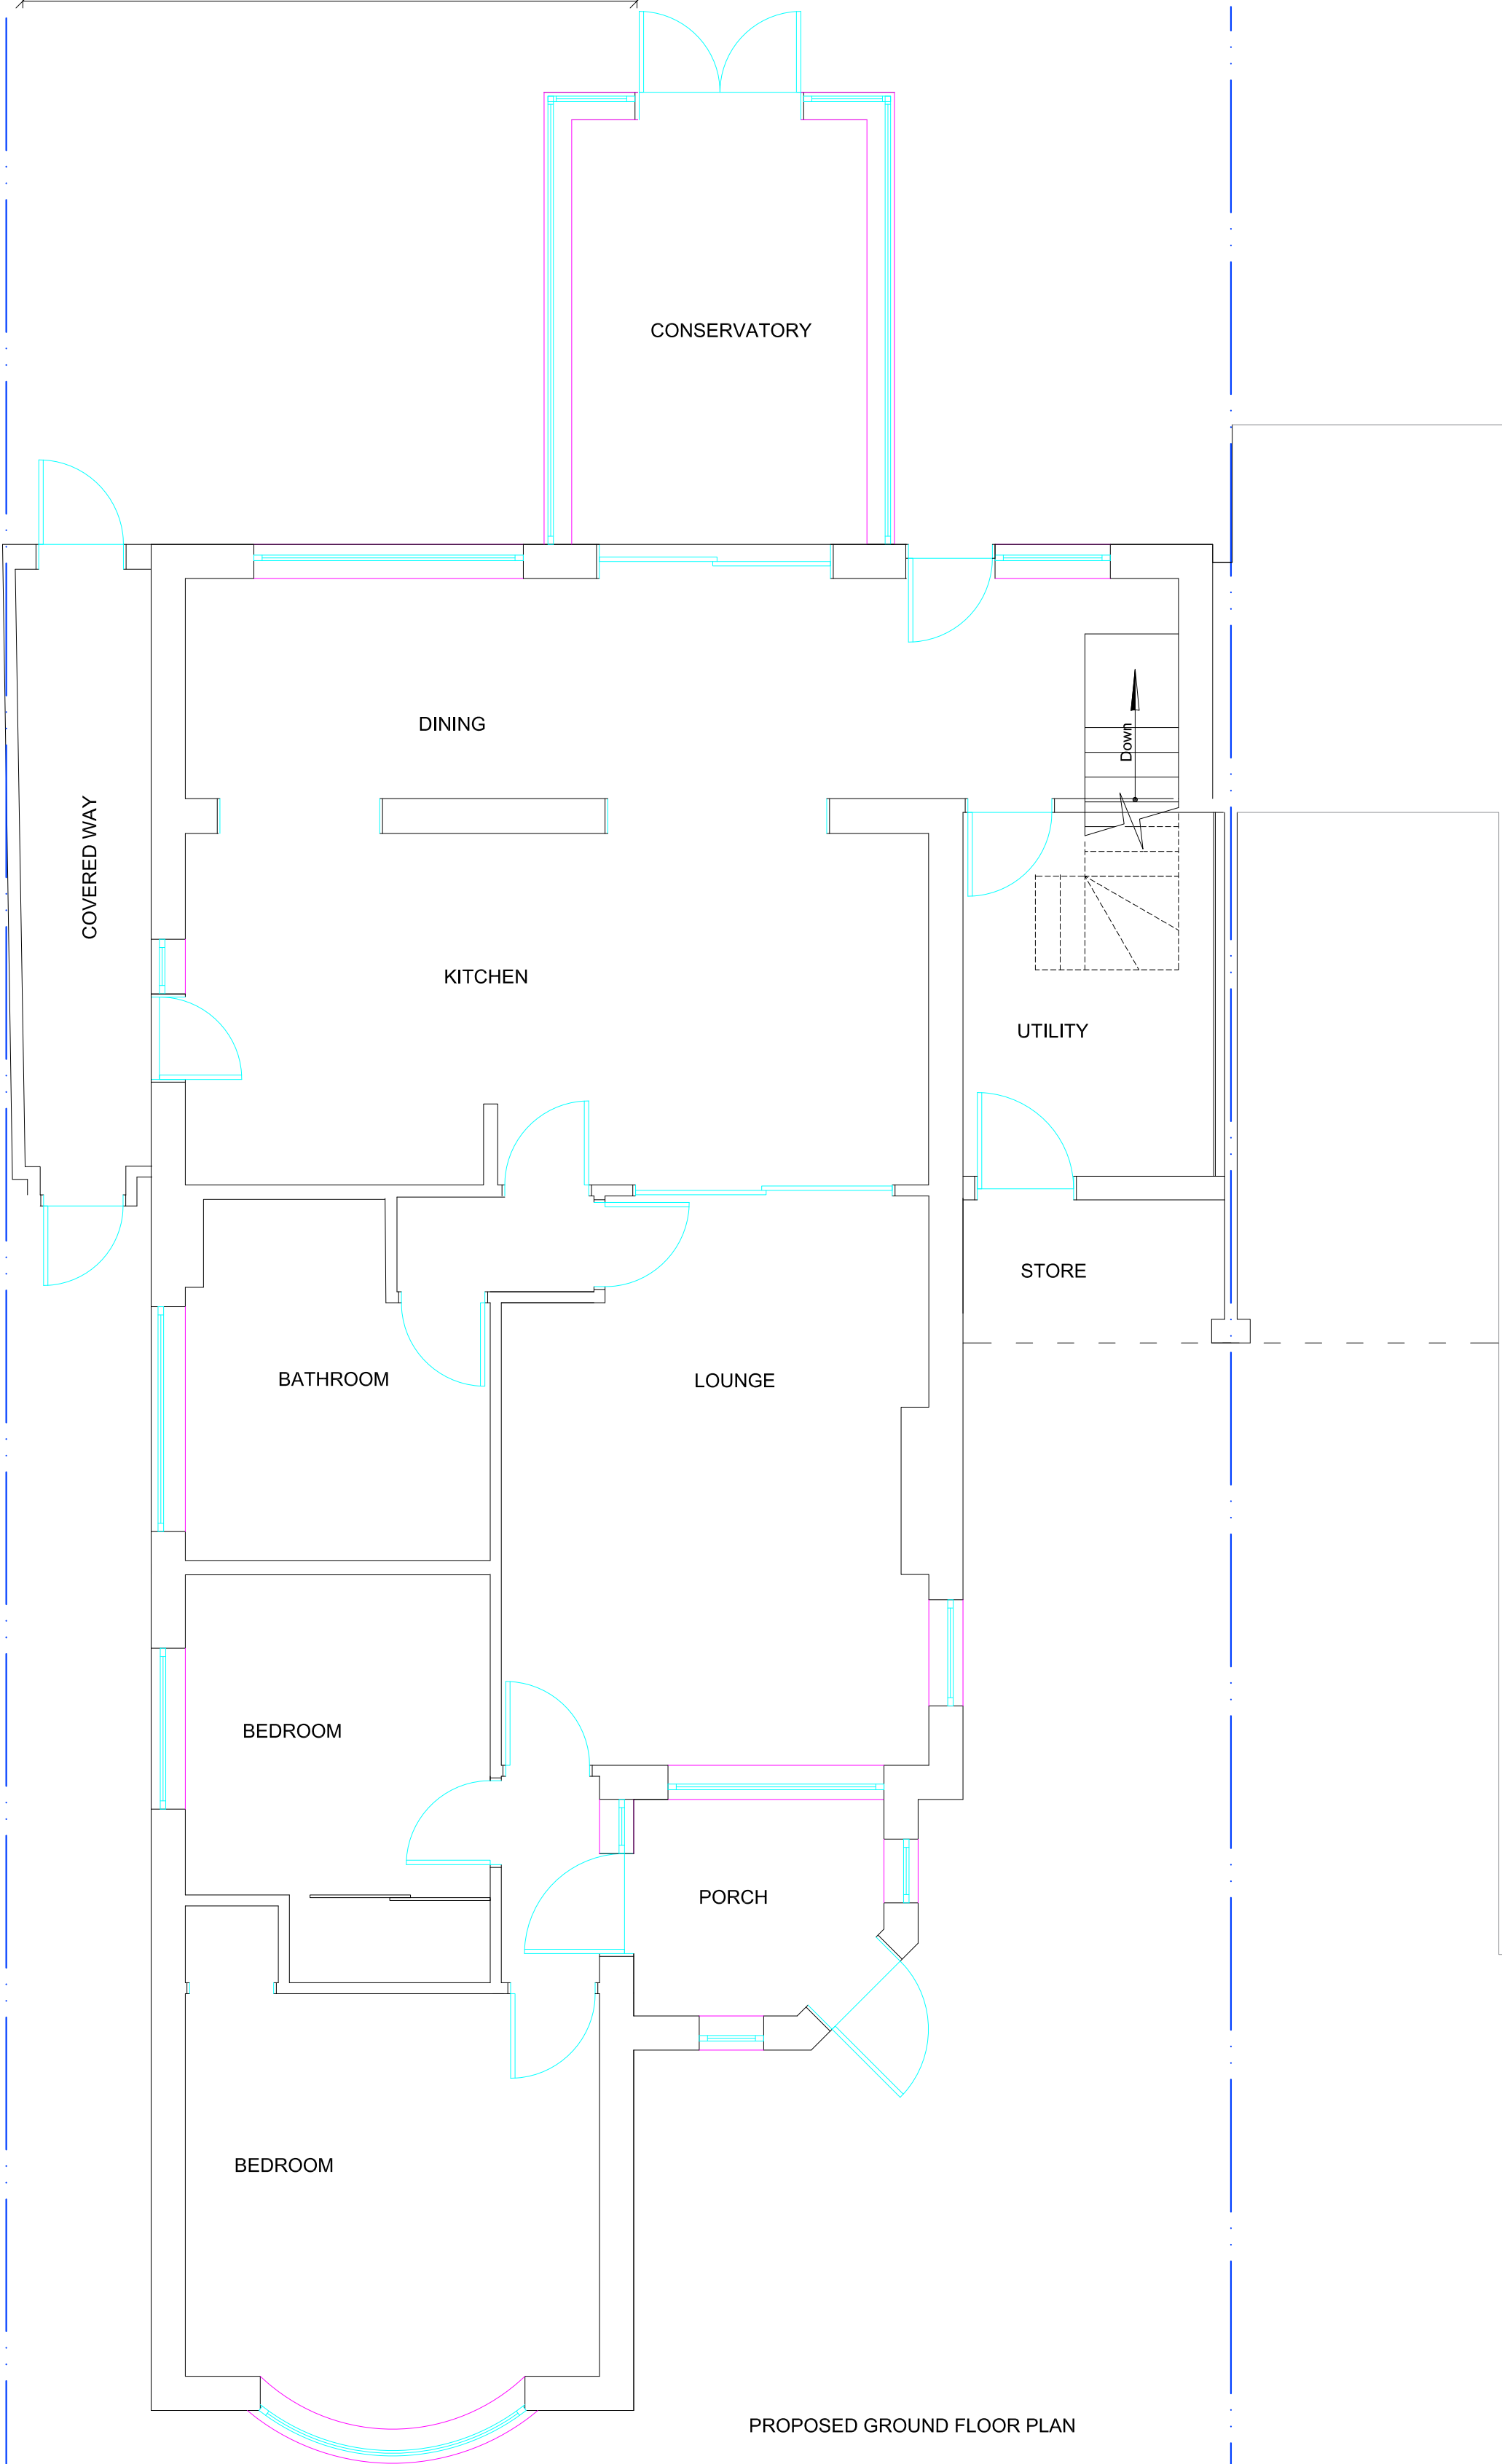

PROPOSED GROUND FLOOR PLAN

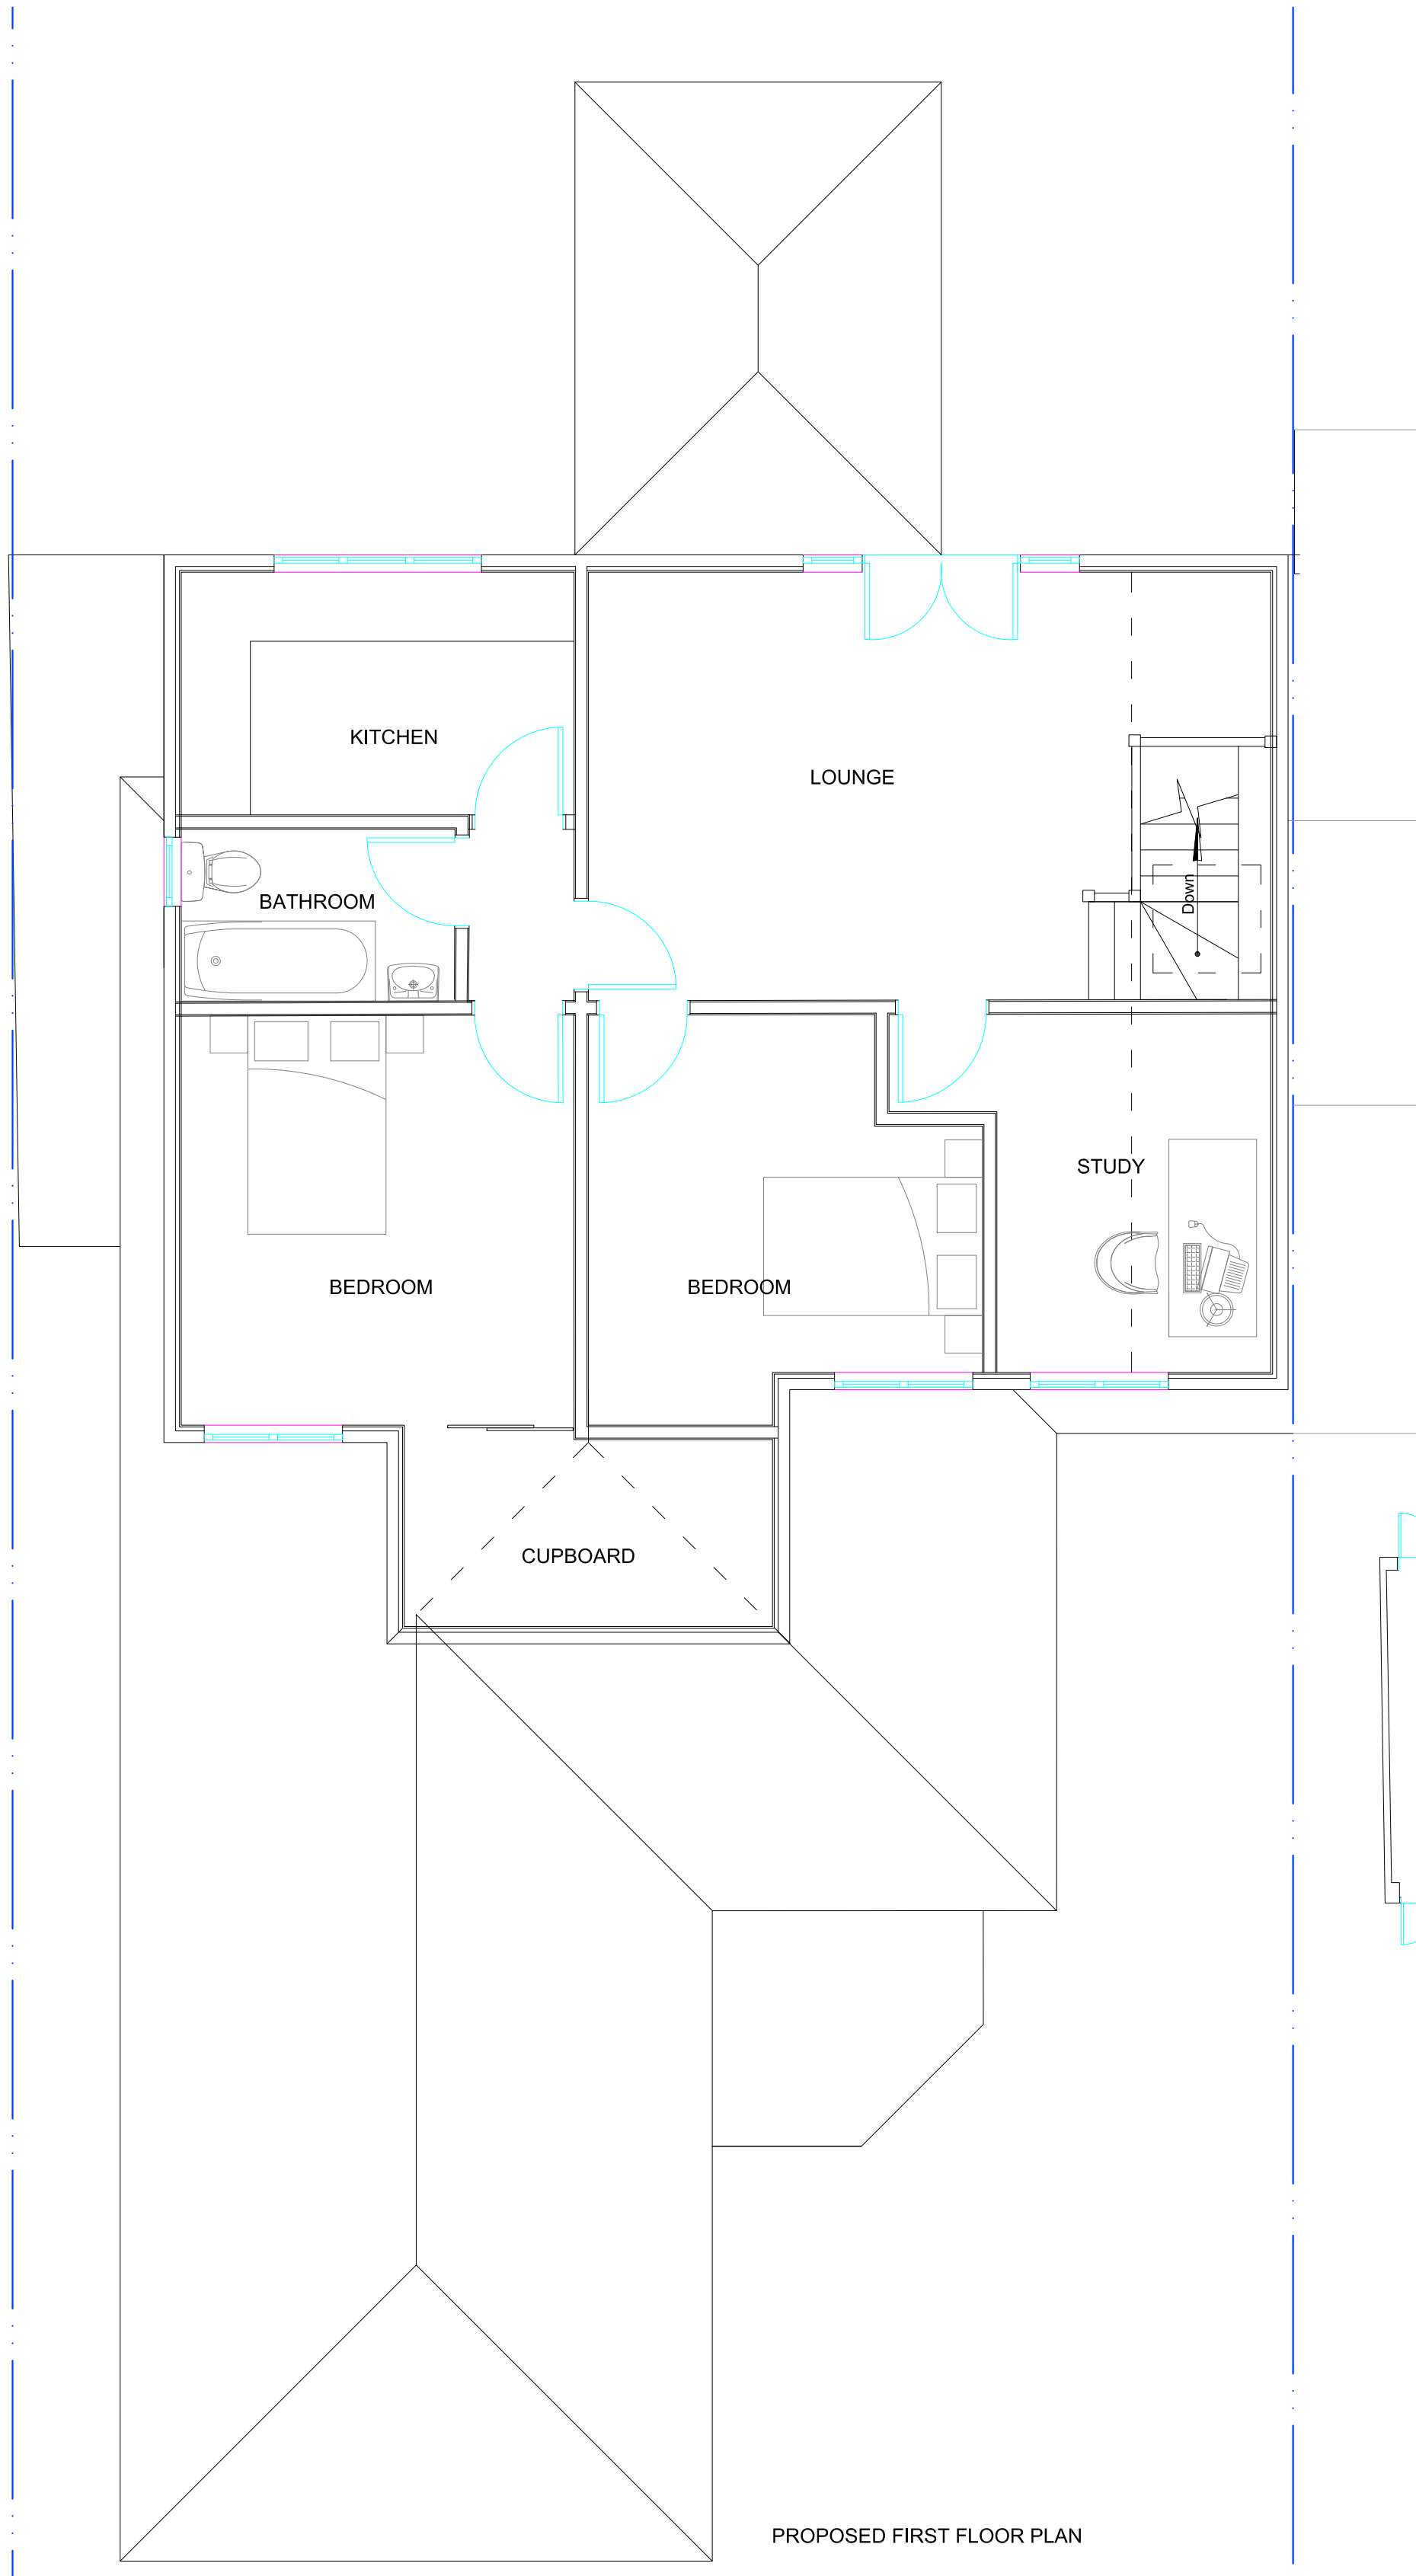

PROPOSED FIRST FLOOR PLAN

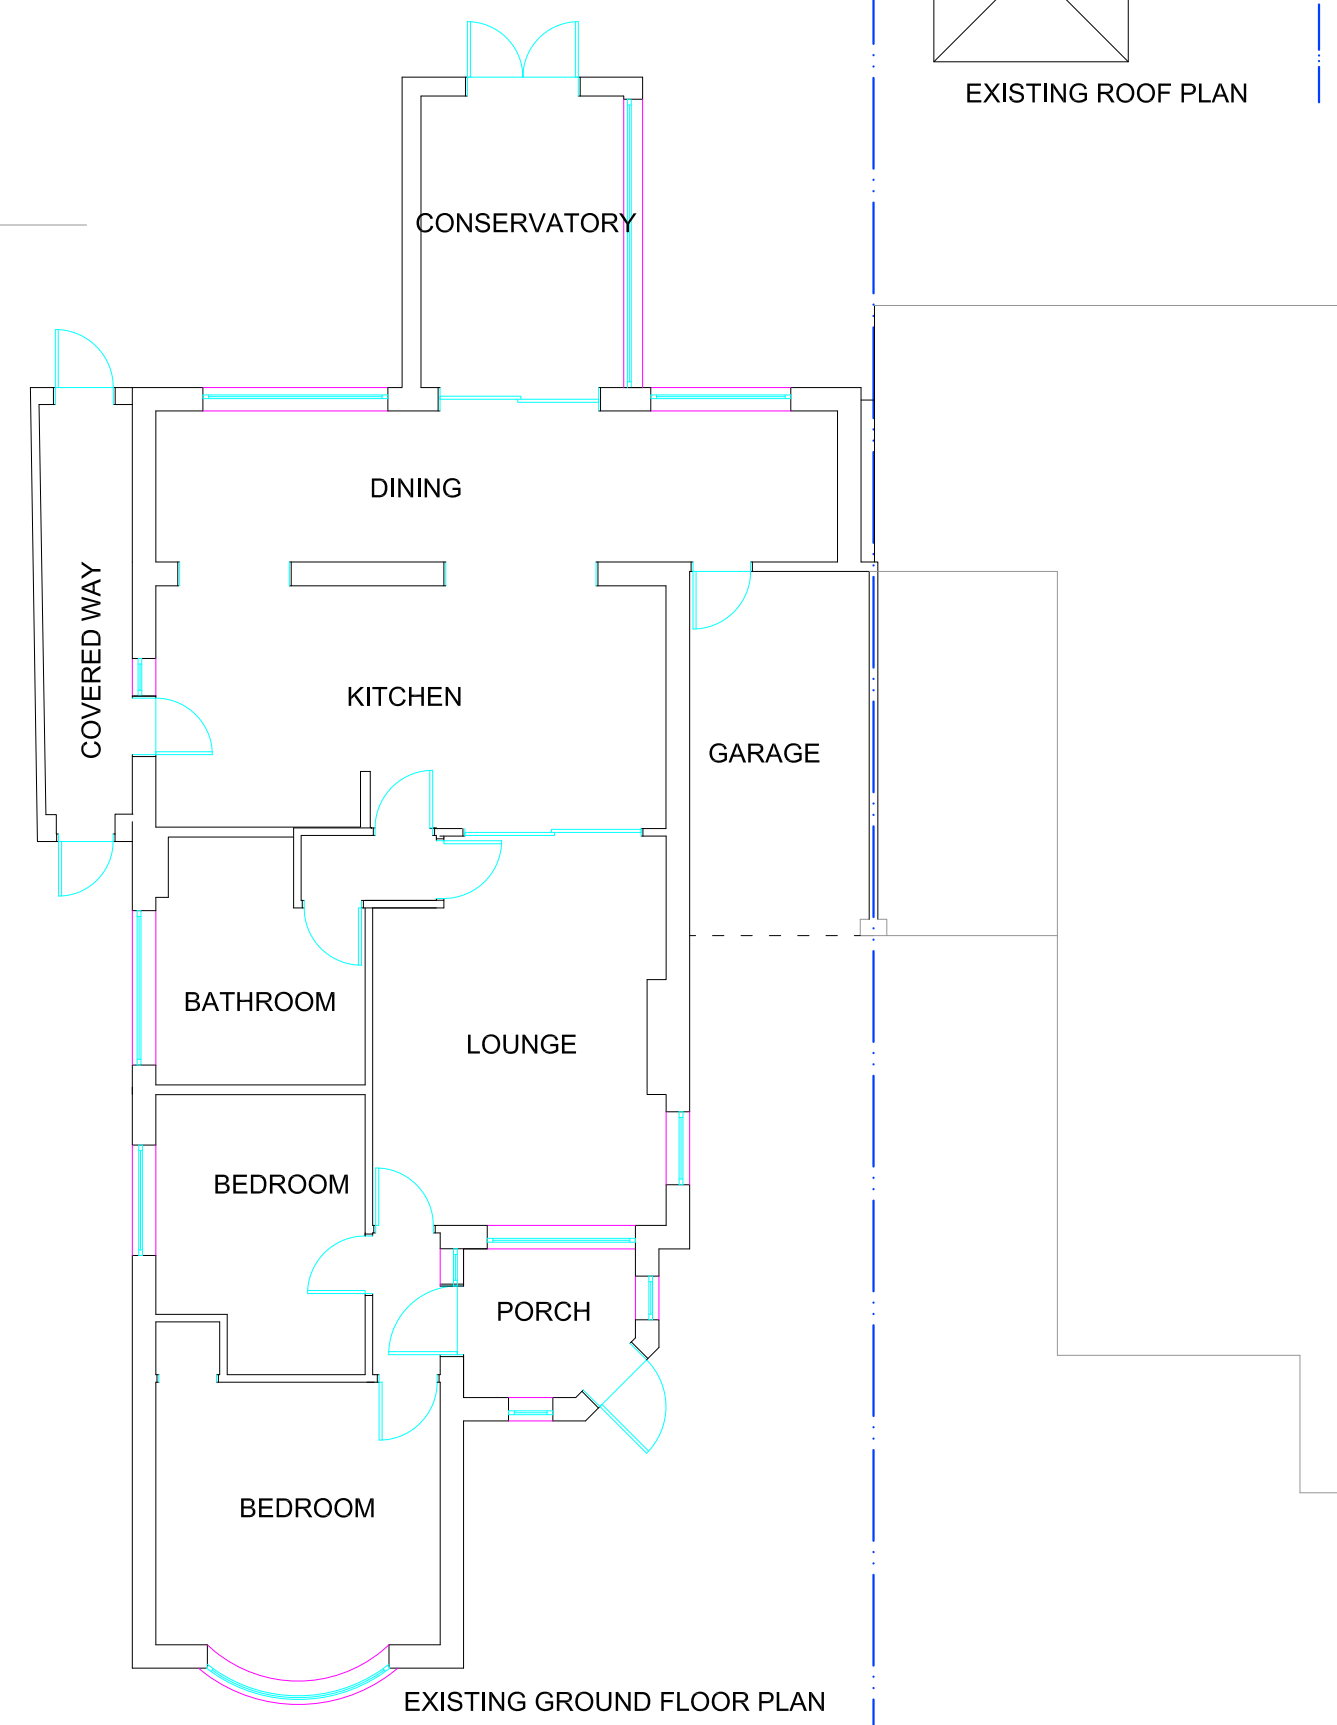

EXISTING GROUND FLOOR PLAN

REVISIONS

A:	
B:	
C:	
D:	
E:	
F:	

Ordinance Survey Licence number 100045702
(c) Crown copyright 2014. All rights reserved.
Notes
1. These are computerised drawings for the purposes of obtaining planning & building regulations approvals & are based on certain overall measurements. They do not constitute working drawings.
2. Distortion and uneven walls etc. have been ignored with some average measurements.
3. Dimensions shown must not be relied upon and must be checked on site and verified prior to commencement of work.
4. Where applicable this drawing is to be read in conjunction with other consultants' drawings & calculations.
5. Do not scale from these drawings, except for planning purposes.
6. Any Work undertaken prior to Planning and Building Regulations Approval is done so entirely at the Client/Contractors own risk.
7. The client is reminded of their obligations under the Party Wall etc. Act 1997 where appropriate.
(c) 2014 - A.H. Sutcliff

SUTCLIFF CONSULTANTS Ltd
Chartered Building Engineers,
Surveyors & Architectural Consultants
11 Crossbush Road
Felpham, Bognor Regis
West Sussex, PO22 7LS
Tel: 01243 586004
Fax: 08708 793194
Mob: 07799 393250
Email: mail@sutcliffconsultants.co.uk

PROJECT DETAIL
46 Lane End Road
Middletown on Sea
Bognor Regis
Loft extension, garage conversion and internal alt's
FOR: A. Garside
DRAWING SCALE: 1:50, 1:100, 1:200 @A1
Provisional layouts
DATE: Jan 2015
DRAWN: A. H. Sutcliff
DRAWING: 1503-02 **REVISION:**