




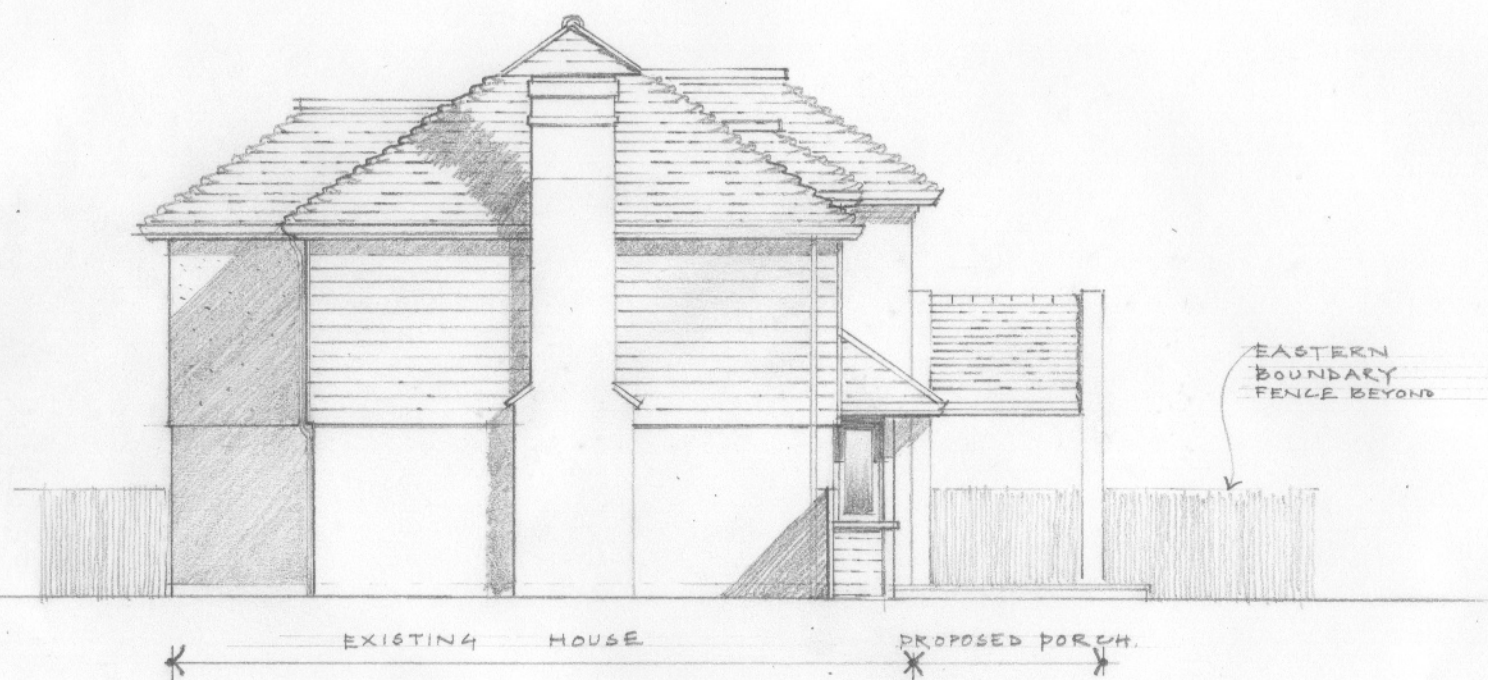

PROPOSED WEST ELEVATION SCALE 1:100

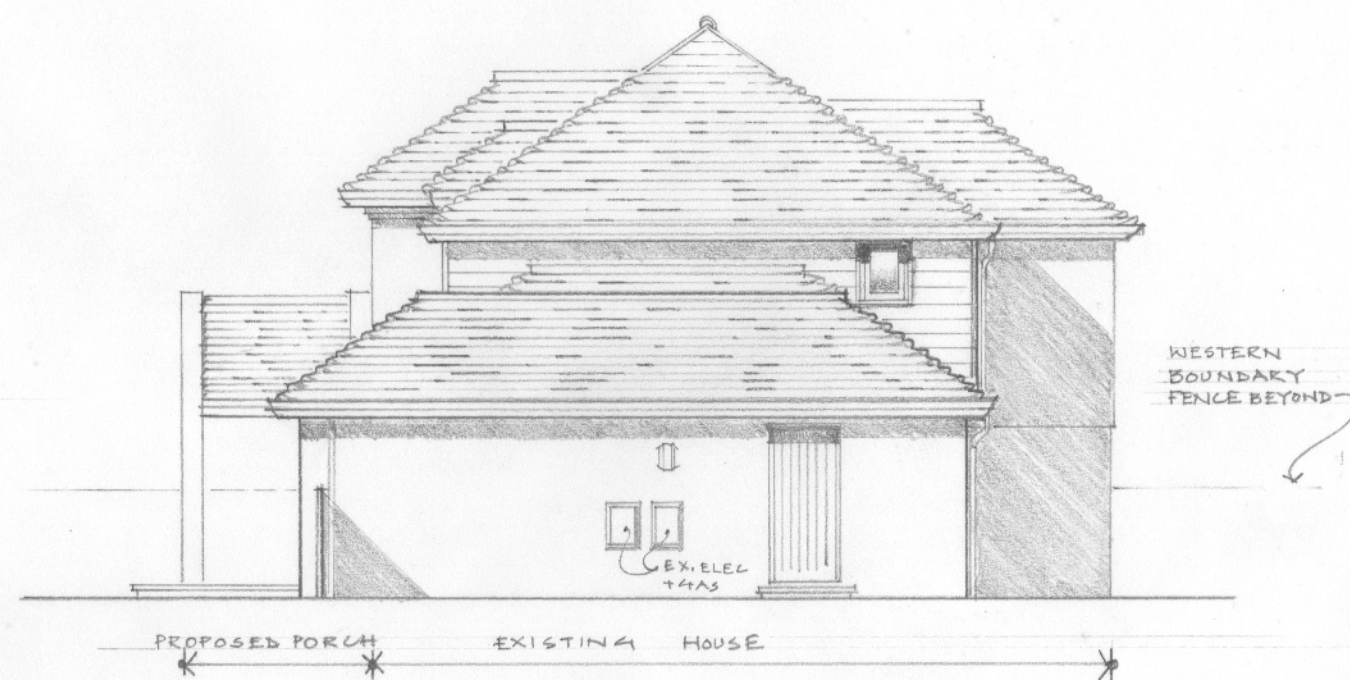

PROPOSED EAST ELEVATION SCALE 1:100

 

PHYSICAL SCALE IN METRES

This drawing has been prepared as part of a package for the purpose of submitting an application for planning permission only. It does not purport to be a working or contractual drawing and should not be used for any building or contractual purposes.
This drawing has been prepared based on survey drawing information provided by others. All dimensions and levels on all drawings must be checked and verified on site prior to commencement of works.

PROPOSED PORCH & REPLACEMENT WINDOWS AT
5A OLD POINT
MIDDLETON · ON · SEA · BOGNOR REGIS · WEST SUSSEX · PO22 7RY
DRAWING No. 5APOB- · SCALE 1:100 AT A3 · © FEBRUARY 2018.

**SMALLEY
HALES**
ARCHITECTS
Steyning and Walberton
West Sussex
07813 003558 / 07980 838664
office@smalleyhales.com
smalleyhales.com
Registered in England & Wales
Company No. 8888394