


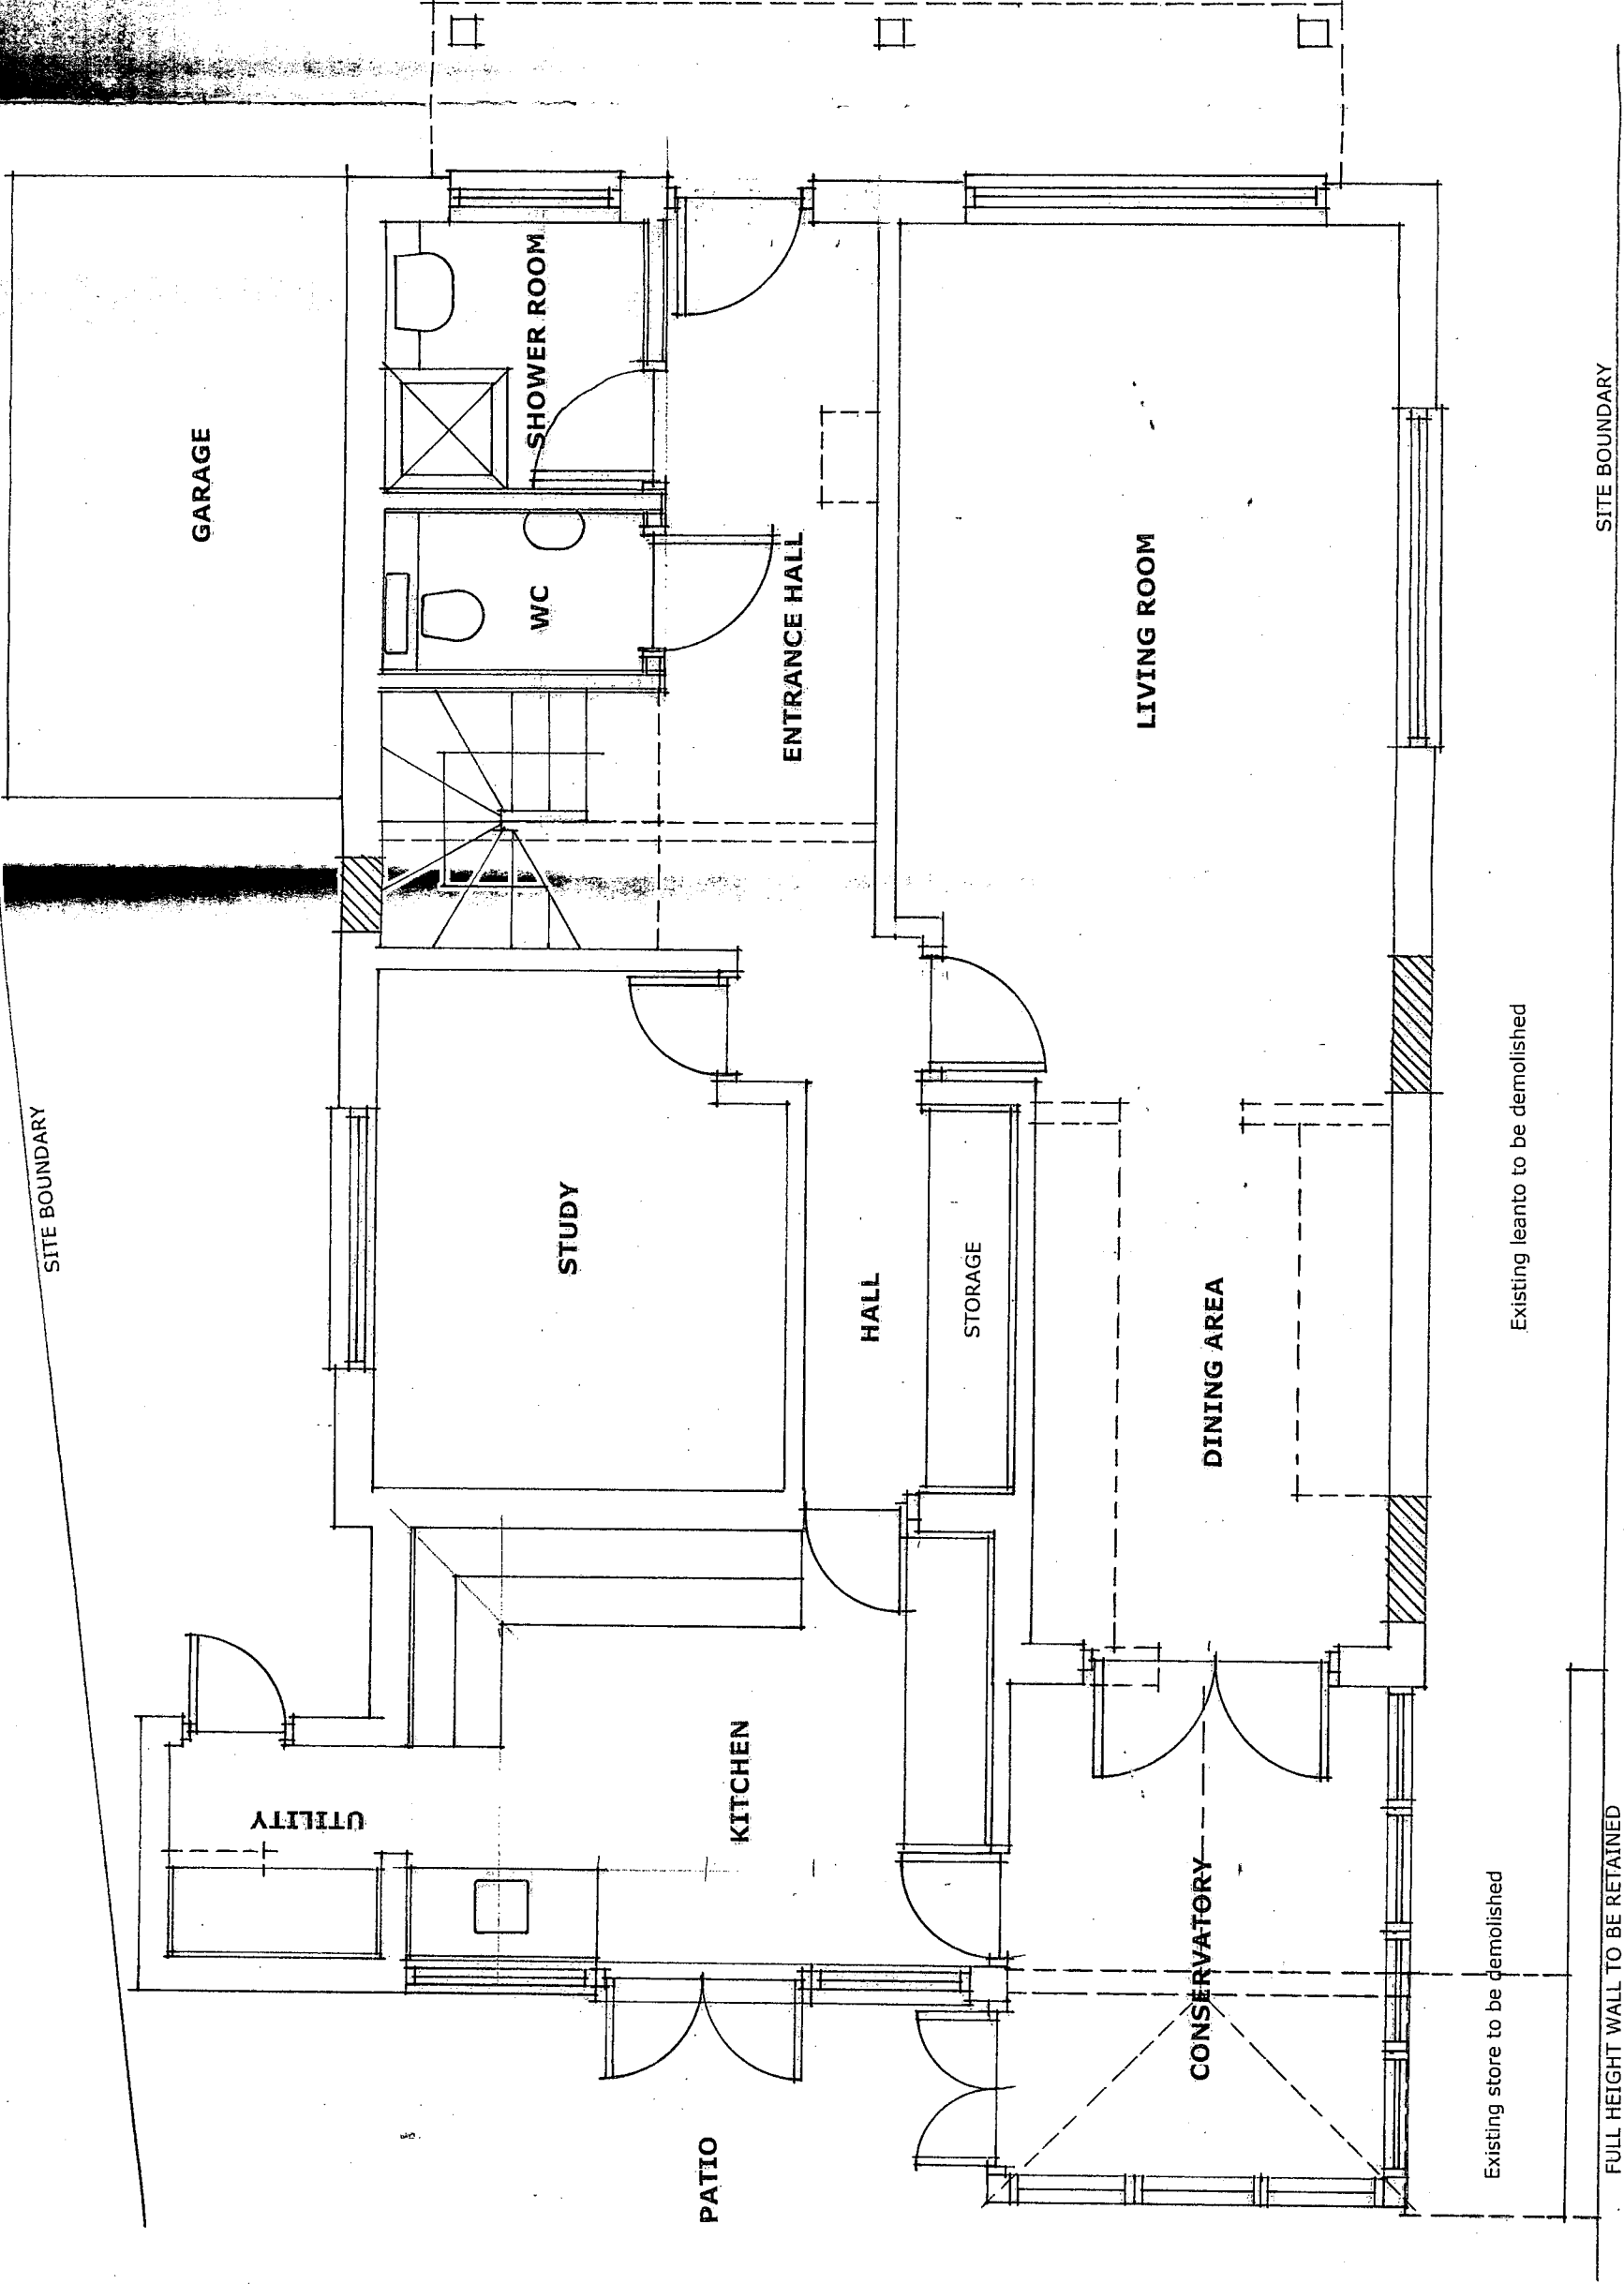

**NOTES**  
This drawing is the copyright of the Architect and must not be reproduced or used without the Architect's permission. Figured dimensions are to take precedence over scaled dimensions. The Contractor is responsible for checking all figured dimensions on drawings against actual site dimensions. Scaled dimensions are not to be used for construction and setting out purposes. Any discrepancies are to be reported to the Architect. This drawing should be read in conjunction with schedules, specifications and engineers drawings and details where applicable.

**DAVID BENNETT ARCHITECTS**  
THE OLD COTTAGE  
10 VICARAGE LANE, FELPHAM  
WEST SUSSEX PO22 7EA  
tel: 01243 842619 and 07932 757144  
fax: 01243 842619  
e-mail: davidbennettarch@excite.com

|               |                                  |
|---------------|----------------------------------|
| CLIENT        | MR AND MRS LEE-HOBSON            |
| PROJECT       | PROPOSED EXTENSION<br>26 SEA WAY |
| DRAWING TITLE | ELMER SANDS PO22 6JY             |
| PROPOSED      | GROUND FLOOR PLAN                |
| SCALE         | 1/50 at A3                       |
| REFERENCE     | 10743/06                         |
| ISSUE         |                                  |