


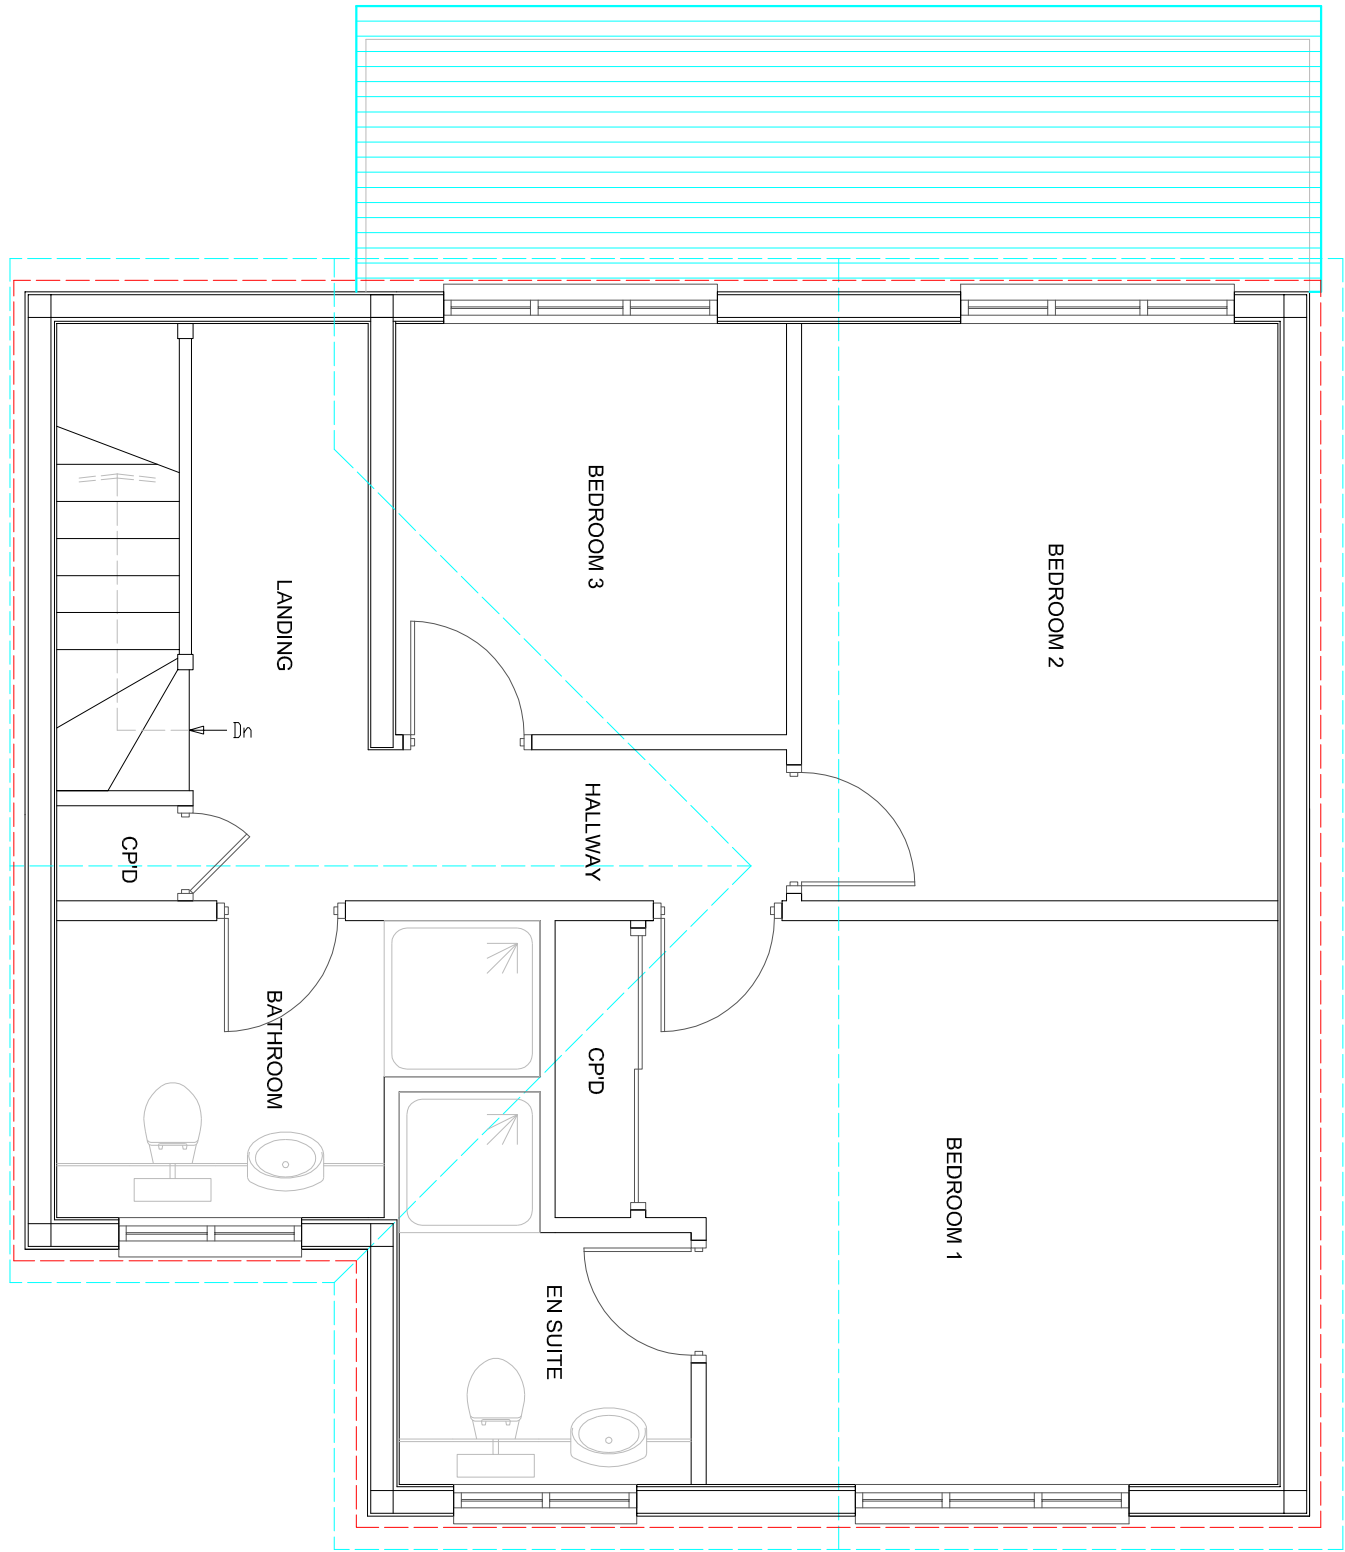

# PROPOSED FIRST FLOOR PLAN



Scale 1:150 on A3

**SUSSEX BUILDING CONSULTANCY LIMITED**

68 ANCTON WAY, MIDDLETON ON SEA,  
BOGNOR REGIS, WEST SUSSEX.

SCALE - 1/150 REV - DATE - 06/06/2026

