



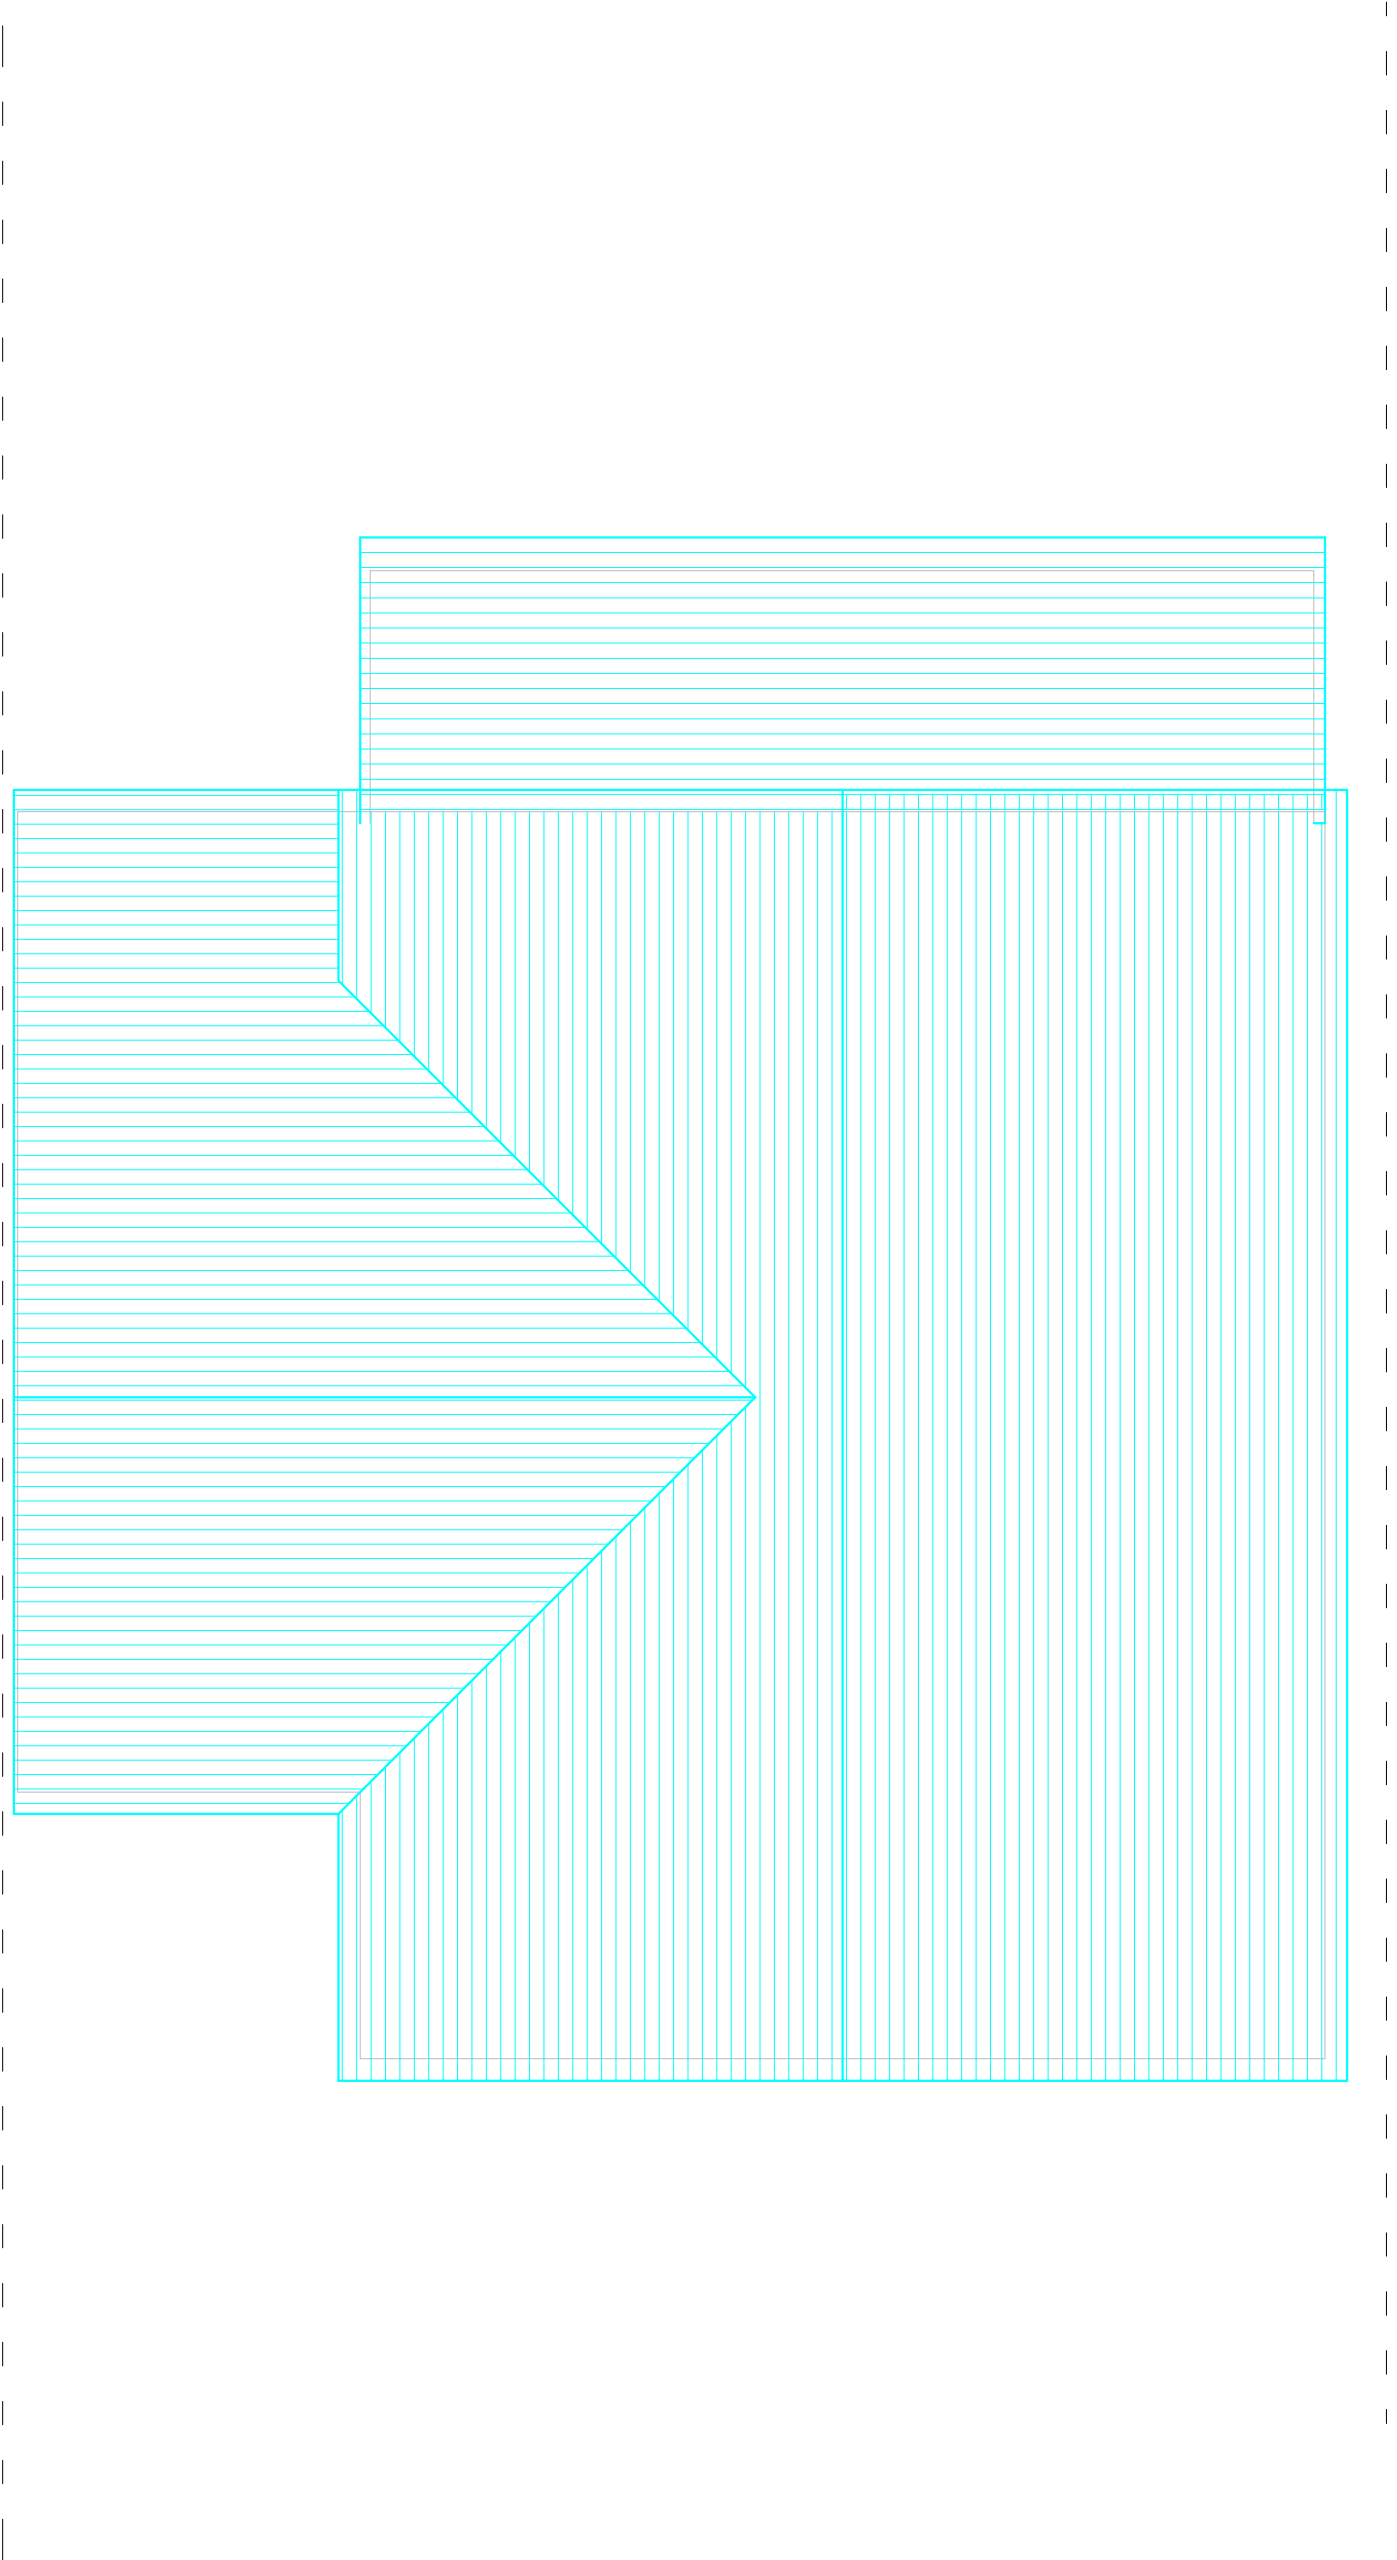

PROPOSED ROOF PLAN

 

Scale 1:50 on A3

SUSSEX BUILDING CONSULTANCY LIMITED	
68 ANCTON WAY, MIDDLETON ON SEA, BOGNOR REGIS, WEST SUSSEX.	
SCALE - 1/50 REV - DATE - 10/06/2026	
 LABC partner	3 NORTHCOTE ROAD BOGNOR REGIS PO21 3LZ TEL/FAX - (01243) 981379