


Proposed finishes:
Roof: plain tiles to match existing
Walls: face brick to match existing tile hung
dormers to match roof
Fenestration: white uPVC to match existing style
Fascias, soffits, gutters etc. all to match
existing

Rear - South

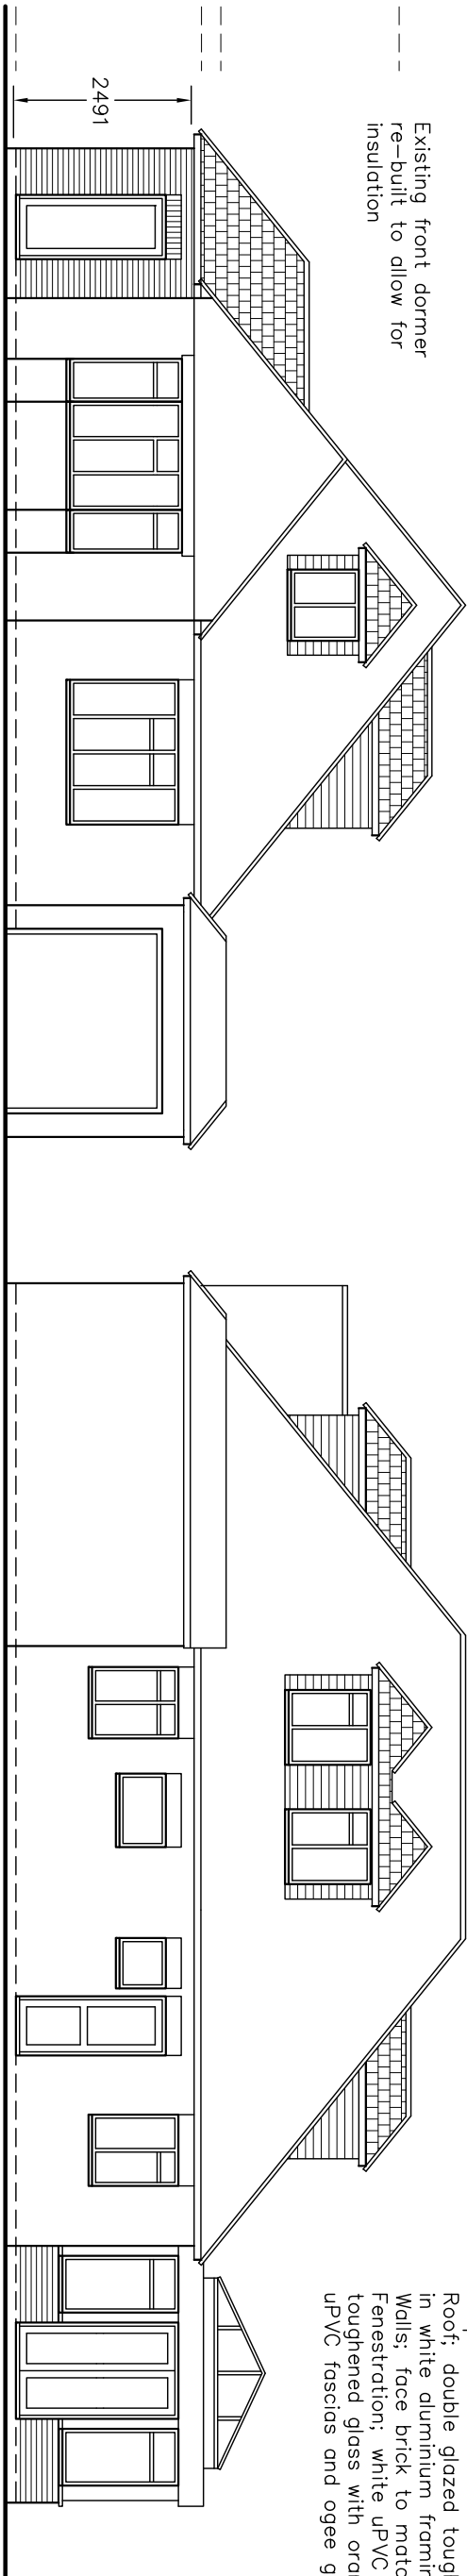


Proposed finishes:
Roof: double glazed toughened glass lantern
in white aluminium framing on flat roof
Walls: face brick to match existing
Fenestration: white uPVC double glazed
toughened glass with orangery detailing
uPVC fascias and ogee guttering

Side - East

Front - North


Side - West

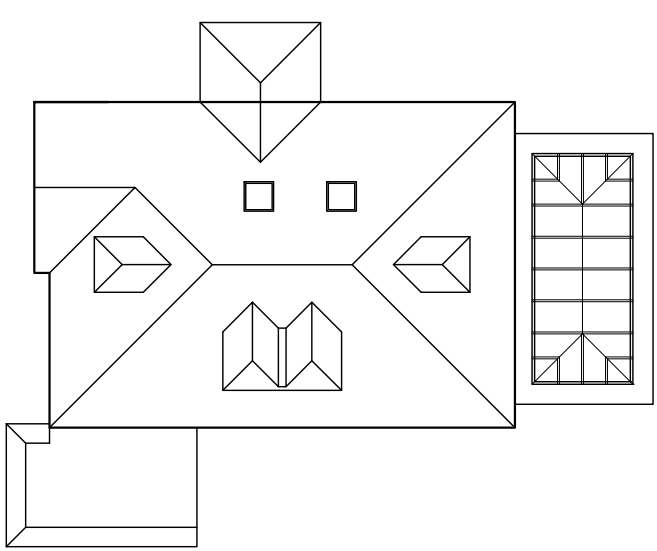

Roof plan

|A| Additional dormer
Amendments: –
20/05/2014

Bryceson Shaw Associates
Surveyors and Designers
2 Wellesley Court, Fitzalan Road, Littlehampton,
West Sussex BN17 5JW
Tel. 01903 734381 Mobile: 07889 651301
E-mail: brycesonshaw@btinternet.com

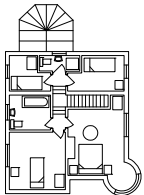

Project:
**Proposed extensions and loft conversion; 2 First Avenue,
Middleton-on-Sea PO22 6ED**

Drawing:
Elevations as proposed

For:
Mr. & Mrs. Reeves

Drawn: PKS
Date: **May 2014**

Scales:
1:100 1:200
No: **1588/01/05/A**

To scale when printed on A3