




Revisions:

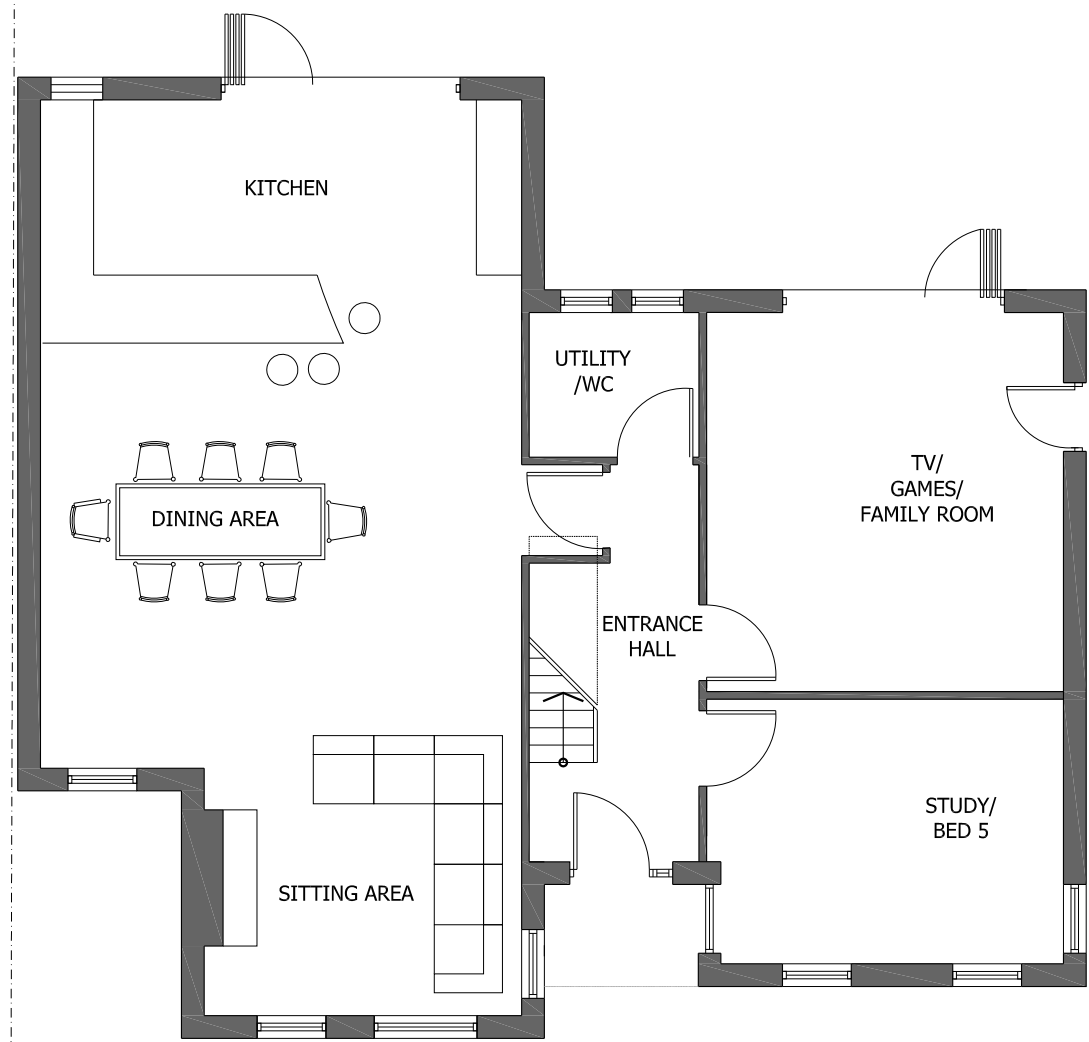


PROPOSED GROUND FLOOR

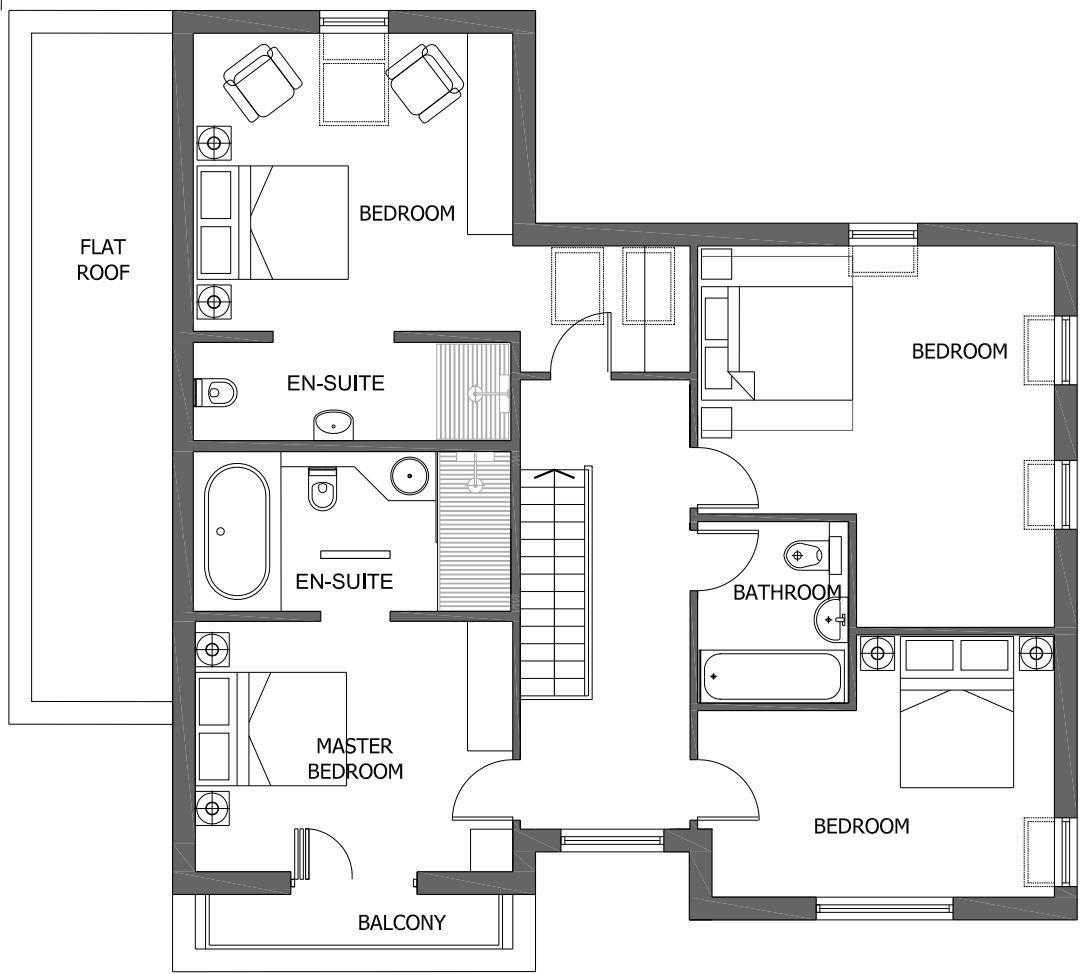

PROPOSED 1ST FLOOR

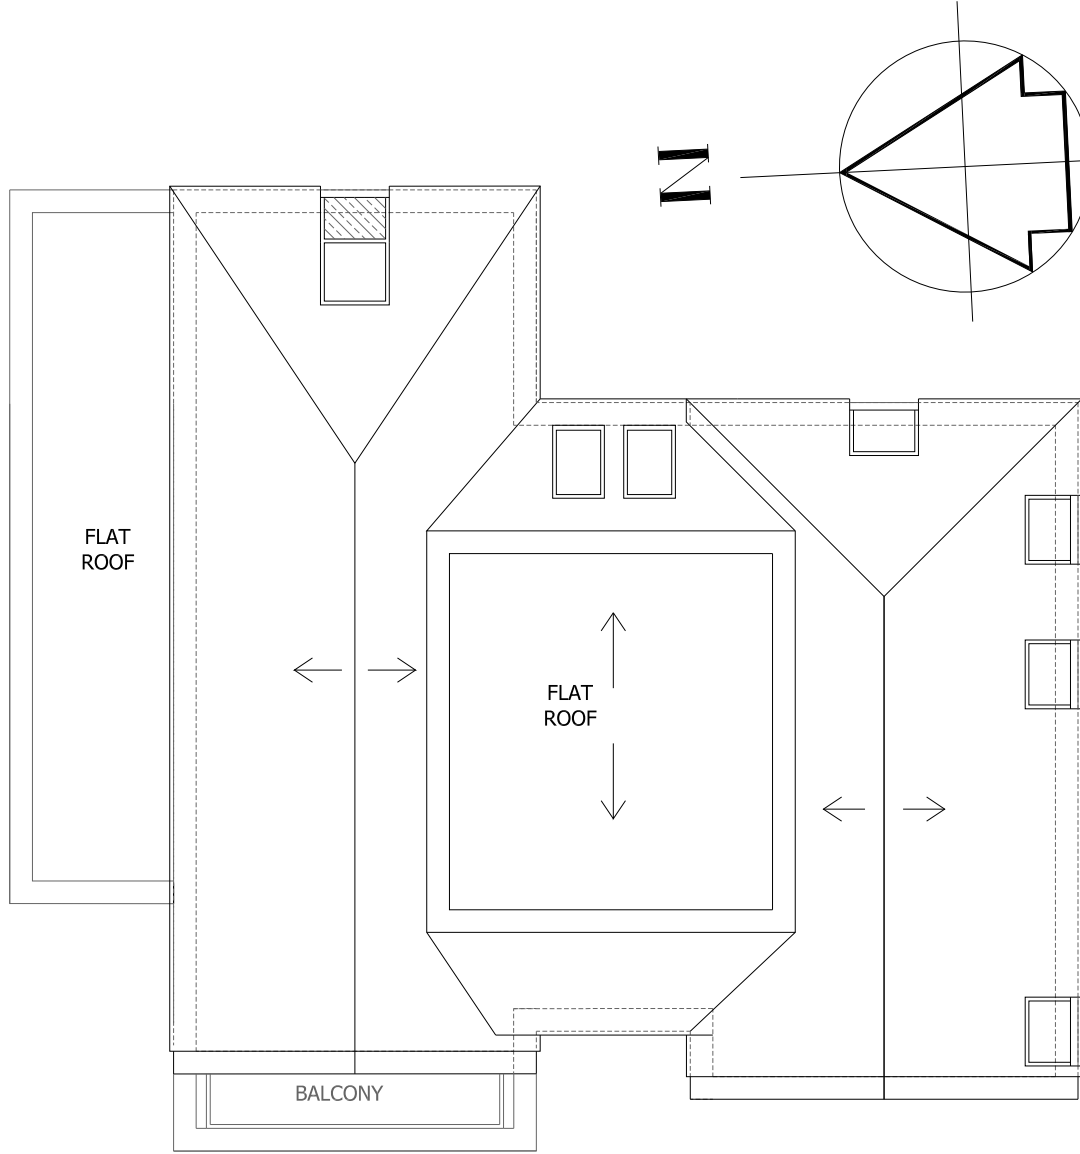


PROPOSED ROOF PLAN

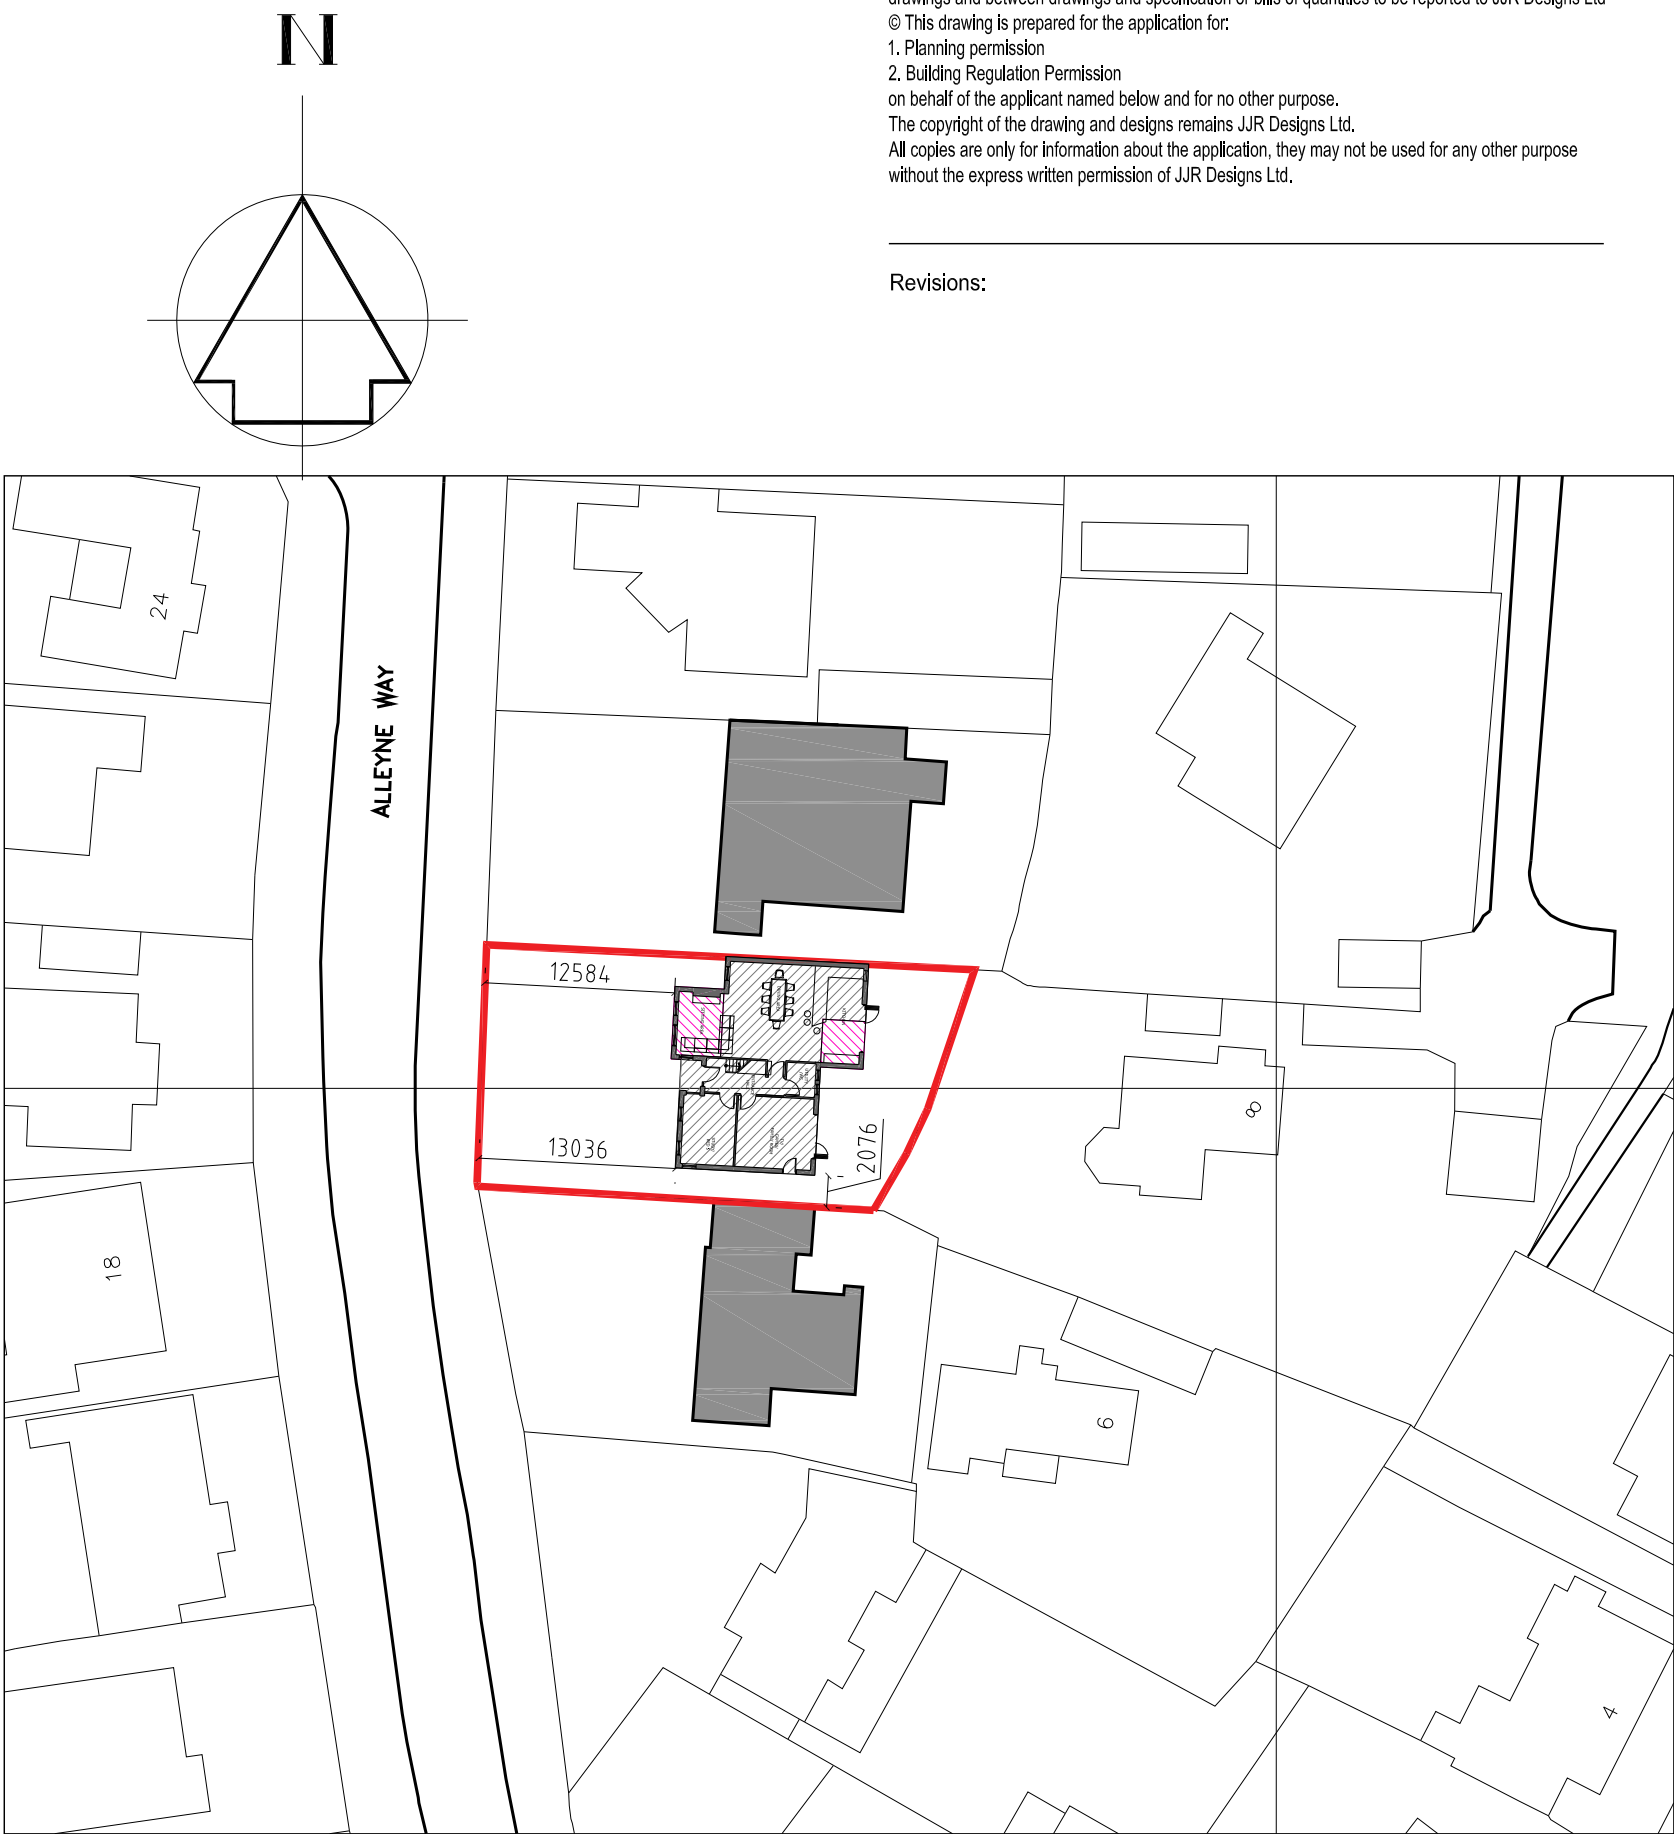

PLOT PLAN - SCALE 1:500




PROPOSED WEST ELEVATION

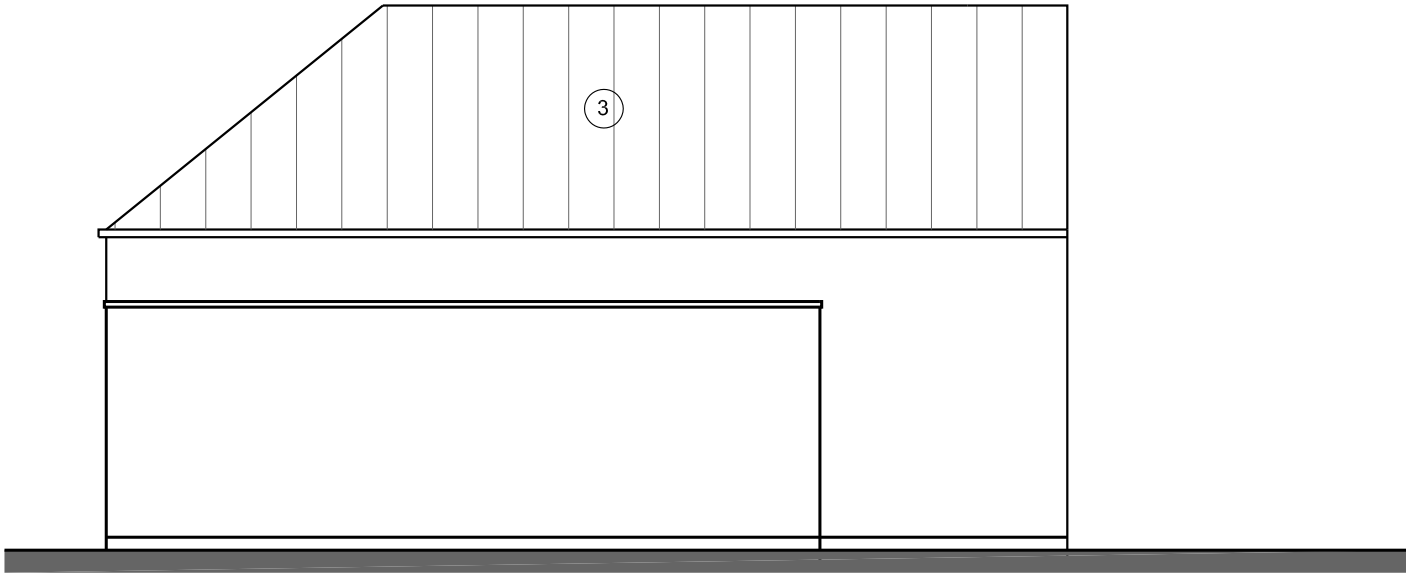


PROPOSED NORTH ELEVATION

SCHEDULE OF PROPOSED MATERIALS

- ① RENDER
② CEDAR
③ GREY STANDING SEAM
④ TRANSLUCENT GLASS BALUSTRADE
⑤ SLATE GREY COLOUR COATED ALUMINIUM WINDOW FRAME
⑥ OBSCURED GLAZING TO PREVENT OVERLOOKING

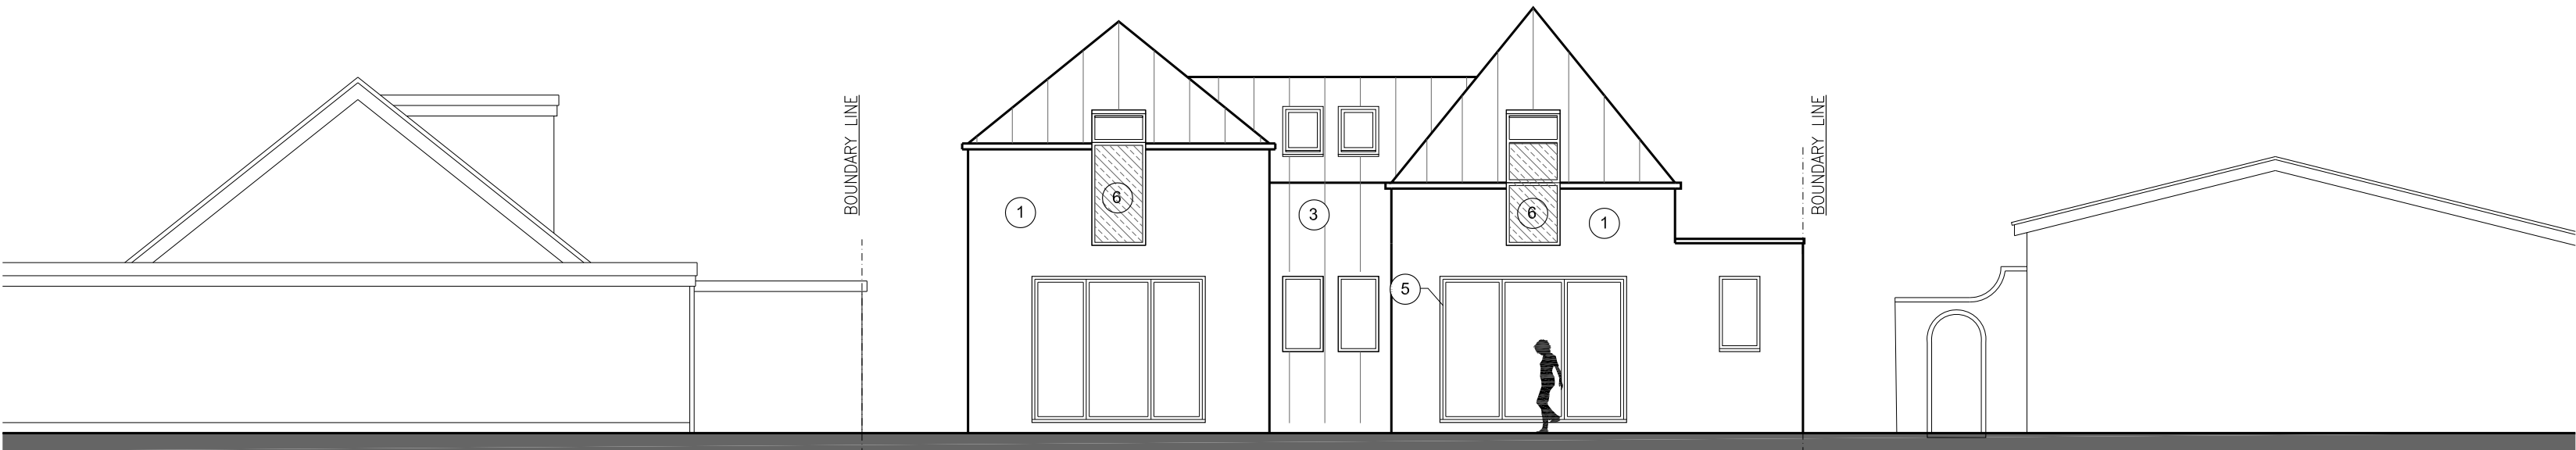

PROPOSED EAST ELEVATION

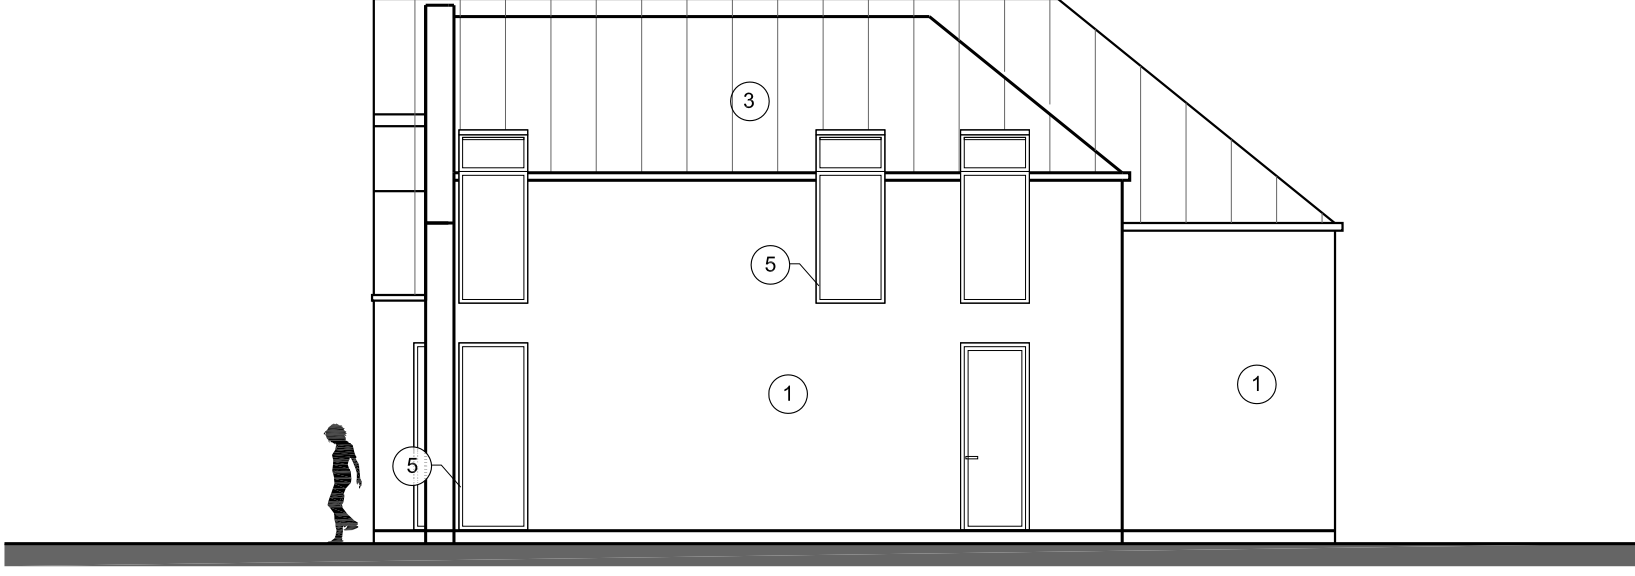

PROPOSED SOUTH ELEVATION

Suite 2b
Church House,
94 Felpham Road
Felpham
West Sussex,
PO22 7PG
TEL: 01243 822081

Architectural
Services
Planning
Building Regs
On Site Supervision
Landscape Design

e-mail: info@jjrdesigns.com

Client:
JANE DAVIES

Project:
ALLEYNE WAY ELMER

Drawing Title:
PROPOSED FLOOR PLANS AND ELEVATIONS

Issue status:						
Outline proposals	☐	Production information		☐	Scheme design	☐
Tender drawing	☐	Detail design		☐	Contract drawing	☐
Scale:	Drawn:	Checked:	Approved:	Date:		
1:100	V.Botezo	R. Stefanski		Nov. 2017		
Job No:	Drawing No:		Revision:			
1310		104				

