



WEST FACING FRONT ELEVATION



WEST FACING FRONT ELEVATION




EAST FACING REAR ELEVATION



EAST FACING REAR ELEVATION




WEST FACING FRONT ELEVATION

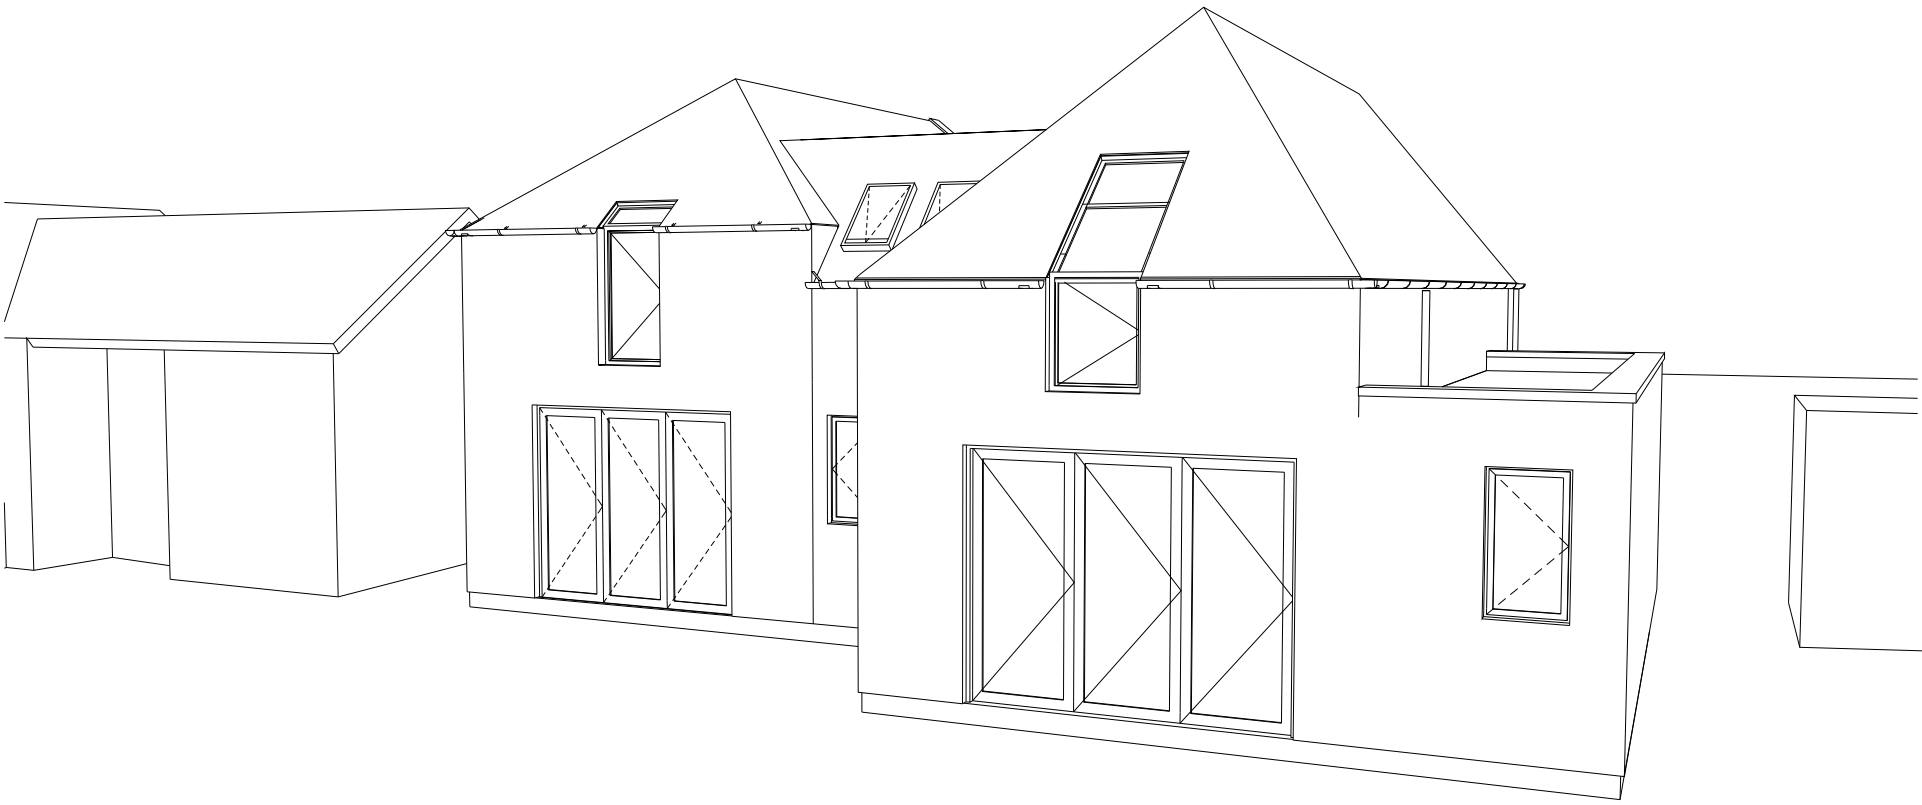


EAST FACING REAR ELEVATION

Revisions:

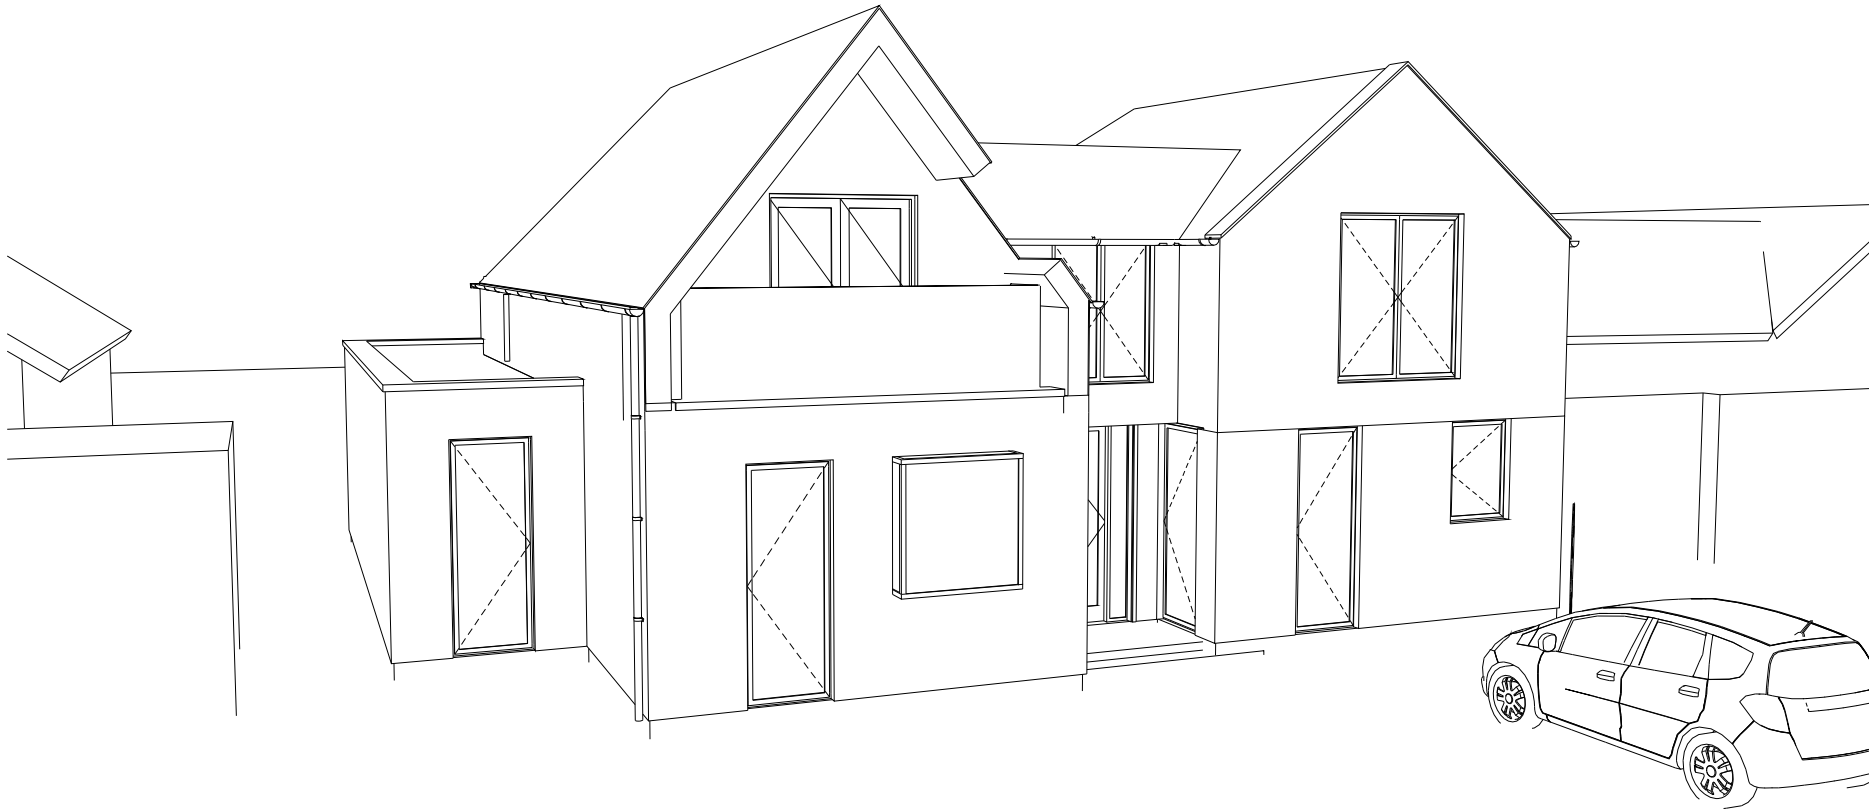

WEST FACING FRONT ELEVATION

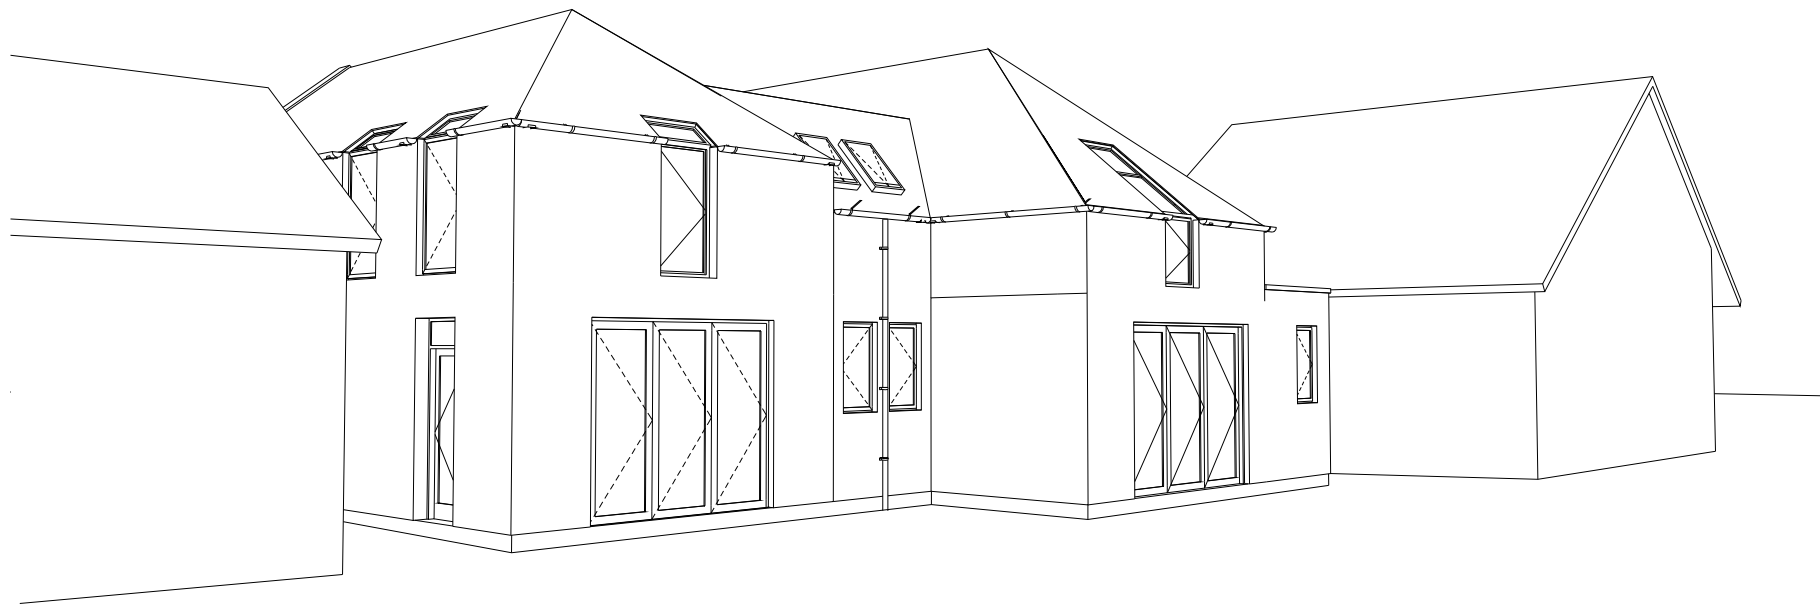

EAST FACING REAR ELEVATION

e-mail: info@jjrdesigns.com

Client:
JANE DAVIES

Project:
ALLEYNE WAY ELMER

Drawing Title:
3D MODEL

Issue status:					
Outline proposals	☐	Production information	☐	Scheme design	☐
Tender drawing	☐	Detail design	☐	Contract drawing	☐
Scale:	Drawn:	Checked:	Approved:	Date:	
1:100	V.Botezo	R. Stefonski		Nov. 2017	
Job No:		Drawing No:		Revision:	
1310		105			