



WEST FACING FRONT ELEVATION



WEST FACING FRONT ELEVATION




EAST FACING REAR ELEVATION



EAST FACING REAR ELEVATION




WEST FACING FRONT ELEVATION

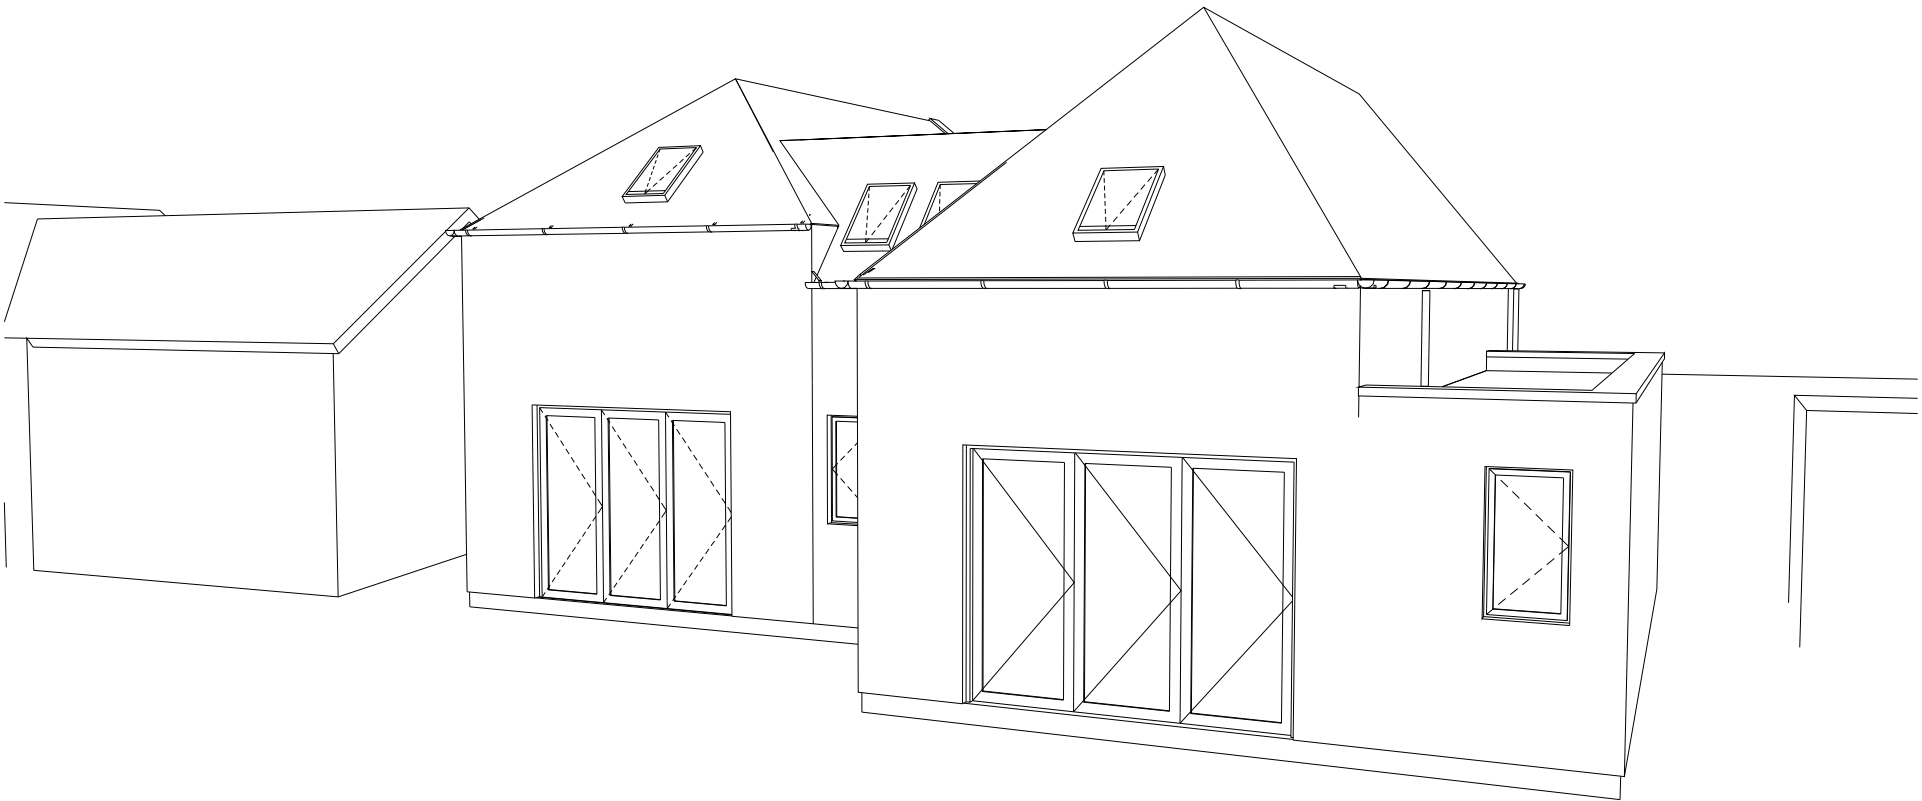


EAST FACING REAR ELEVATION

Revisions:

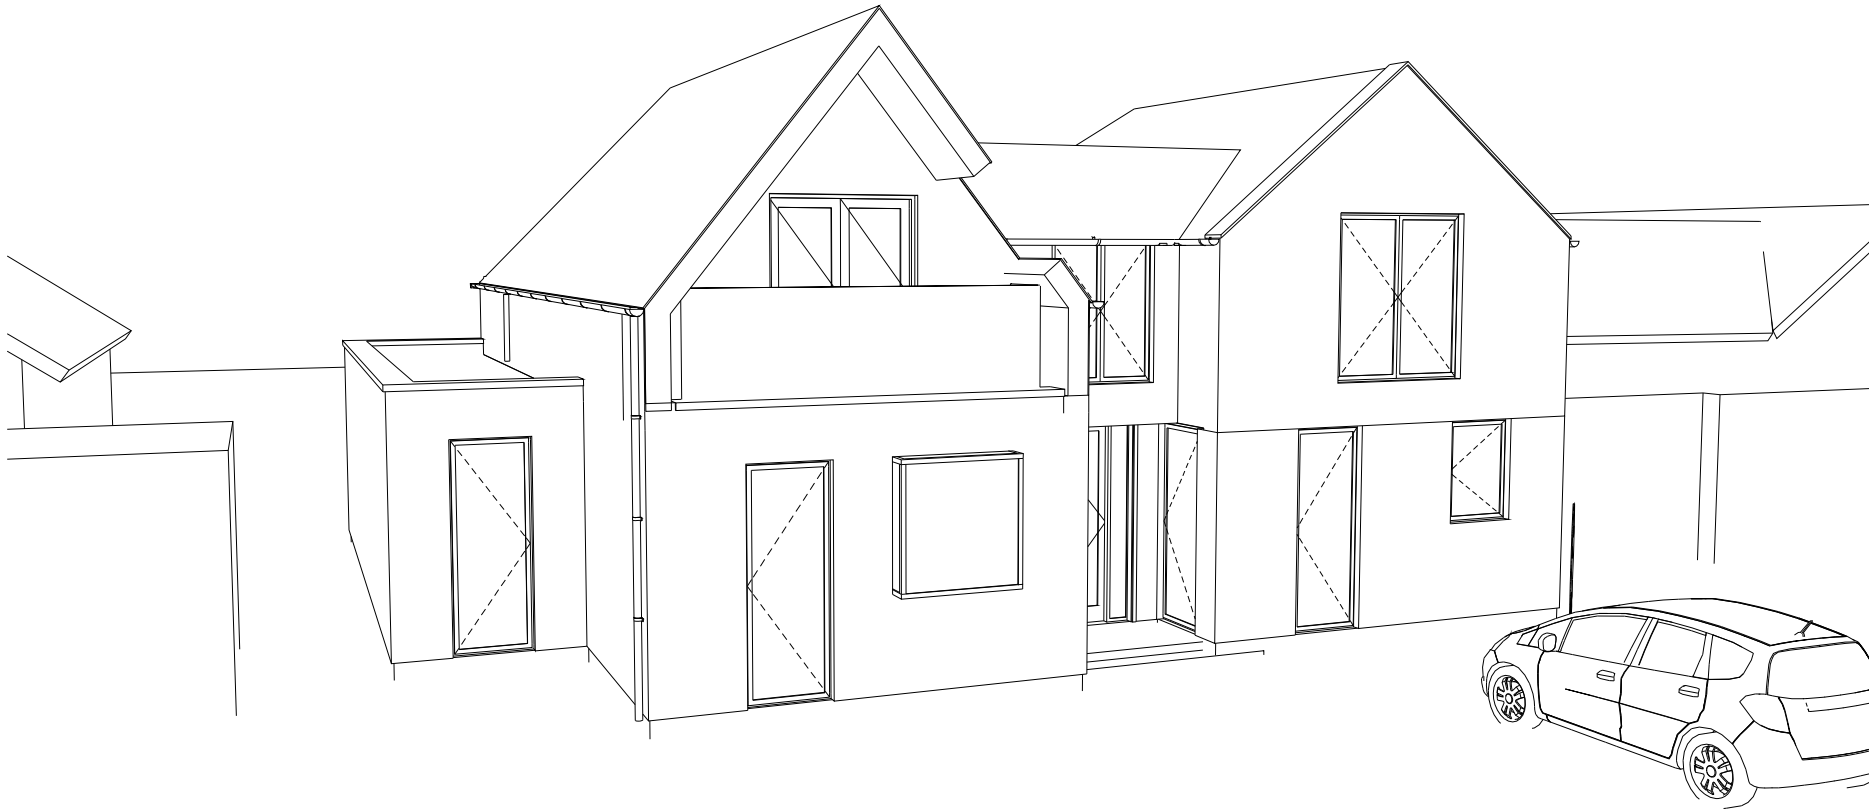

WEST FACING FRONT ELEVATION

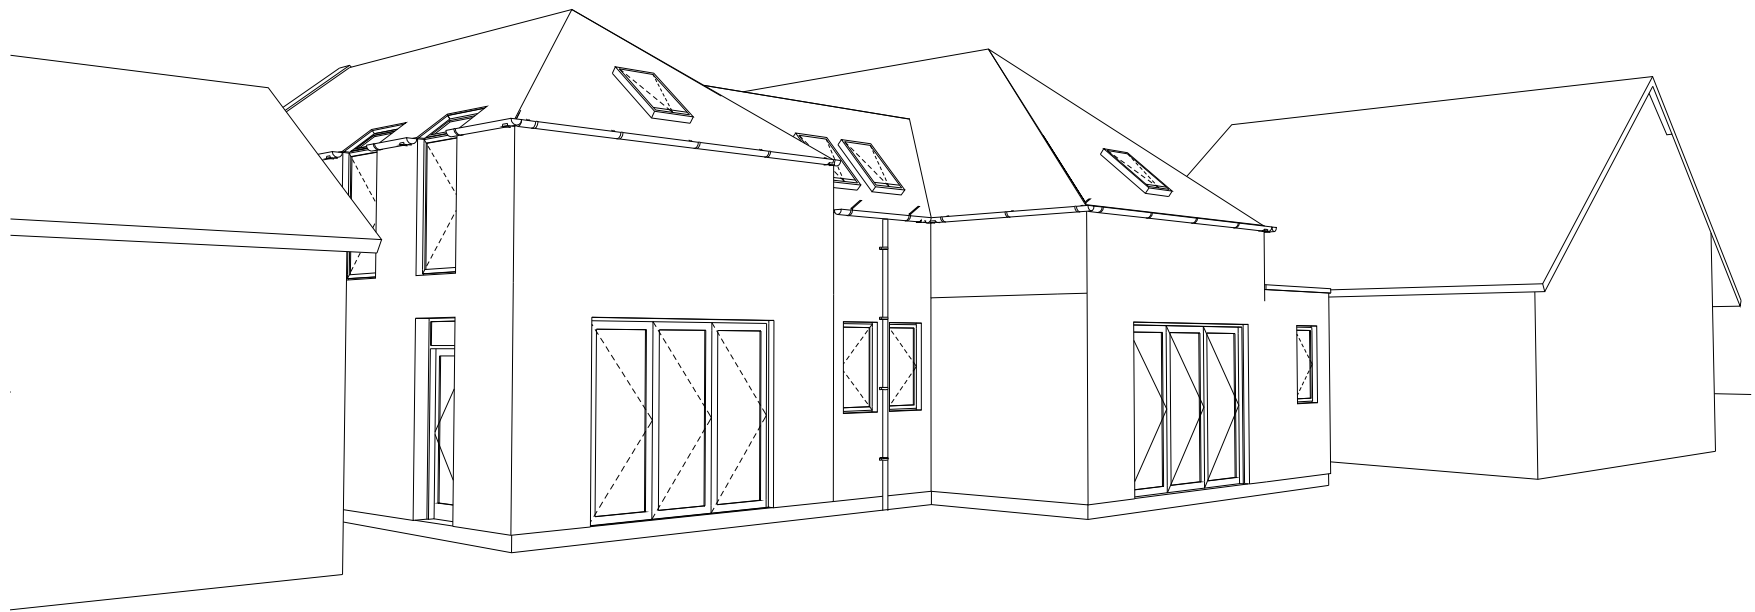

EAST FACING REAR ELEVATION

REV A 18_06_18 – EAST ELEVATIONS REVISED TO SUIT PLANNING OFFICERS COMMENTS

jjr designs Suite 2b Church House, 94 Felpham Road, Felpham, West Sussex, PO22 7PG. TEL: 01243 822081

Architectural Services Planning, Building Regs, On Site Supervision, Landscape Design

e-mail: info@jjrdesigns.com

Client: JANE DAVIES

Project: ALLEYNE WAY ELMER

Drawing Title: 3D MODEL

Issue status:					
Outline proposals:	☐	Production information:	☐	Scheme design:	☐
Tender drawing:	☐	Detail design:	☐	Contract drawing:	☐
Scale:	Drawn:	Checked:	Approved:	Date:	
1:100	V.Boteza	R. Stefonski		Nov. 2017	
Job No:		Drawing No:		Revision:	
1310		105		A	