


General Notes:

Do not scale dimensions from this drawing, unless for Planning purposes.


The Contractor is responsible for checking all dimensions on site prior to commencement of the works.

This drawing is to be read in conjunction with the specification.

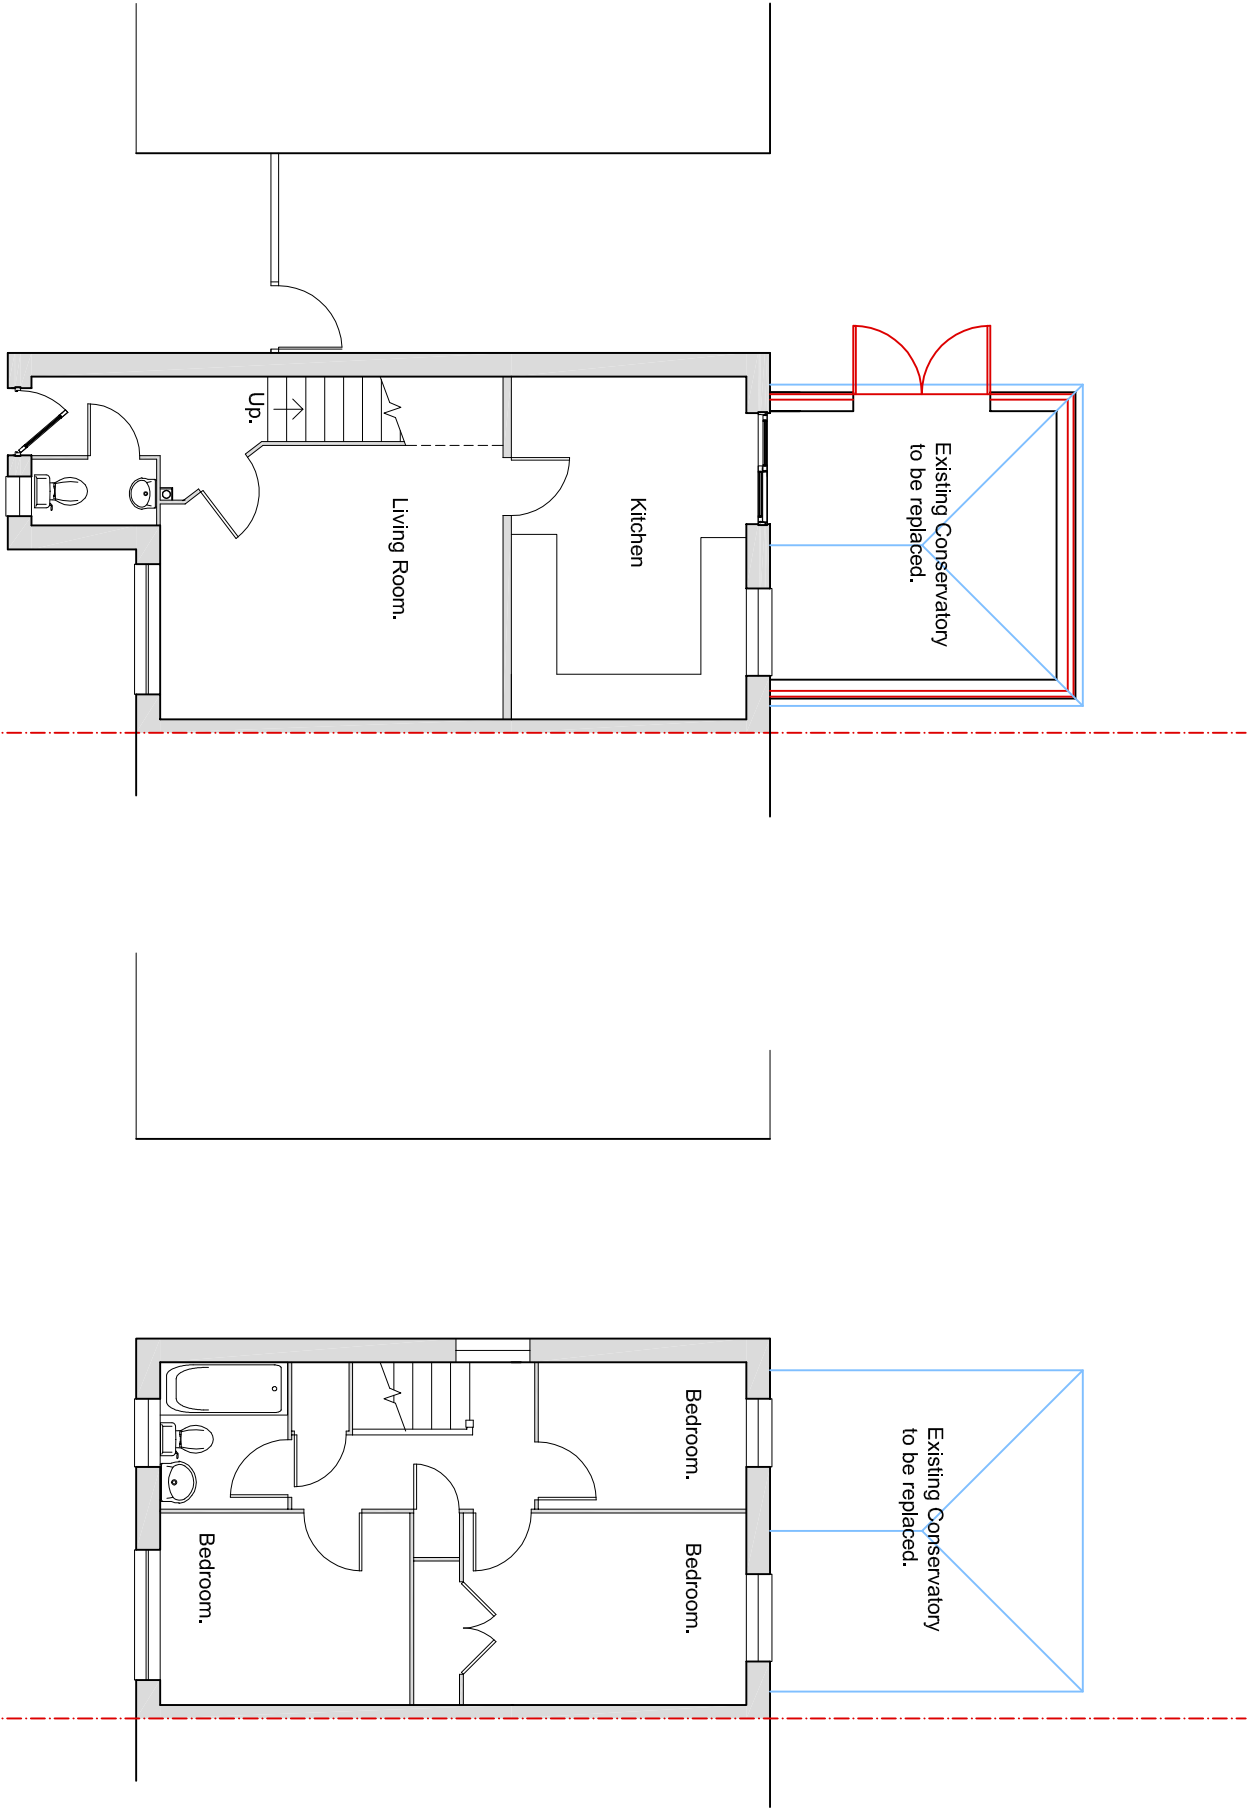

EXISTING GROUND FLOOR PLAN.

EXISTING FIRST FLOOR PLAN.

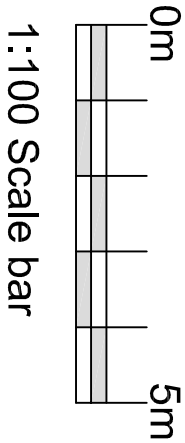

Brian Elstone Surveying Services Ltd Brian Elstone, MCIOR, RMAPS, MCABE Building Surveyor and Architectural Consultant Registered CDM Coordinator 14 Sutton Avenue, Rustington, West Sussex, BN16 2ET Phone: 01903 784884, Mobile: 07710 593021, Email: brian@elstone.biz			Client: Mr & Mrs Robinson, 52 Silver Birch Drive, PO22 6SJ Project: Two Storey Extension to side and Replacement Extension to Rear Drawing Title: Existing Floor Plans		
			Revision	Date	Description
			Scale:	Date:	Drawn By:
			1:100	18/12/2017	BE
			Drawing Number:	Revision:	
			1258/001	A	

A
24/01/2018
Position of neighbouring house