


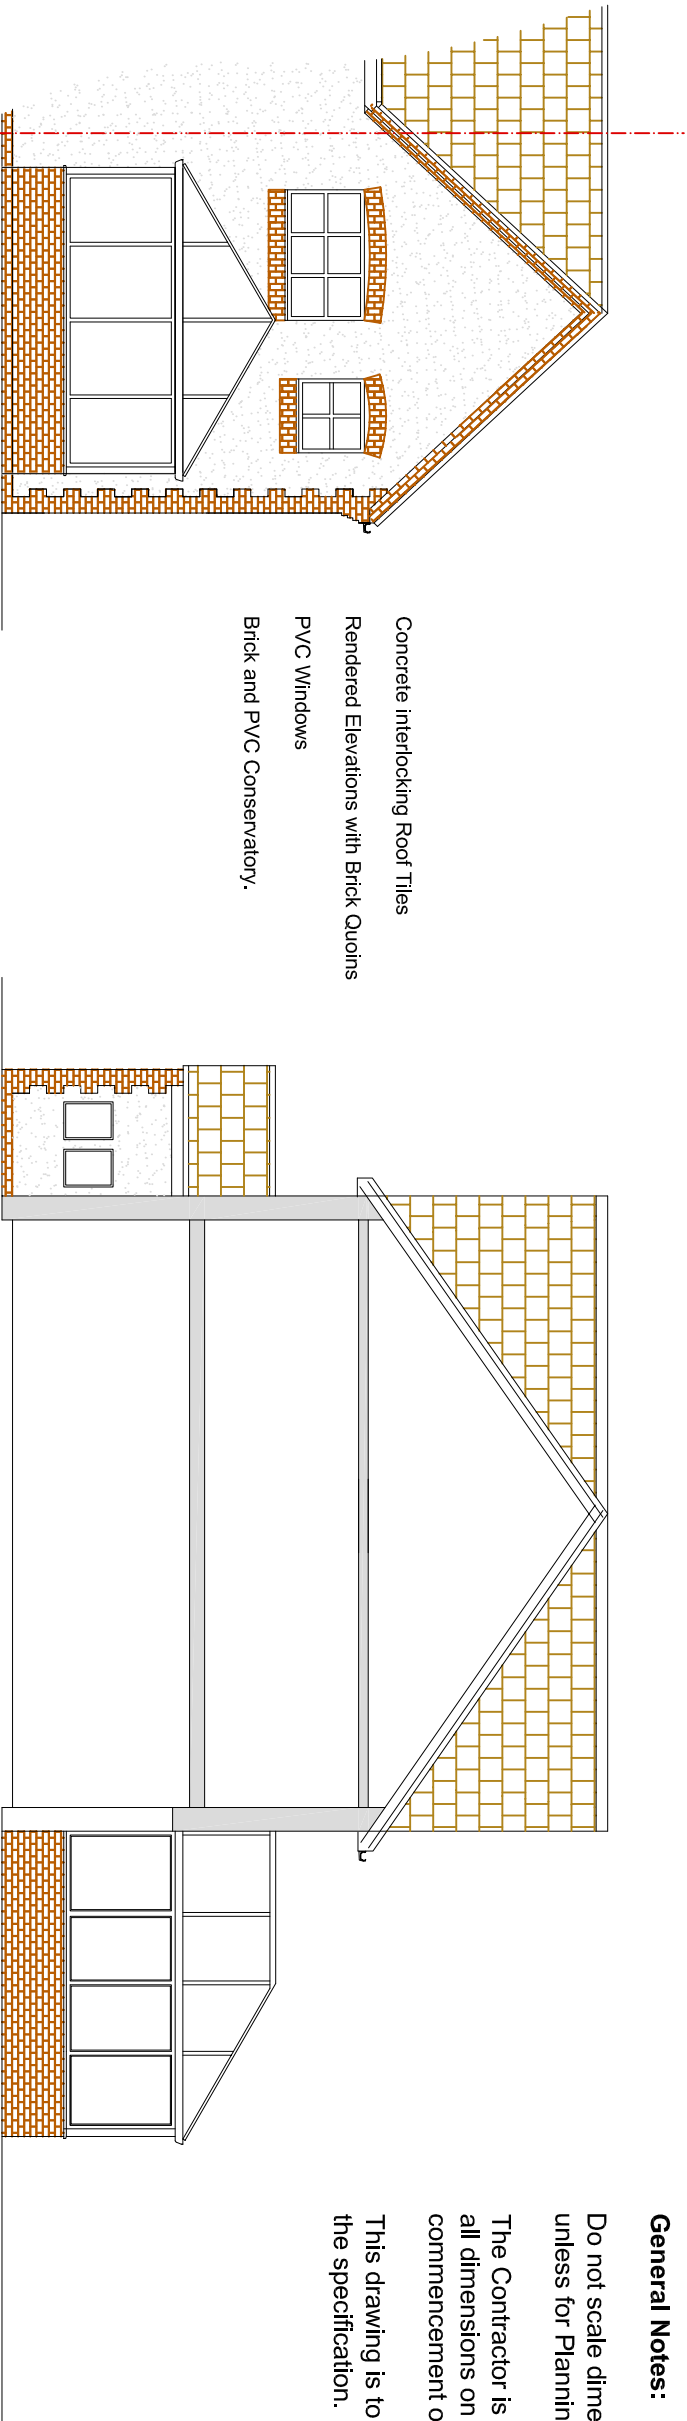

**General Notes:**



Do not scale dimensions from this drawing, unless for Planning purposes.

The Contractor is responsible for checking all dimensions on site prior to commencement of the works.

This drawing is to be read in conjunction with the specification.

EXISTING NORTH ELEVATION.

EXISTING EAST ELEVATION.

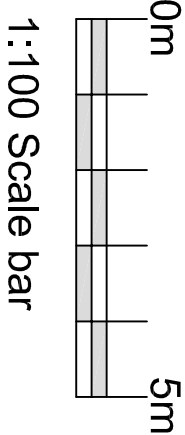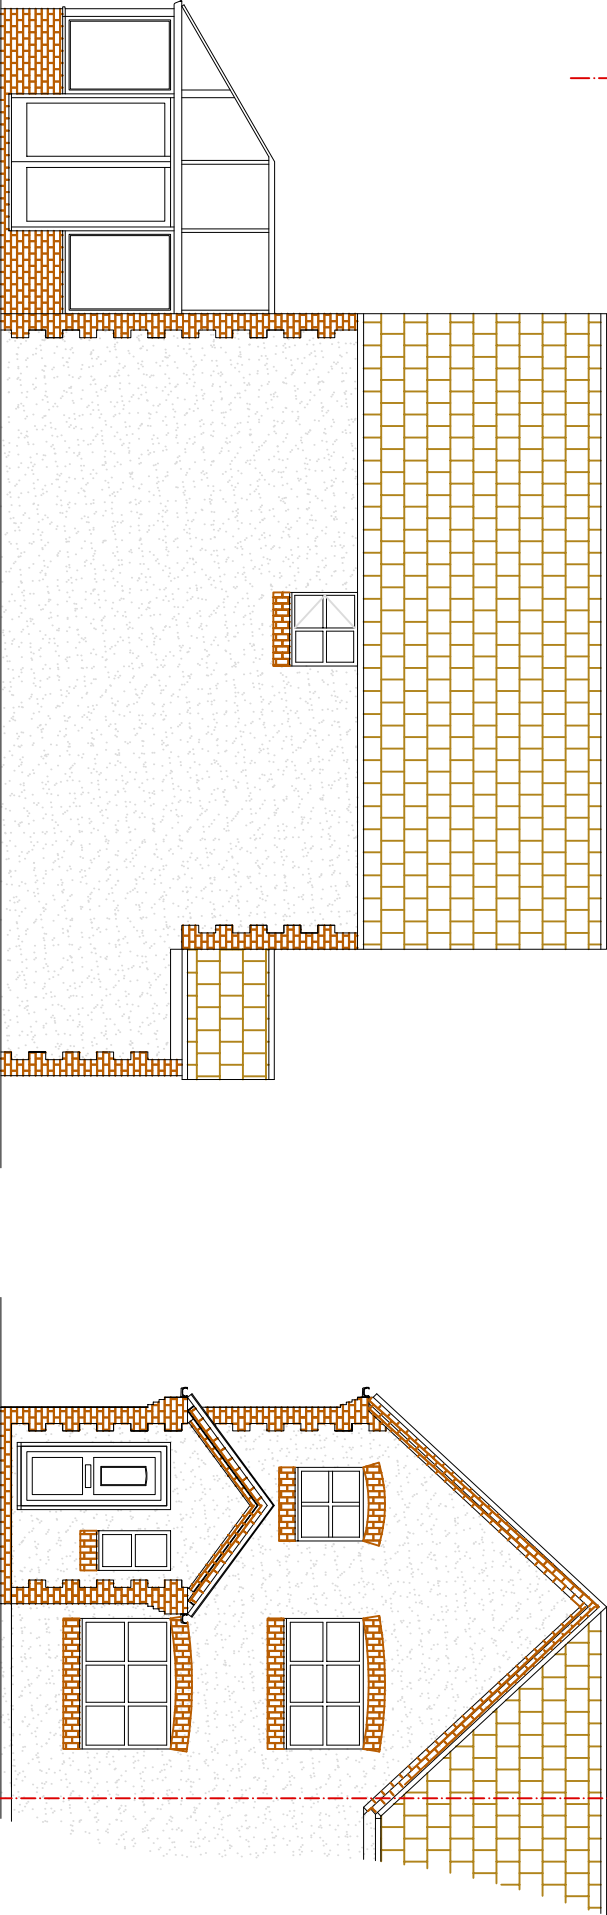

EXISTING WEST ELEVATION.

EXISTING SOUTH ELEVATION.

|   |  |                                                                                   |  |                 |            |             |
|---|--|-----------------------------------------------------------------------------------|--|-----------------|------------|-------------|
| <b>Brian Elstone Surveying Services Ltd</b><br>Brian Elstone, MCIOR, RMAPS, MCABE<br>Building Surveyor and Architectural Consultant<br>Registered CDM Coordinator<br><br>14 Sutton Avenue, Rustington, West Sussex, BN16 2ET<br>Phone: 01903 784884, Mobile: 07710 593021,<br>Email: brian@elstone.biz |  | Client:<br><b>Mr &amp; Mrs Robinson, 52 Silver Birch Drive, PO22 6SJ</b>          |  | Revision        | Date       | Description |
|   |  | Project:<br><b>Two Storey Extension to side and Replacement Extension to Rear</b> |  | Scale:          | Date:      | Drawn By:   |
|   |  | Drawing Title:<br><b>Existing Elevations.</b>                                     |  | 1:100           | 18/12/2017 | BE          |
|   |  |                                                                                   |  | Drawing Number: | Revision:  |             |
|   |  |                                                                                   |  | 1258/002        | -          |             |