


General Notes:

Do not scale dimensions from this drawing, unless for Planning purposes.


The Contractor is responsible for checking all dimensions on site prior to commencement of the works.

This drawing is to be read in conjunction with the specification.

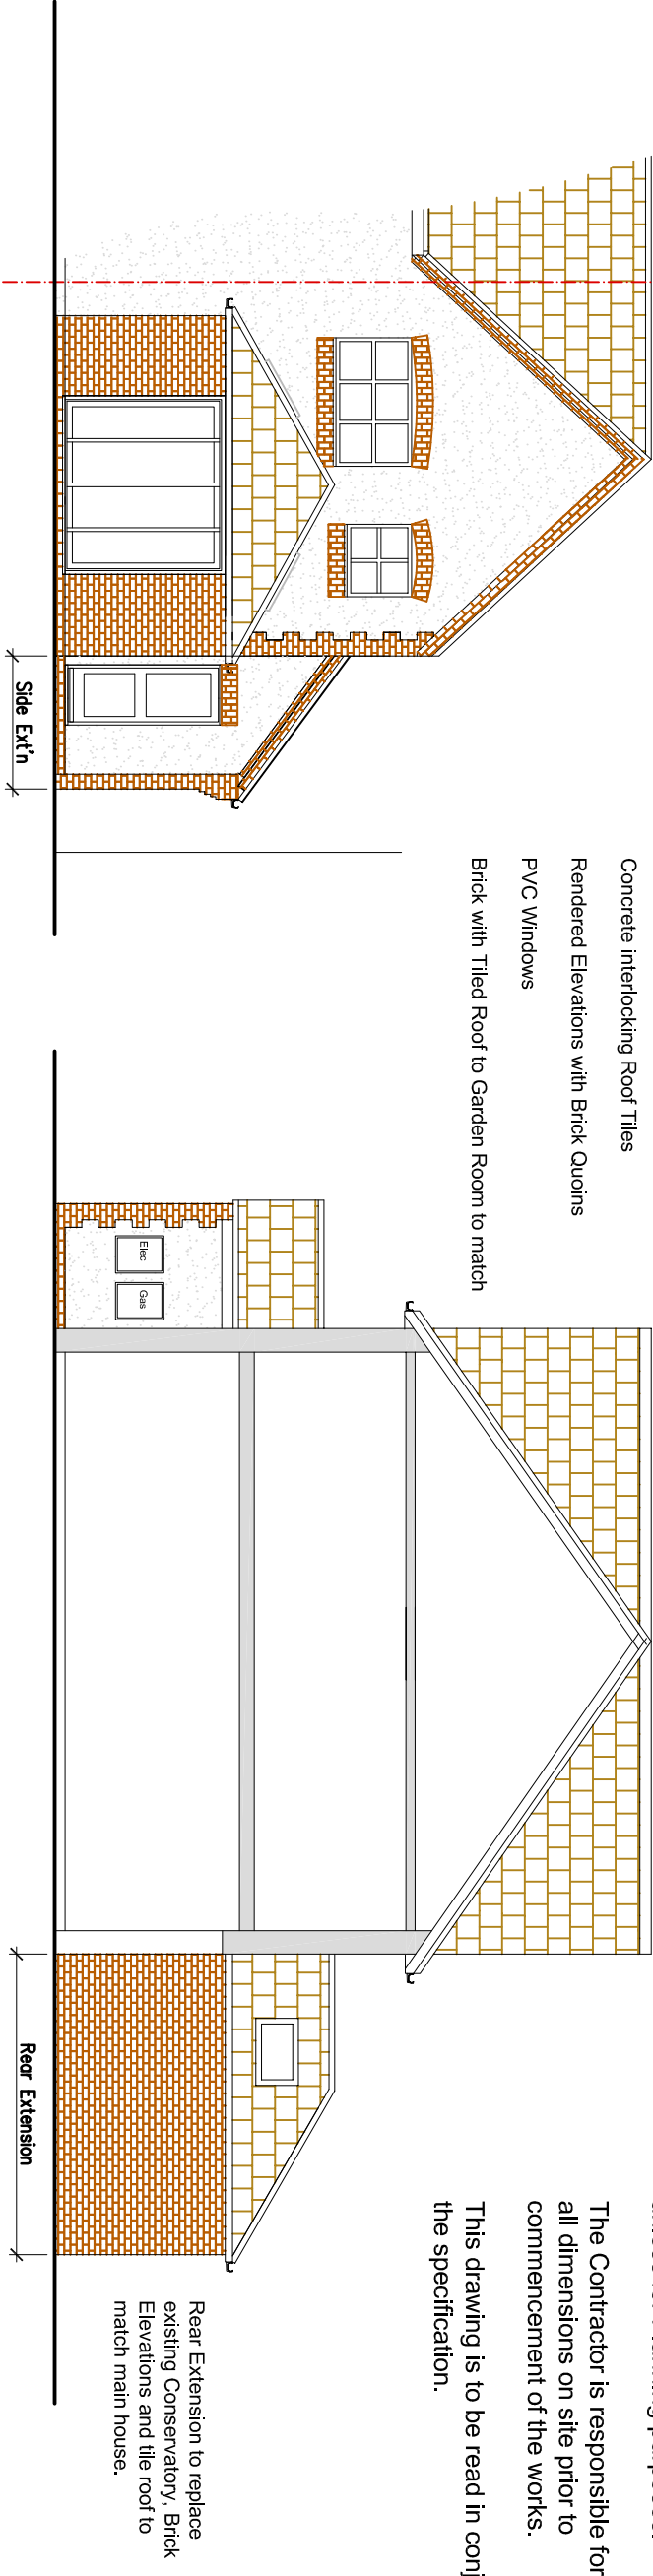

PROPOSED NORTH ELEVATION.

PROPOSED EAST ELEVATION.

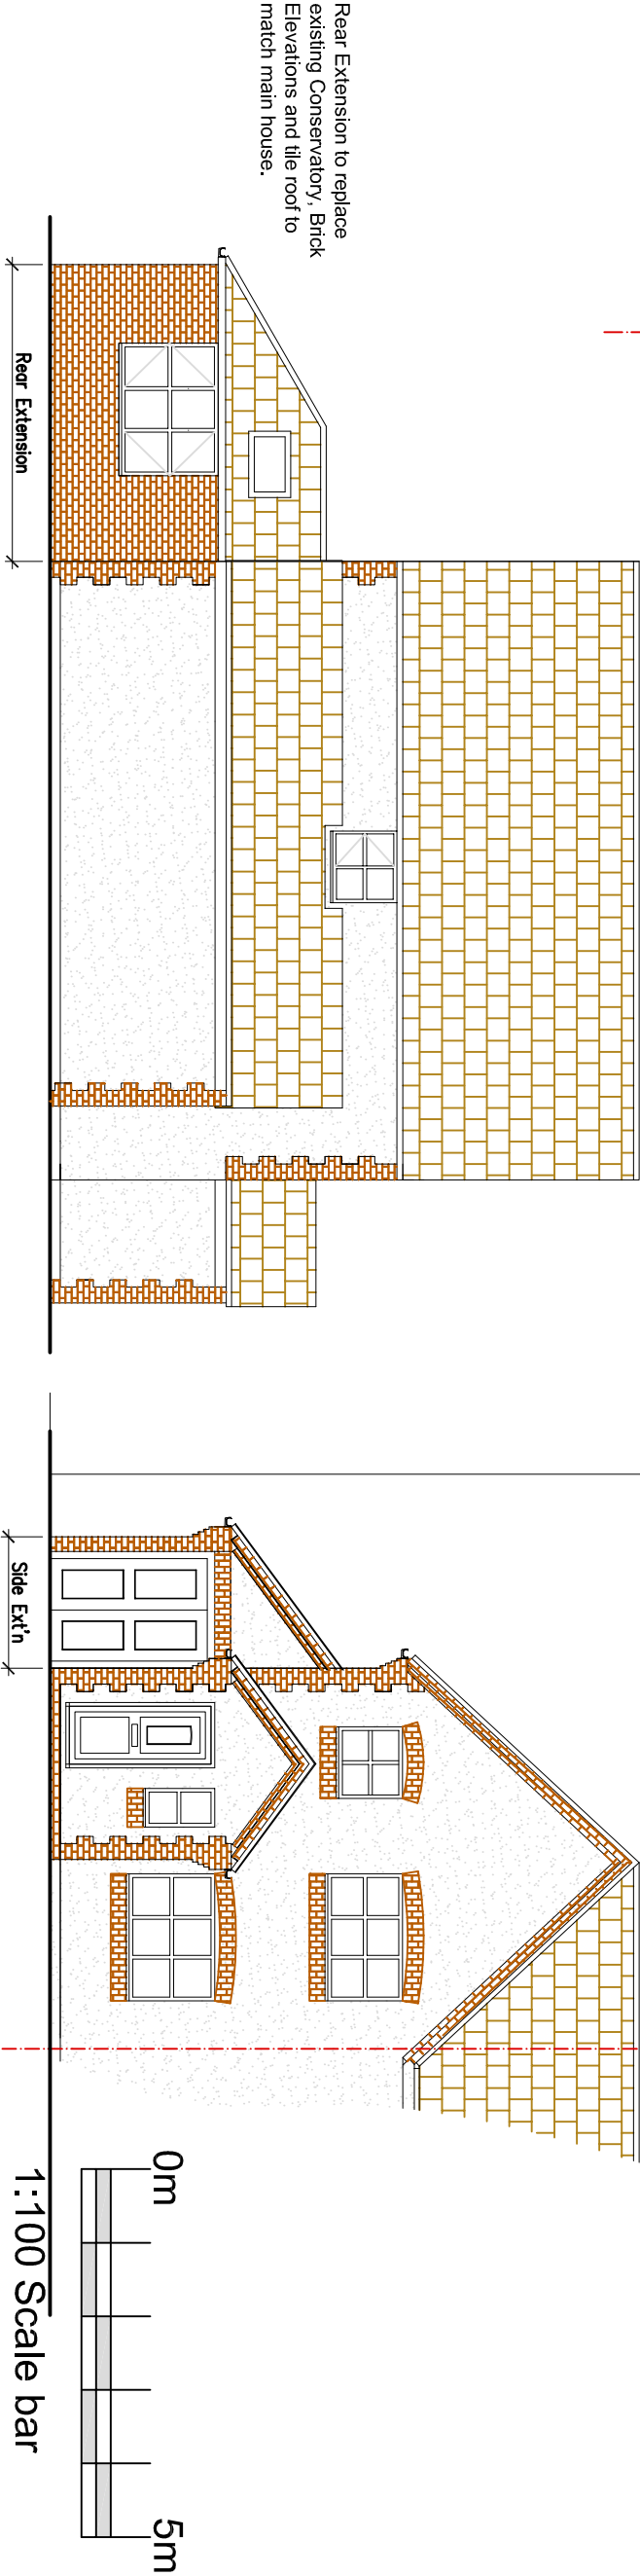

PROPOSED WEST ELEVATION.

PROPOSED SOUTH ELEVATION.

Brian Elstone Surveying Services Ltd Brian Elstone, MCIOB, RMAPS, MCABE Building Surveyor and Architectural Consultant Registered CDM Coordinator 14 Sutton Avenue, Rustington, West Sussex, BN16 2ET Phone: 01903 784884, Mobile: 07710 593021, Email: brian@elstone.biz	Client: Mr & Mrs Robinson, 52 Silver Birch Drive, PO22 6SJ		
	Project: Extension to side and Replacement Extension to Rear		
	Drawing Title: Revised Proposed Elevations		
	Revision	Date	Description
	Scale:	Date:	Drawn By:
1:100	18/12/2017	BE	
Drawing Number:	Revision:		
1258/007	-		