



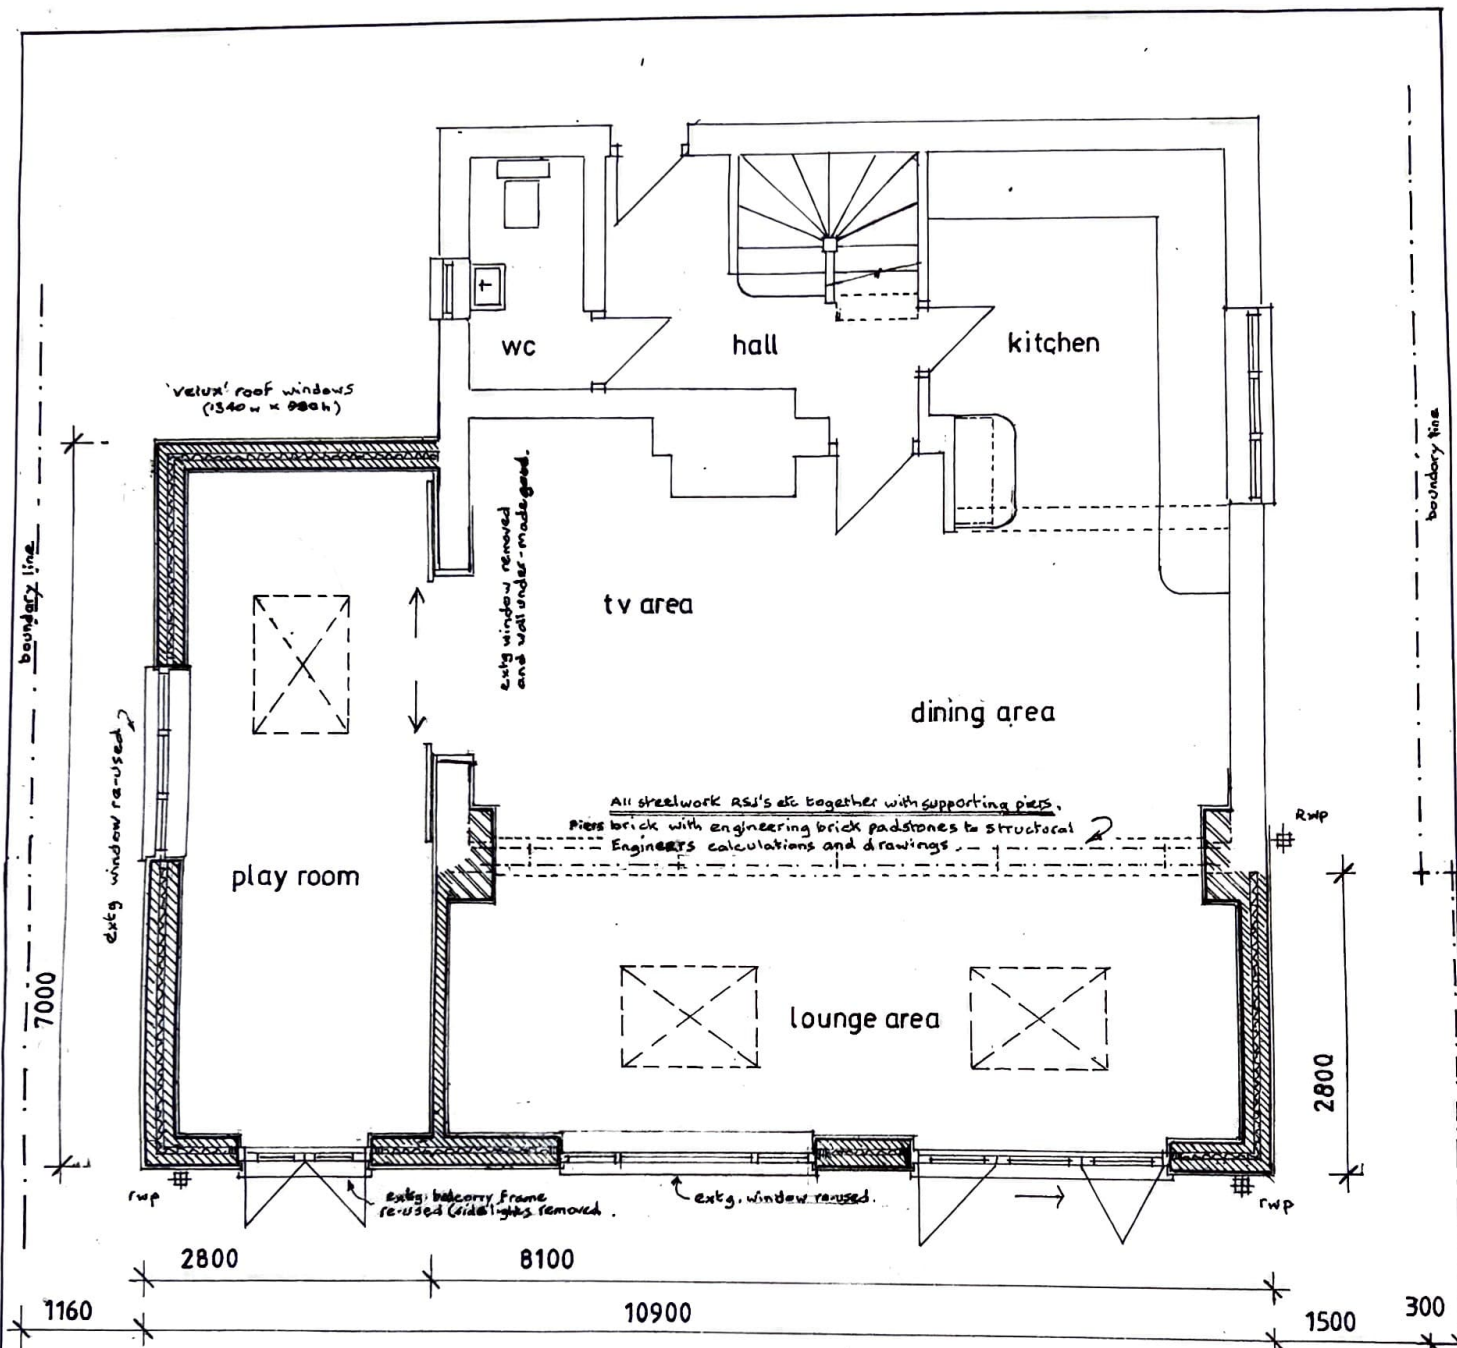

GROUND FLOOR PLAN — AS PROPOSED

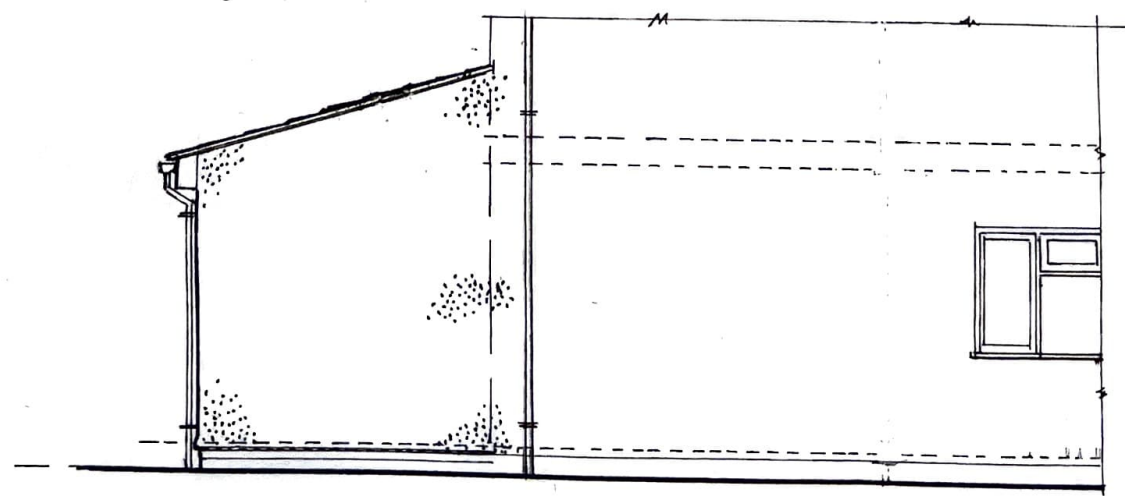

EAST ELEVATION — AS PROPOSED

project PROPOSED GROUND FLOOR EXTENSION at: "CEDAR END", 1 WEST DRIVE, ELMER, PO227TS for: MR and MRS L. COOMBER	scale 1:50 at A3	dwg.no. LQ/WDE/2 of 4
	date March 2019	rev.suffix A
	ARON DISTRICT COUNCIL M38/22/JH	