



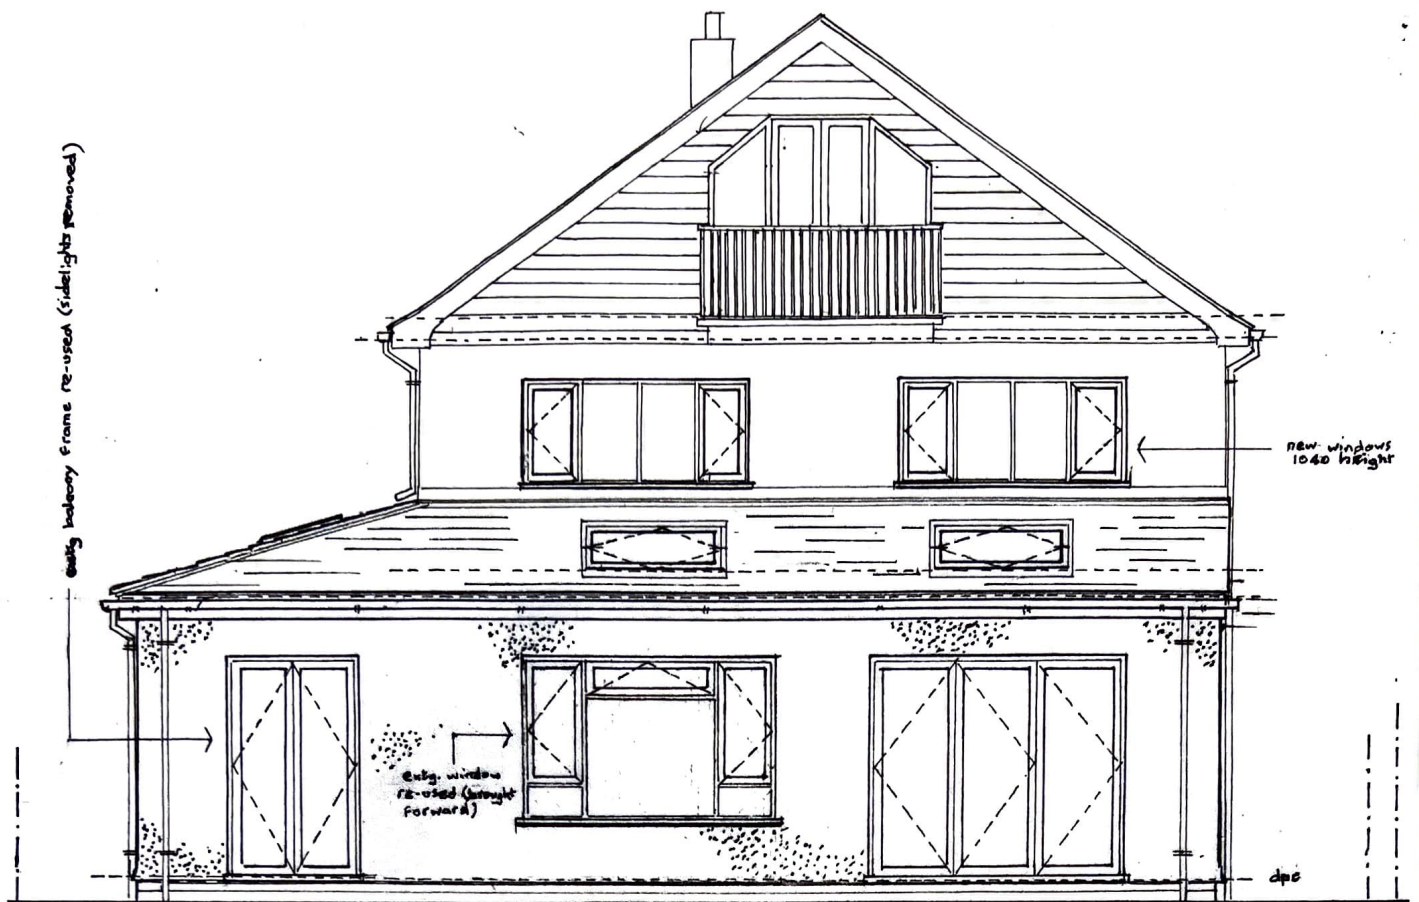

SOUTH ELEVATION — AS PROPOSED

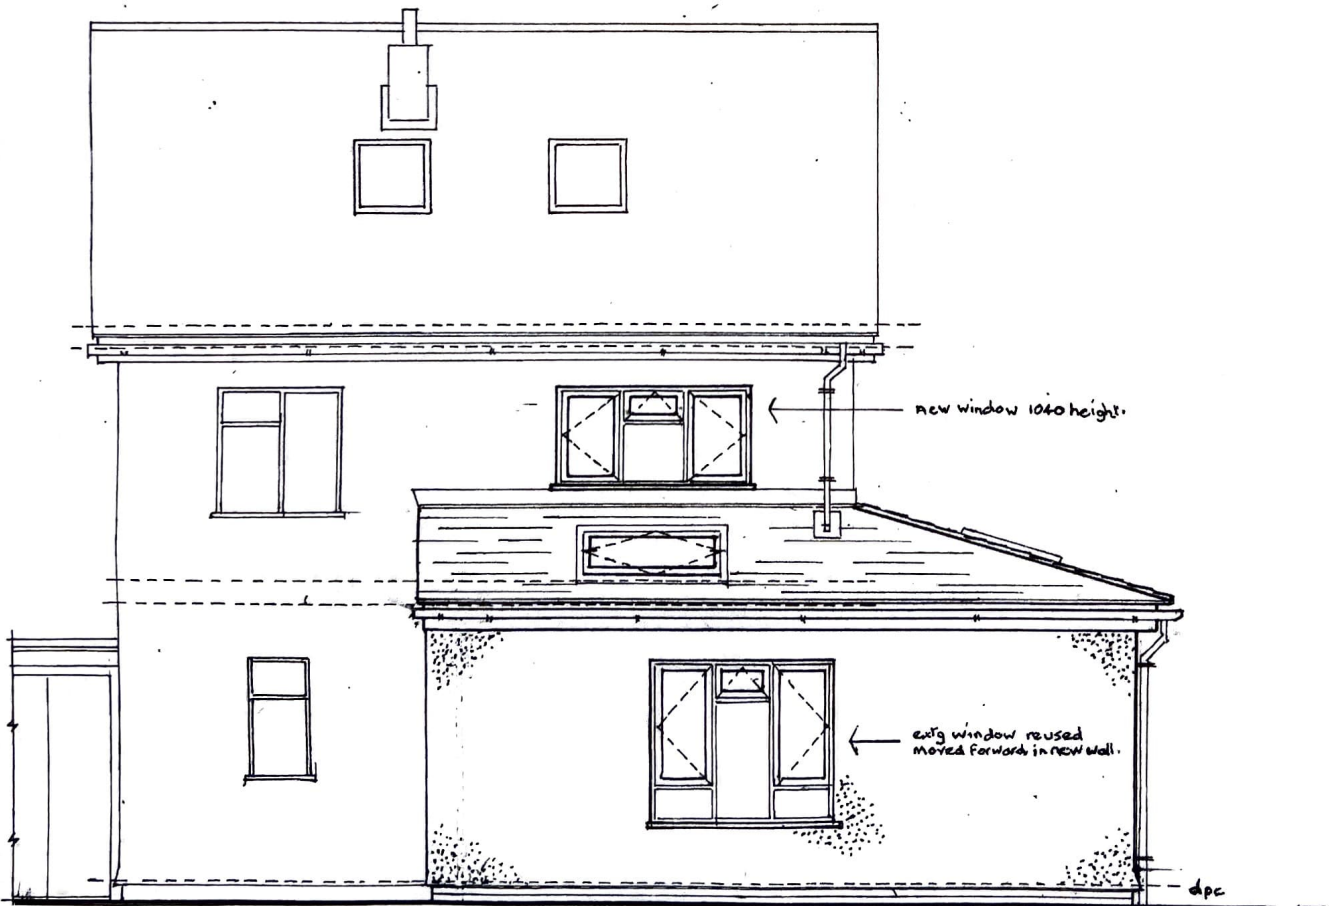

WEST ELEVATION — AS PROPOSED



project

PROPOSED GROUND FLOOR EXTENSION
at: "CEDAR END", 1 WEST DRIVE, ELMER, PO22 7TS
for: MR and MRS L. COOMBER

scale

1:50 at A3

date

March 2019

drg no

LC/WDE/3 of 4

rev: suffix

A