


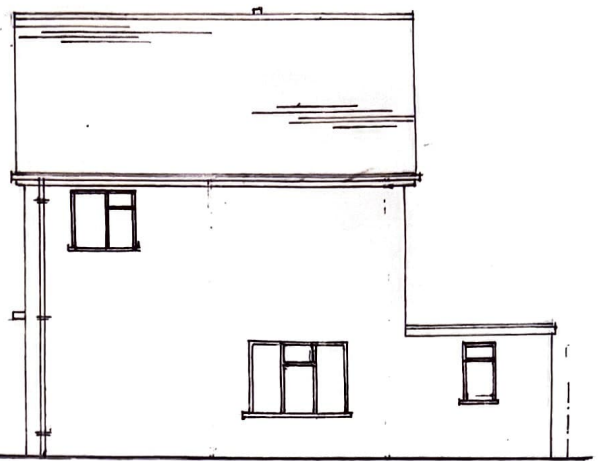

SOUTH ELEVATION — AS EXISTING




EAST ELEVATION — AS EXISTING


scale 1:100




WEST ELEVATION — AS EXISTING

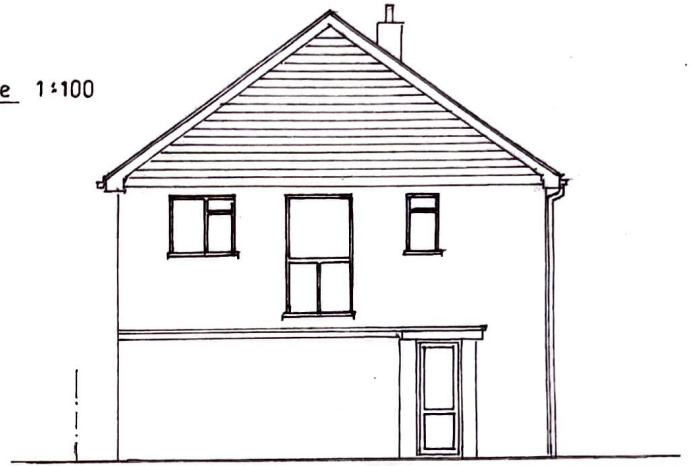


NORTH ELEVATION — AS EXISTING

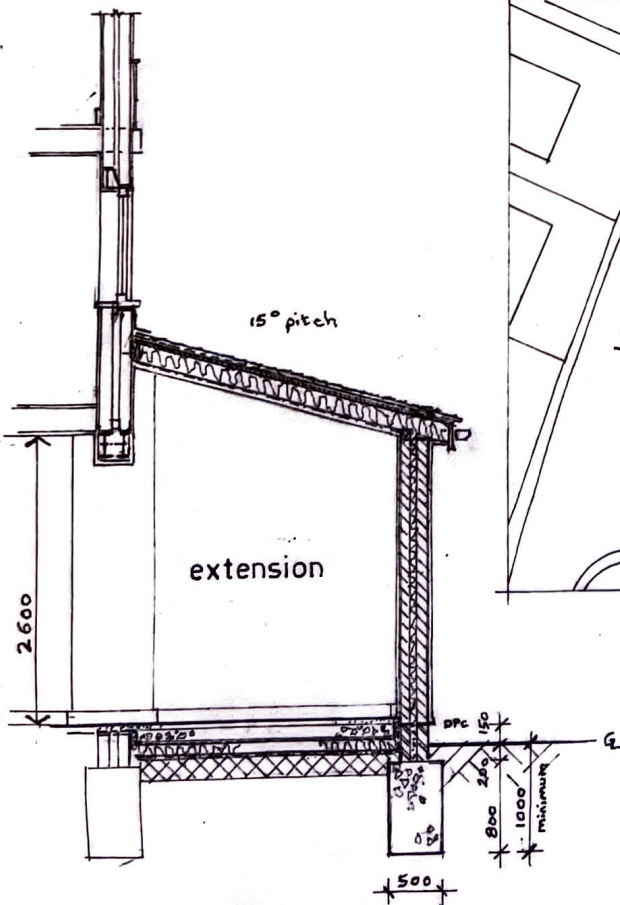

VERTICAL SECTION X - X 1:50

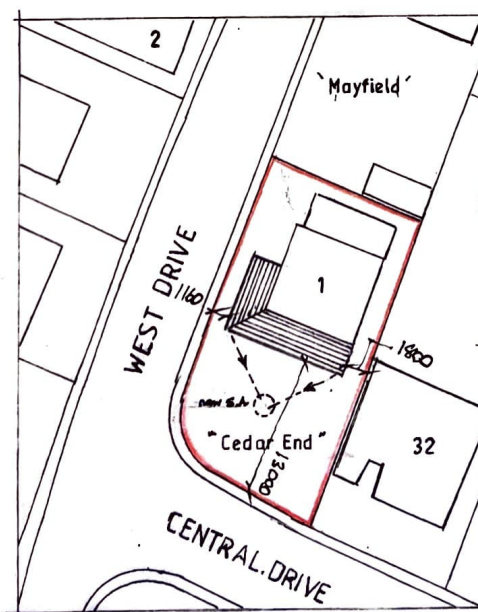

BLOCK PLAN 1:500

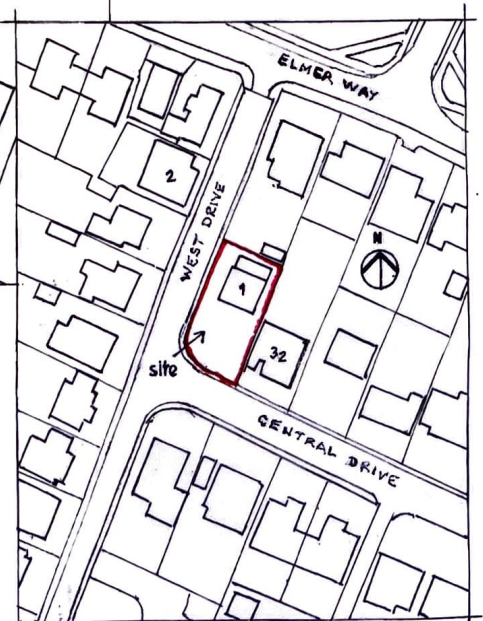

LOCATION PLAN 1:1250

project

PROPOSED GROUND FLOOR EXTENSION

at "CEDAR END", 1 WEST DRIVE, ELMER, PO22 7TS
for : MR and MRS L. COOMBER

scale

1:1250, 1:100, 1:500 @ A3

date

March 2019

dwg no.

LG/WDE/1 of 4

revision suffix

A