




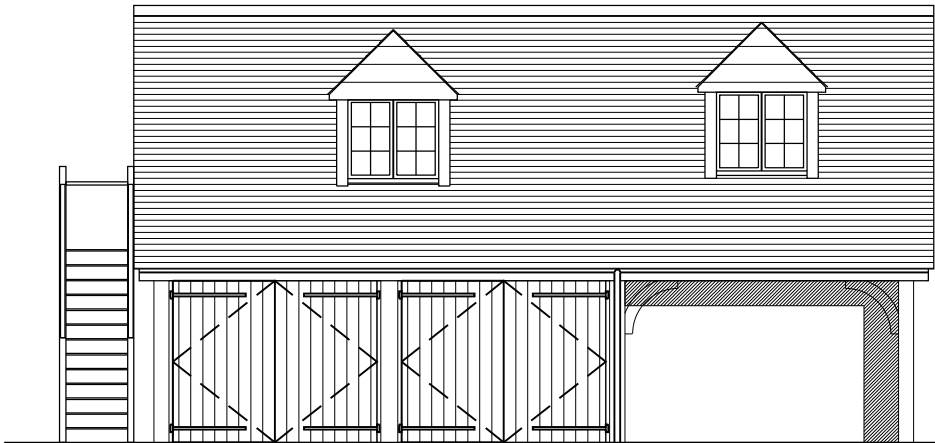

Garage Front Elevation
scale 1:50

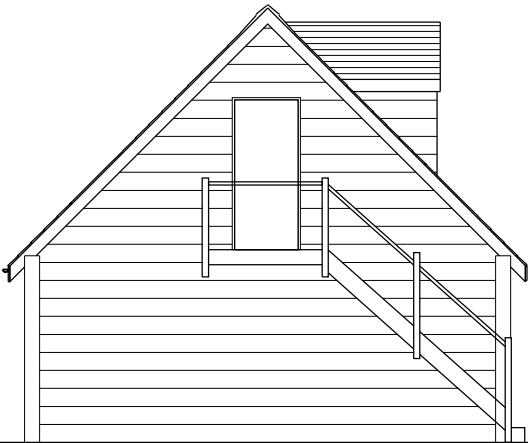


Garage Side Elevation
scale 1:50

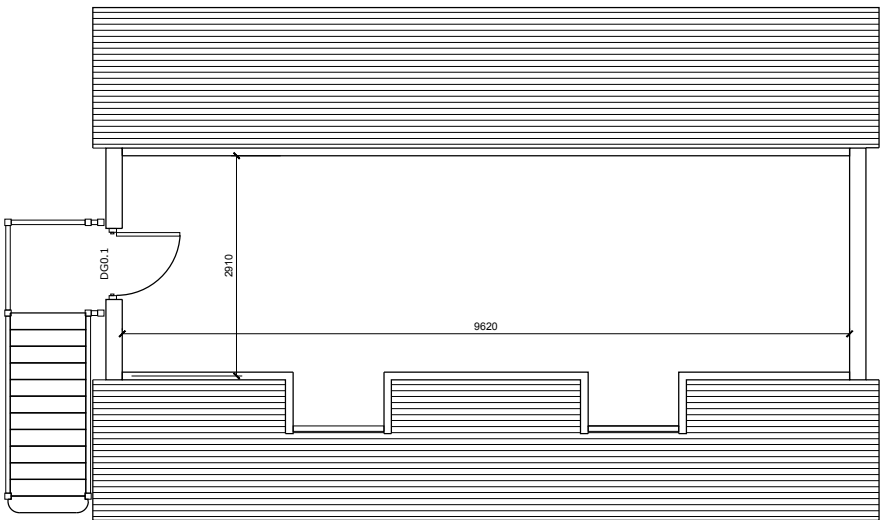


First Floor Layout
scale 1:50



Garage Rear Elevation
scale 1:50

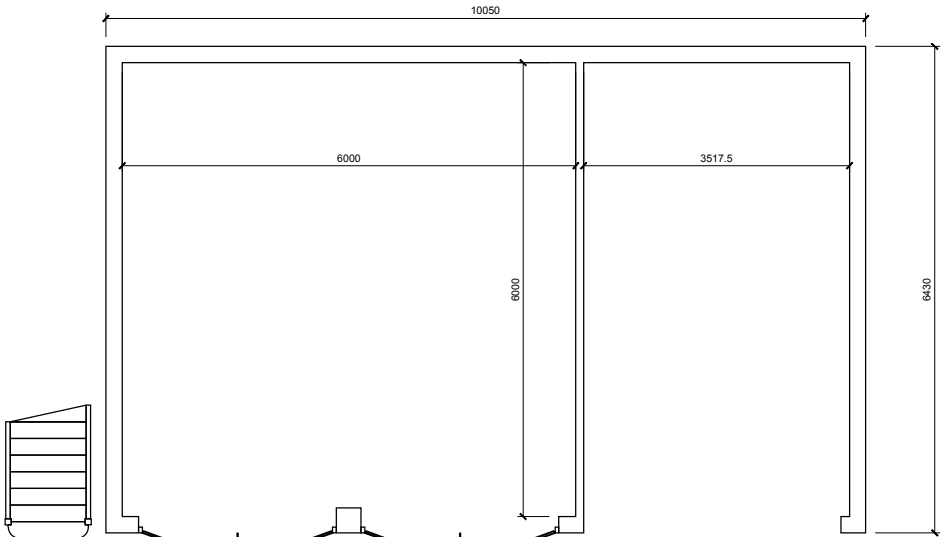

Ground Floor Layout
scale 1:50

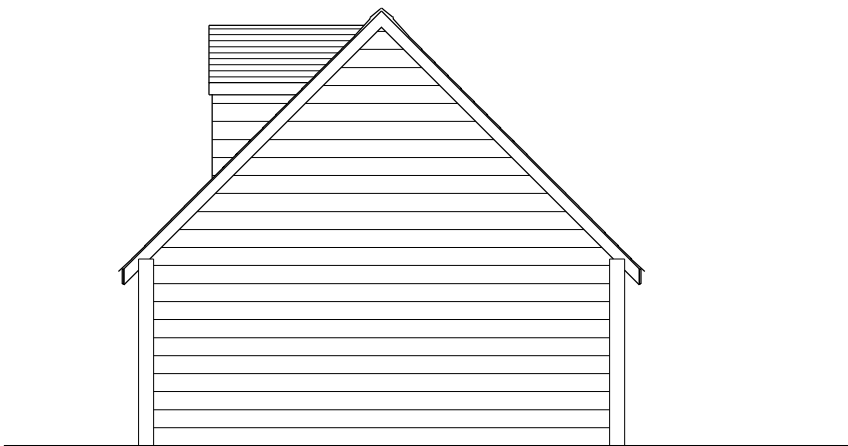

Garage Side Elevation
scale 1:50

NOTES

This drawing is the copyright of Thrive Ltd ©. All rights reserved.
Ordnance Survey Data © Crown Copyright. All rights reserved.
Licence No. 100007359. DO NOT scale from this drawing.
Contractors, Sub Contractors and Suppliers are to check all relevant dimensions and levels of the site and building before commencing any shop drawings or building work. Any discrepancies should be recorded to the Architect.
Where applicable this drawing is to be read in conjunction with the Consultants' drawings.

REV	DESCRIPTION	DATE	AUTH	CHK'D
P1	Issued for planning	23/12/16	DS	
P2	Amended to include additional elevations.	15/05/17	VN	

PLANNING



architects

Romsey Office

Building 300, The Grange, Romsey Road, Michelmersh, SO51 0AE
t: 01794 367703 f: 01794 367276 www.thrivearchitects.co.uk

PROJECT

Middleton House

Felpham

For: Mr Tim Hanslip

DRAWING

Garage Plans and Elevations

SCALE	DATE	AUTHOR	CHK'D
1:50 @ A3	22/12/16	DS	
JOB NO.	DRAWING NO.	REV	
HANS160416	PL.05	P2	
CLIENT REF.			