


GROUND WATER MONITORING
SITE

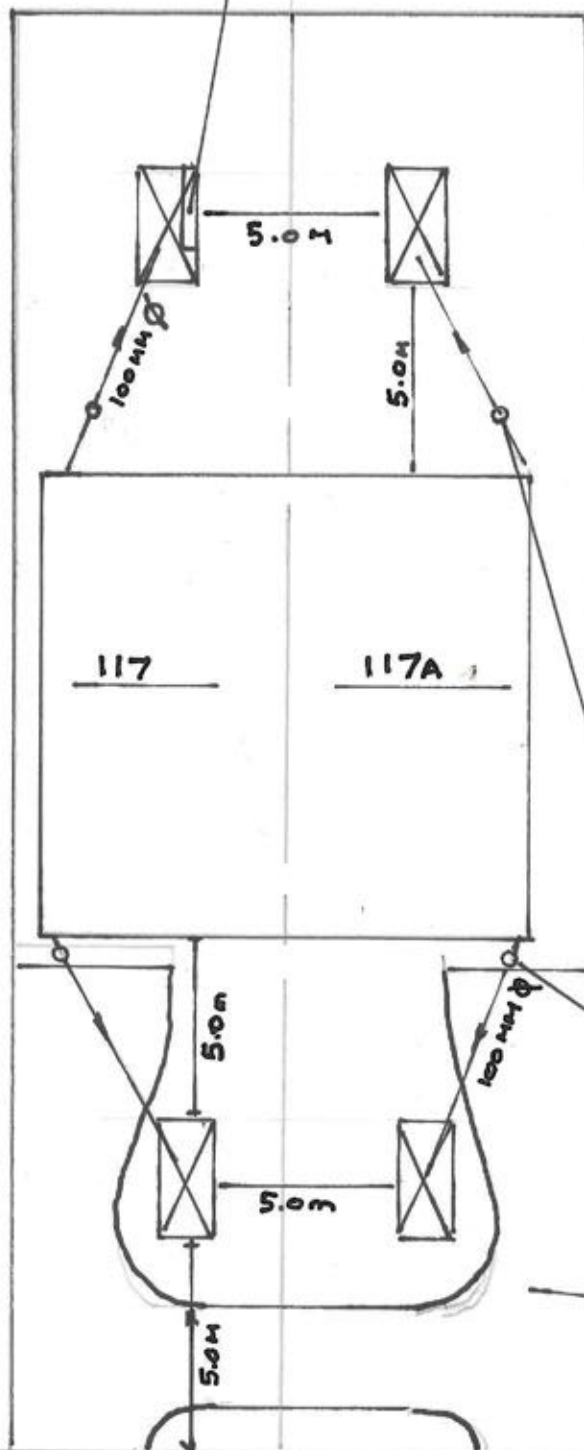

SOAK AWAY SIZES
3.0x1.5x0.8/4No.

See Section
FOR INVERTS

NO GROUND RAISING

SILT TRAPS X4

PERMEABLE DRIVE 35m²
GRAVEL IN GRID

SURFACE WATER DRAINAGE PLAN

117 ELMER RD

SCALE 1:200

117 ELMER RD Soakaway Section

