




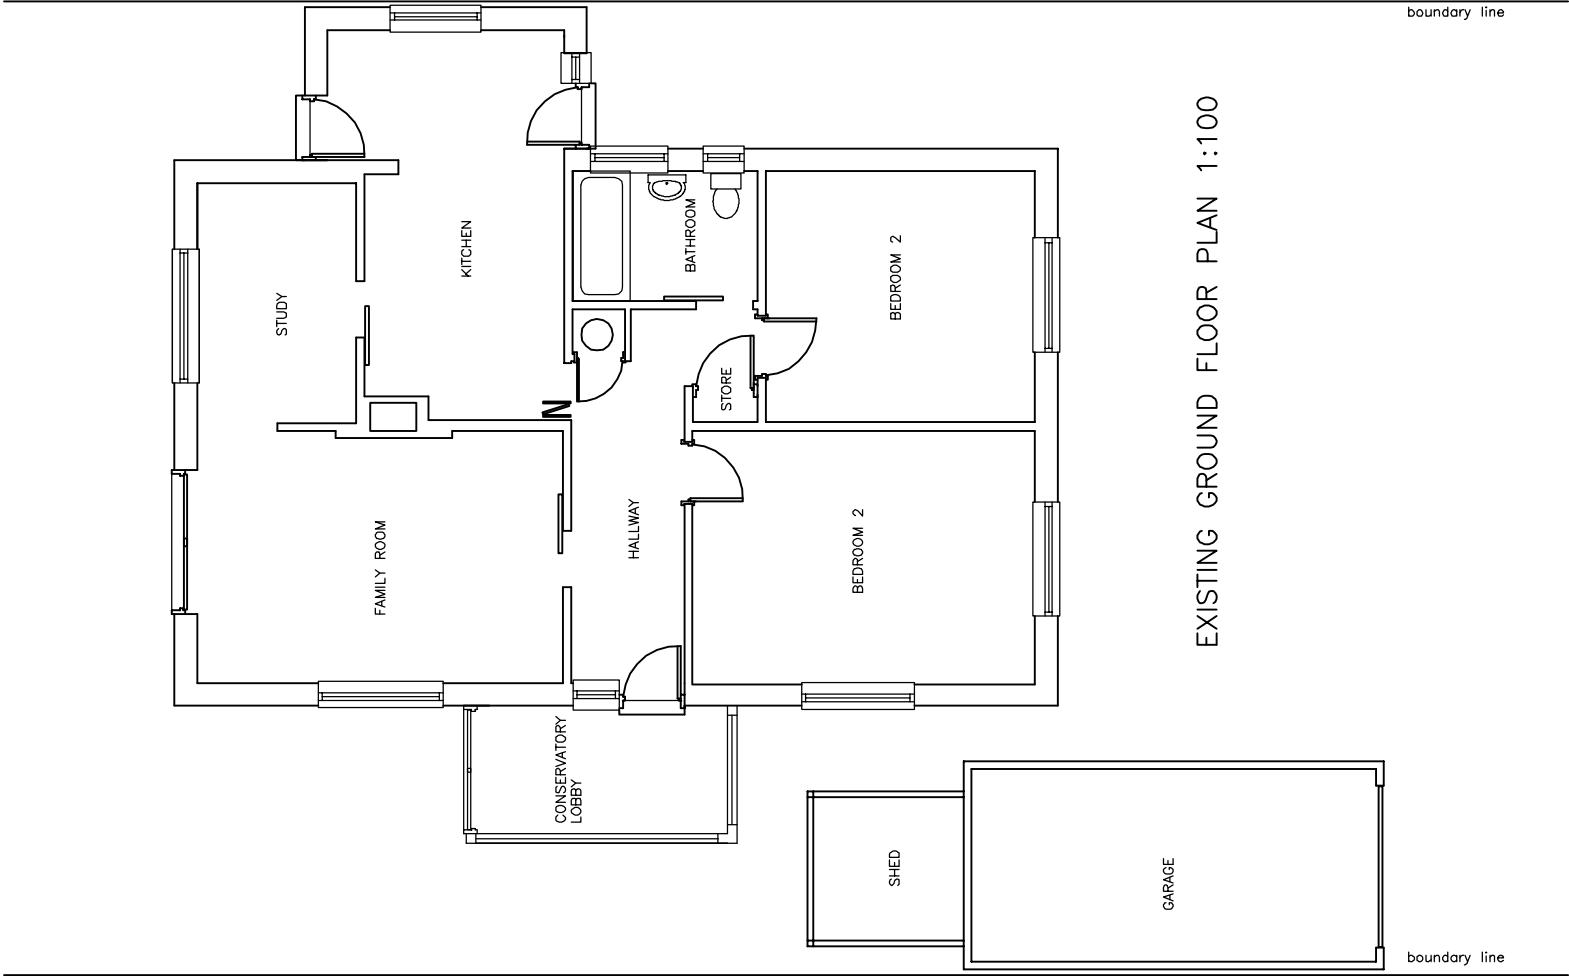

EXISTING GROUND FLOOR PLAN 1:100

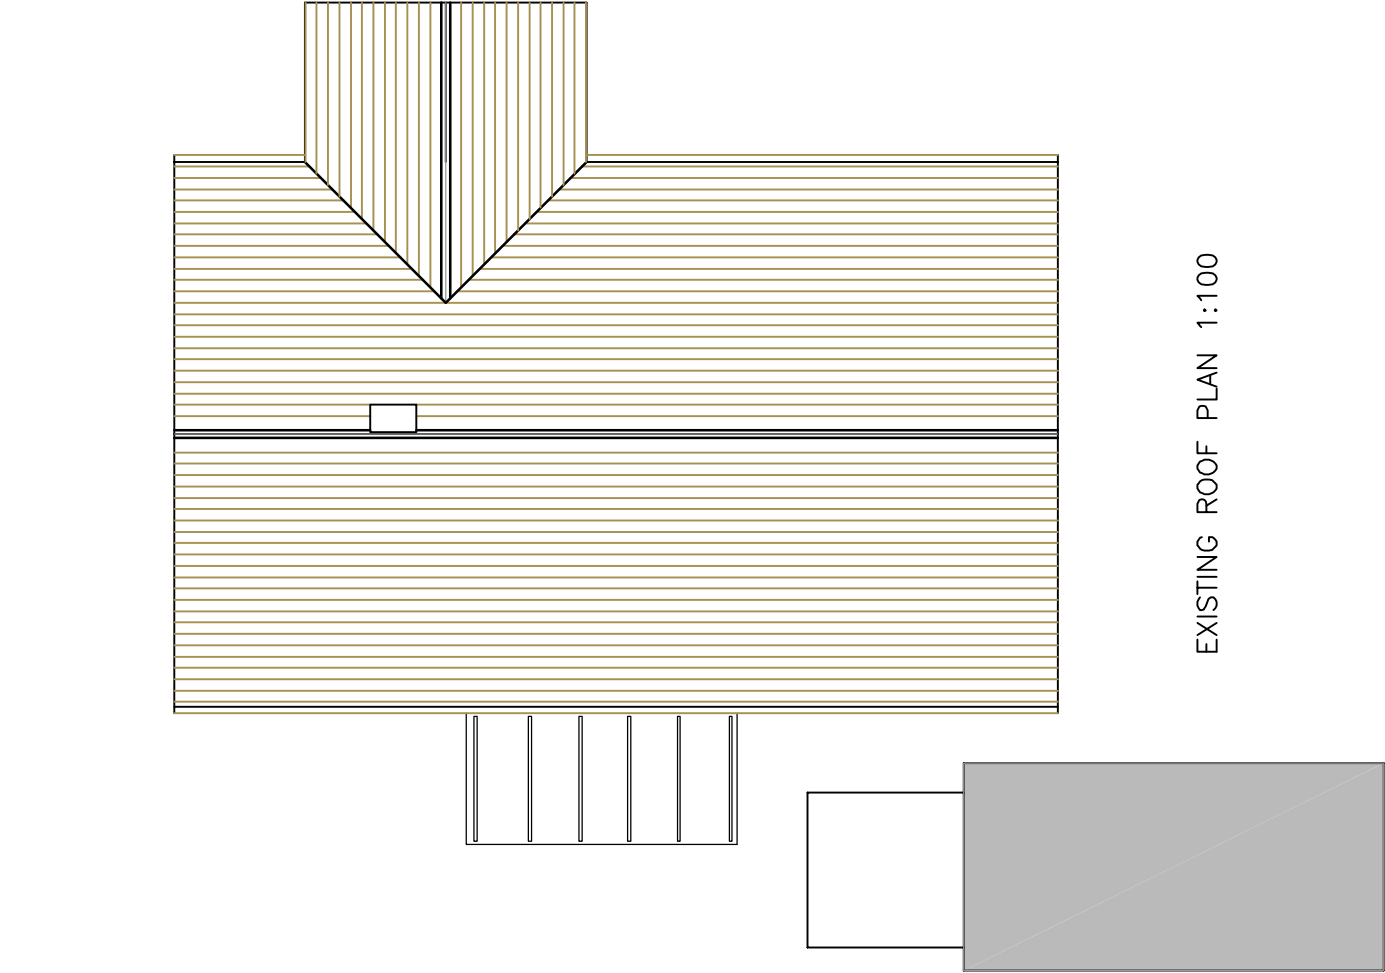

EXISTING ROOF PLAN 1:100

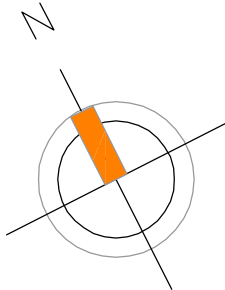

Amdesign
ARCHITECTURE DESIGN DEVELOPMENT
Leeza Aldis-Hobbs ARB RIBA SPAB
Job: 07756 329400
E-mail: leeza@amdesignltd.co.uk

PROJECT
**SEA BRIARS
ROSE AVENUE
ELMER
PO22 7TG**
PROJECT STAGE
PI ANNING

DRAWING
EXISTING PLANS
DRAWING No
239/02
SCALE 1:100
DATE SEPT 2017
REVISION
DRAWN LA
CHECKED

LETTER REVISION DATE
This scheme is subject to town planning and all other necessary consents. All dimensions and levels to be checked on site. This drawing is to be read in conjunction with other relevant drawings and documents. Report all discrepancies to the Architect before work commences.