




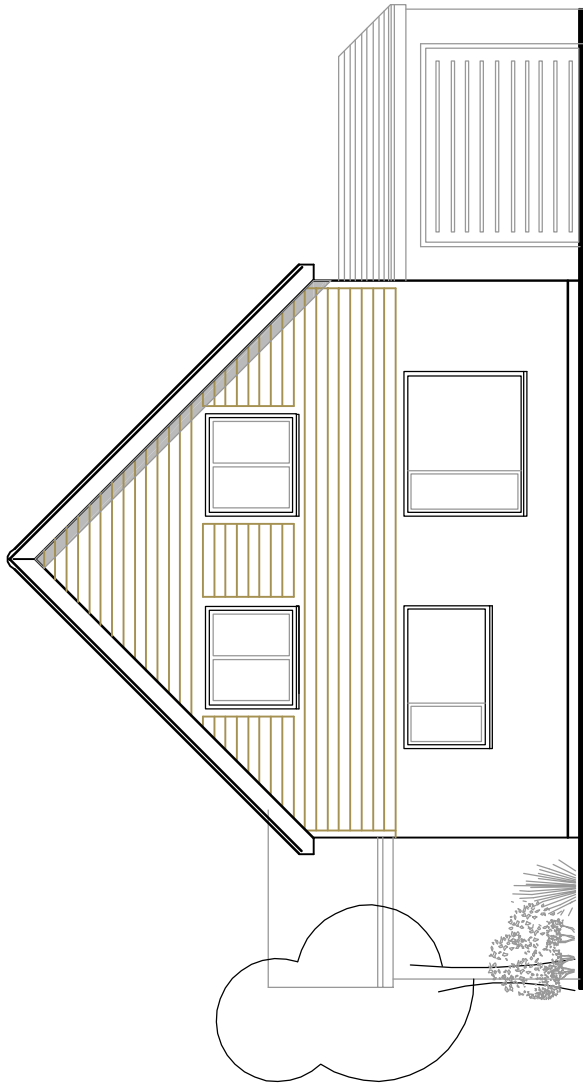

PROPOSED WEST ELEVATION 1:100

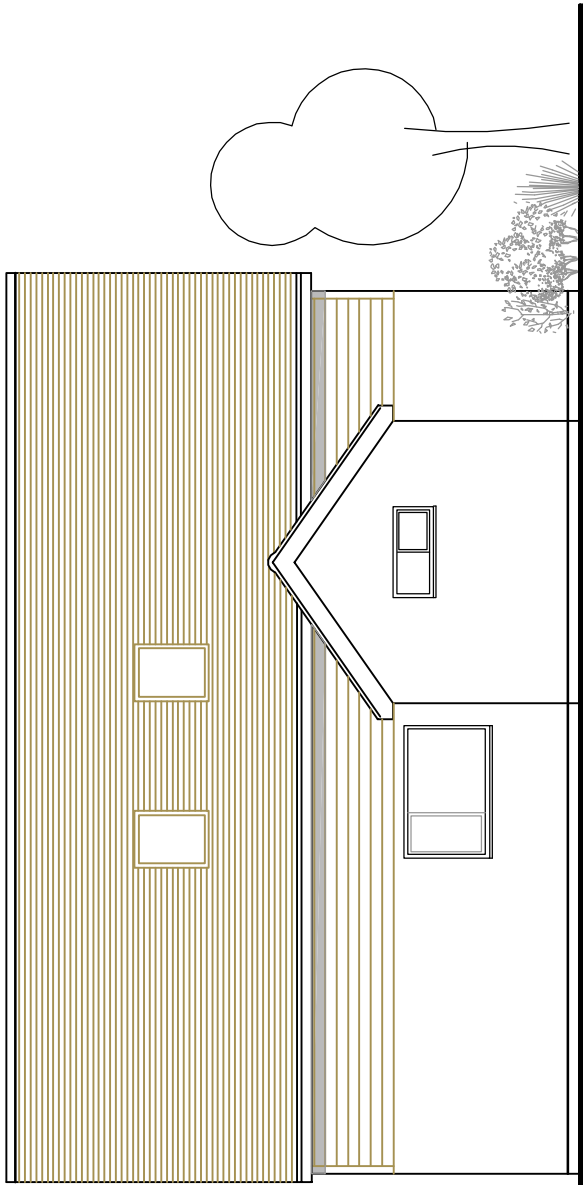

PROPOSED NORTH ELEVATION 1:100

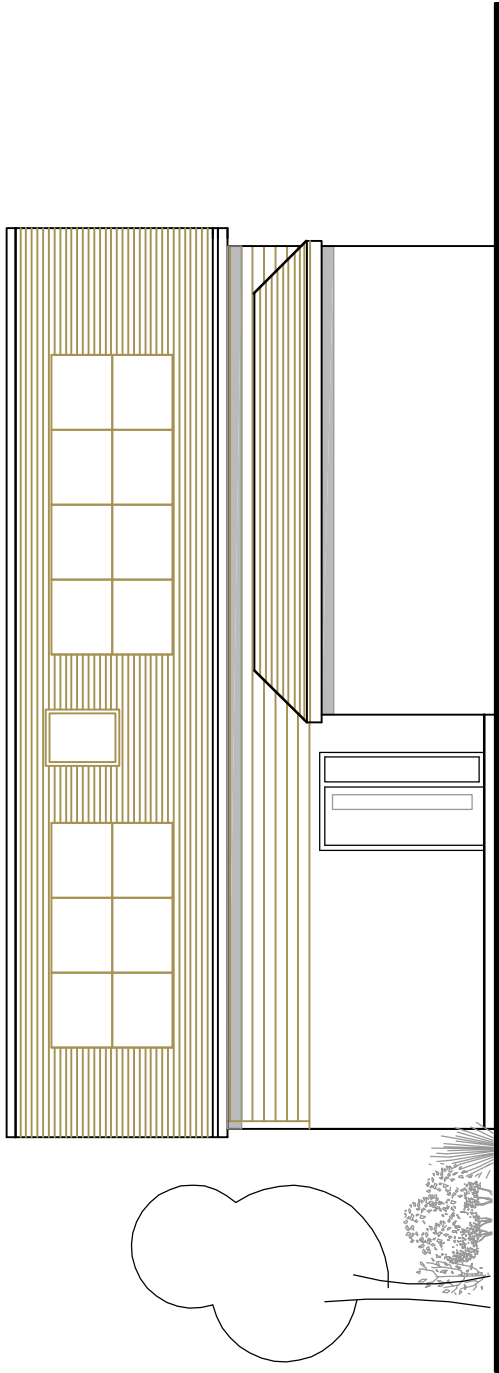

PROPOSED SOUTH ELEVATION 1:100



PROPOSED EAST ELEVATION 1:100

Amdesign

ARCHITECTURE DESIGN DEVELOPMENT
Leeza Aldis-Hobbs ARB RIBA SPAB
/mob: 07756 329400
e-mail: leeza@amdesignltd.co.uk

PROJECT
**SEA BRIARS
ROSE AVENUE
ELMER
PO22 7TG**
PROJECT STAGE
PI ANNING

DRAWING
**PROPOSED
ELEVATIONS**
DRAWING No
239/05
SCALE 1:100
DATE MARCH 2019

REVISION
DRAWN
CHECKED
LA

LETTER	REVISION	DATE
This scheme is subject to town planning and all other necessary consents. All dimensions and levels to be checked on site. This drawing is to be read in conjunction with other relevant drawings and documents. Report all discrepancies to the Architect before work commences.		