



This drawing and its contents are the strict copyright of Architectura Design. No reproduction without permission. Do not scale. Written dimensions to be used where given. All dimensions and details to be checked on site. FOR PLANNING PURPOSES ONLY

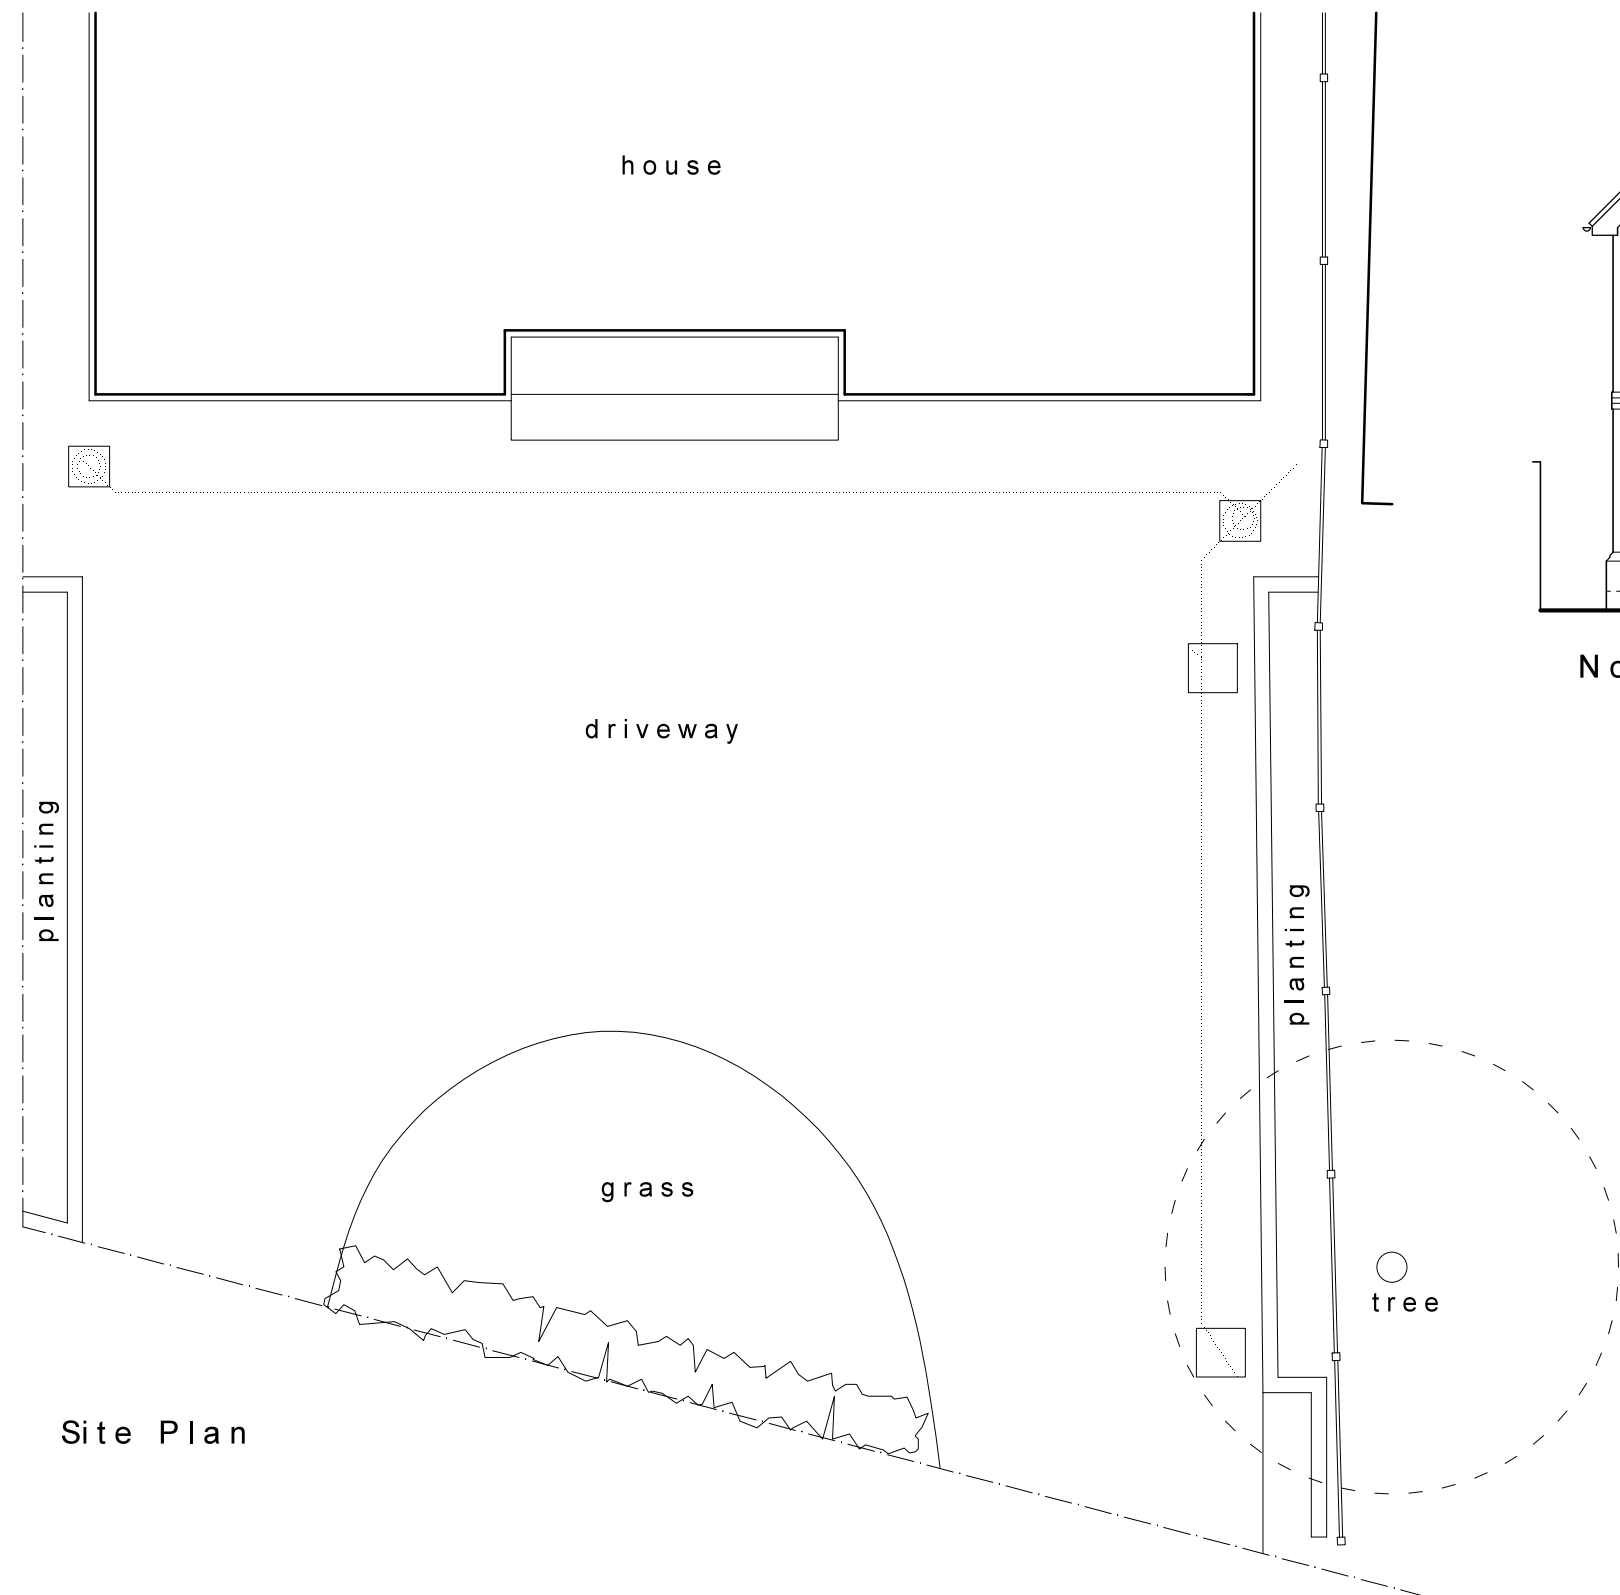

North Elevation

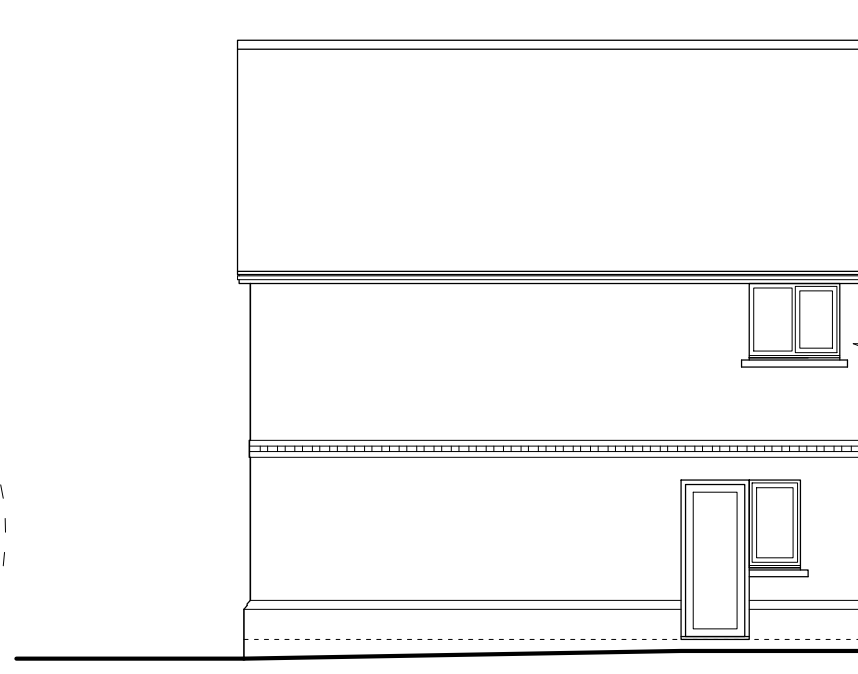

West Elevation

Site Plan

0 1 2 3 4 metres

Architectura
Architectural Design & Drawing Service
Design

Proposed Garage
at 25 Sea Way, Middleton-on-Sea, Bognor Regis
for Mr and Mrs S Donovan
Drawing S01 February 2022 Scale 1:100 @ A3
Survey Drawing - Site Plan & Elevations