



This drawing and its contents are the strict copyright of Architectura Design. No reproduction without permission. Do not scale. Written dimensions to be used where given. All dimensions and details to be checked on site. FOR PLANNING PURPOSES ONLY

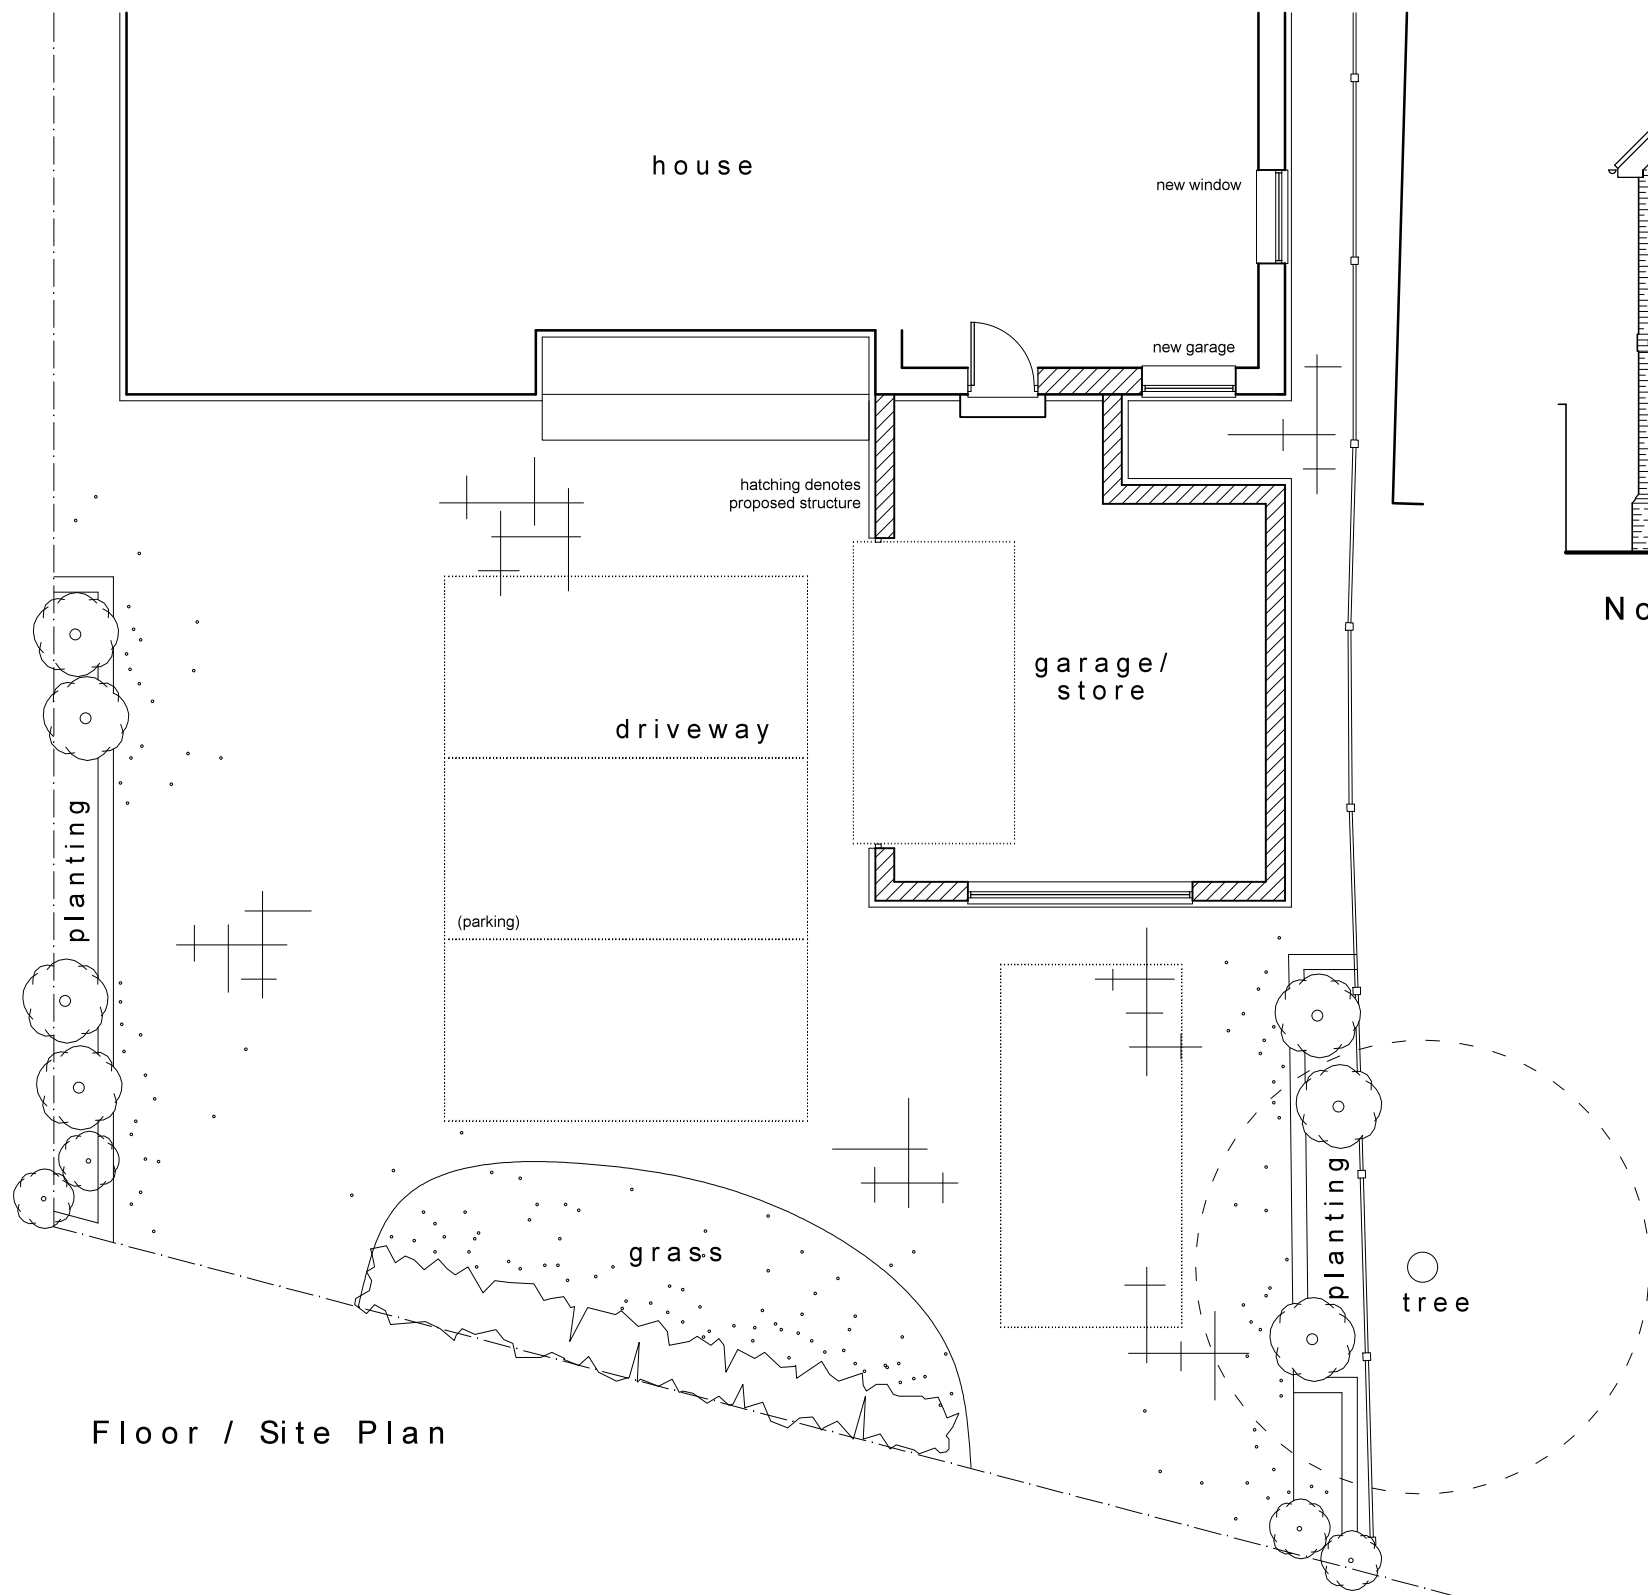

North Elevation

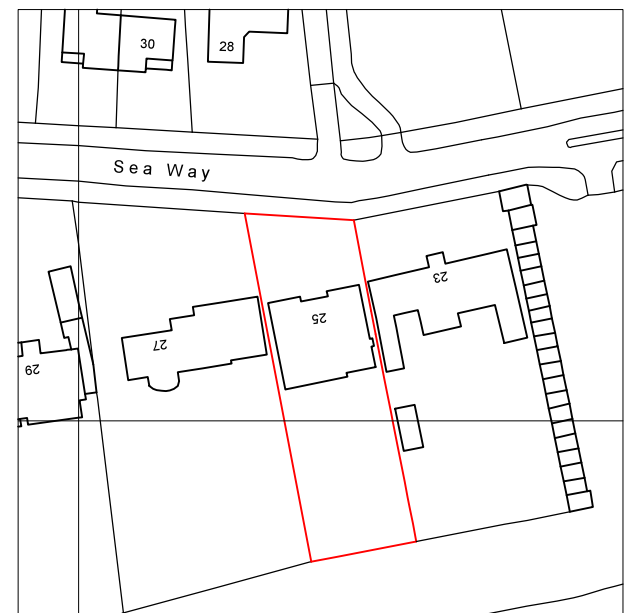

Location Plan
Scale 1:1250

0 5 10 20 metres



Serial Number 233128
©Crown Copyright and database right 2021
Ordnance Survey License: 100048957
Reproduction in whole or part is prohibited
without the prior permission of Ordnance Survey

0 1 2 3 4 metres

Architectura
Architectural Design & Drawing Service

Proposed Garage
at 25 Sea Way, Middleton-on-Sea, Bognor Regis
for Mr and Mrs S Donovan

Drawing P01 March 2022 Scale 1:100 & 1:1250 @ A3
Planning Drawing - Site Plan, Elevation & Location Plan