



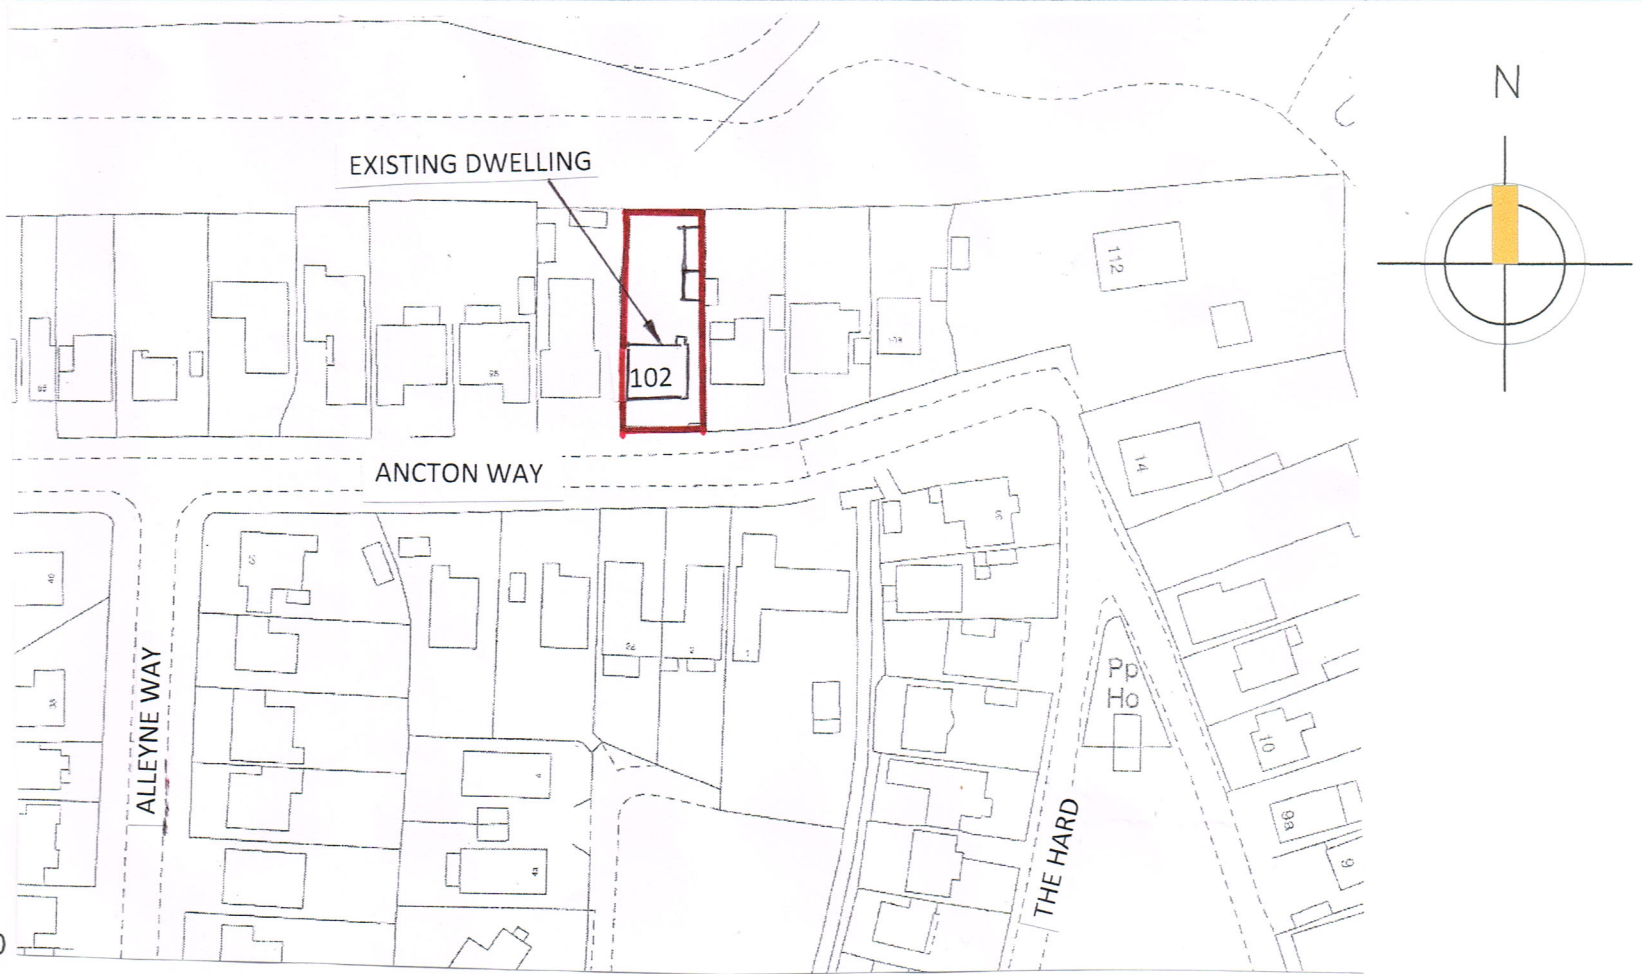

LOCATION PLAN 1:1250

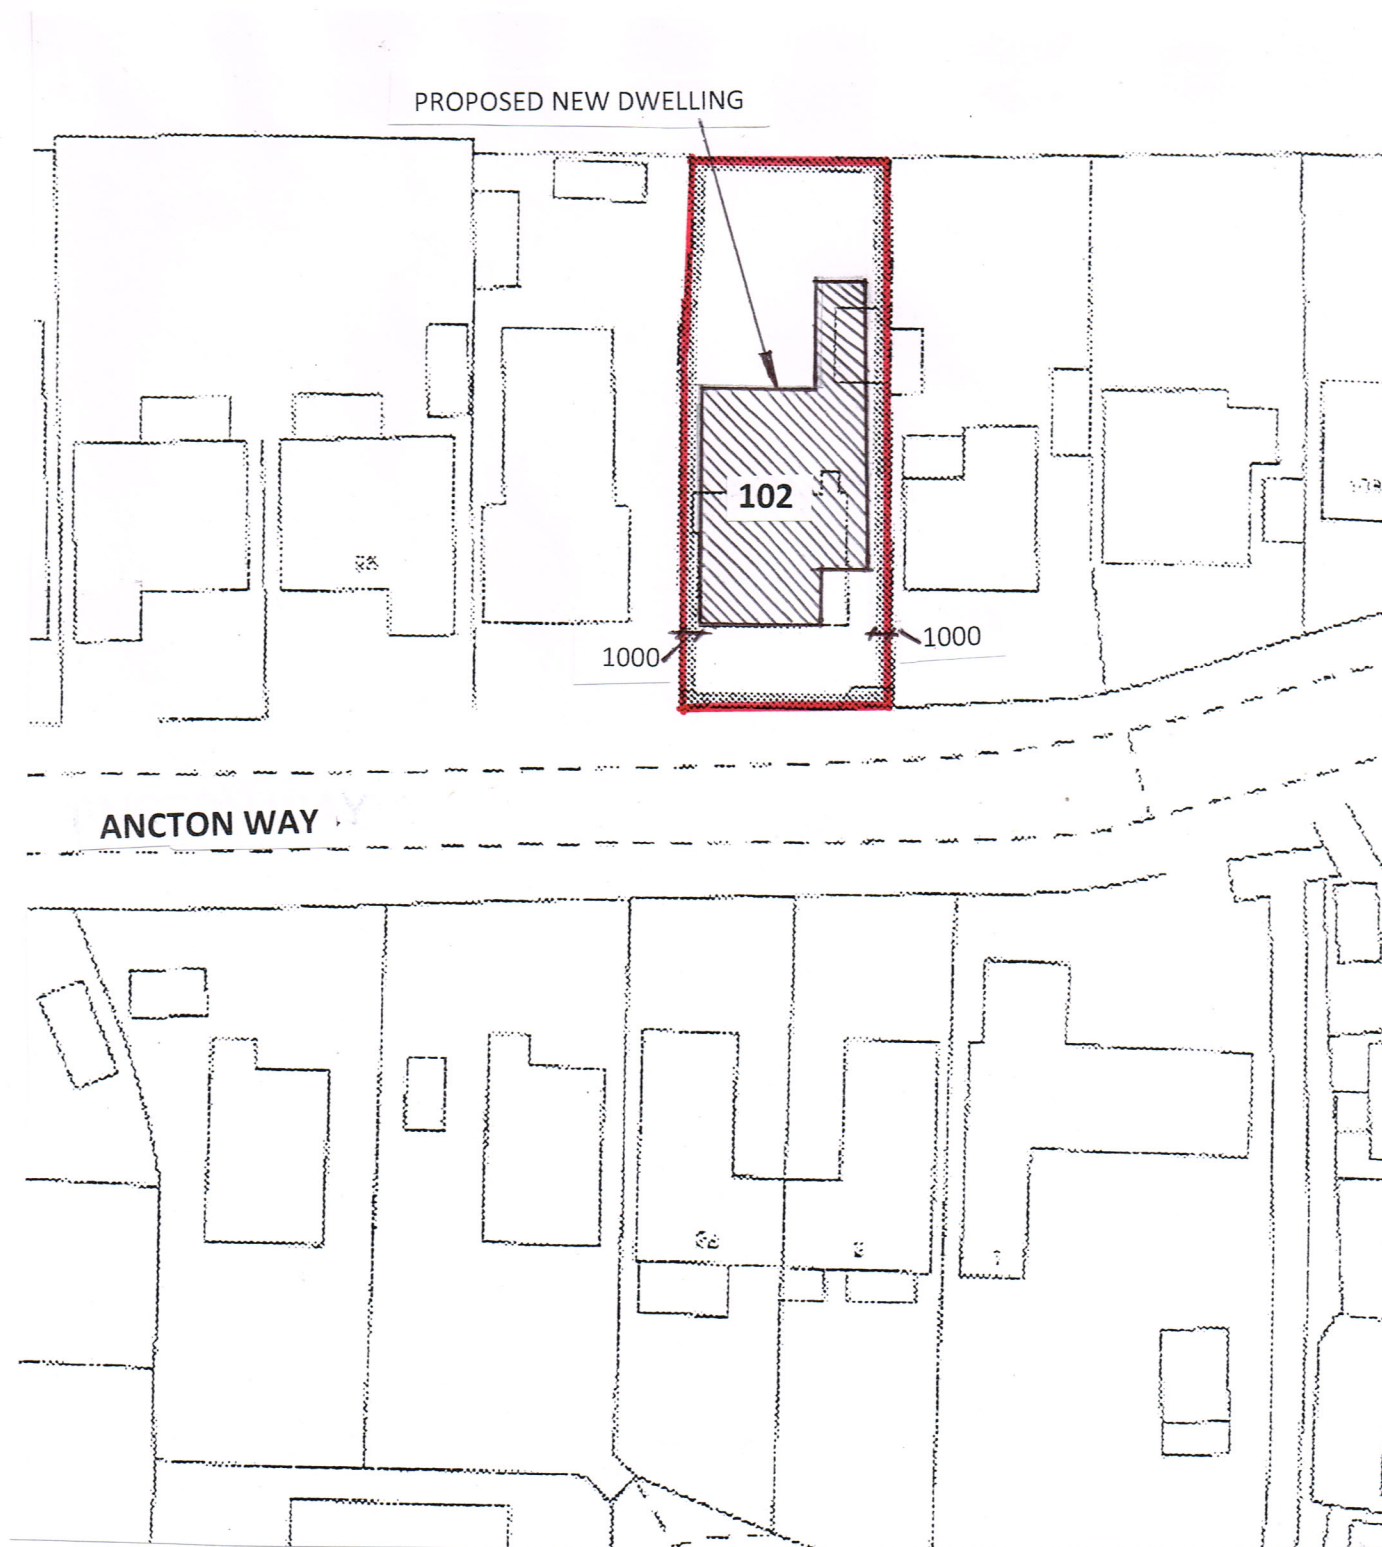

SITE PLAN 1:500

AMdesign ARCHITECTURE DESIGN DEVELOPMENT Leeza Aldis-Hobbs ARB RIBA SPAB Mob: 07756 329400 e-mail: leeza@amdesignltd.co.uk	PROJECT	DRAWING			
	102 ANCTON WAY	LOCATION PLAN			
	ELMER	SITE PLAN			
	BOGNOR REGIS				
	PO21 6JR				
	PROJECT STAGE	DRAWING No	REVISION		
	PLANNING	97/01		LETTER	REVISION
		SCALE	1:1250 & 1:500		DATE
		DATE	MAY 2014	DRAWN	
				CHECKED	
				LA	