


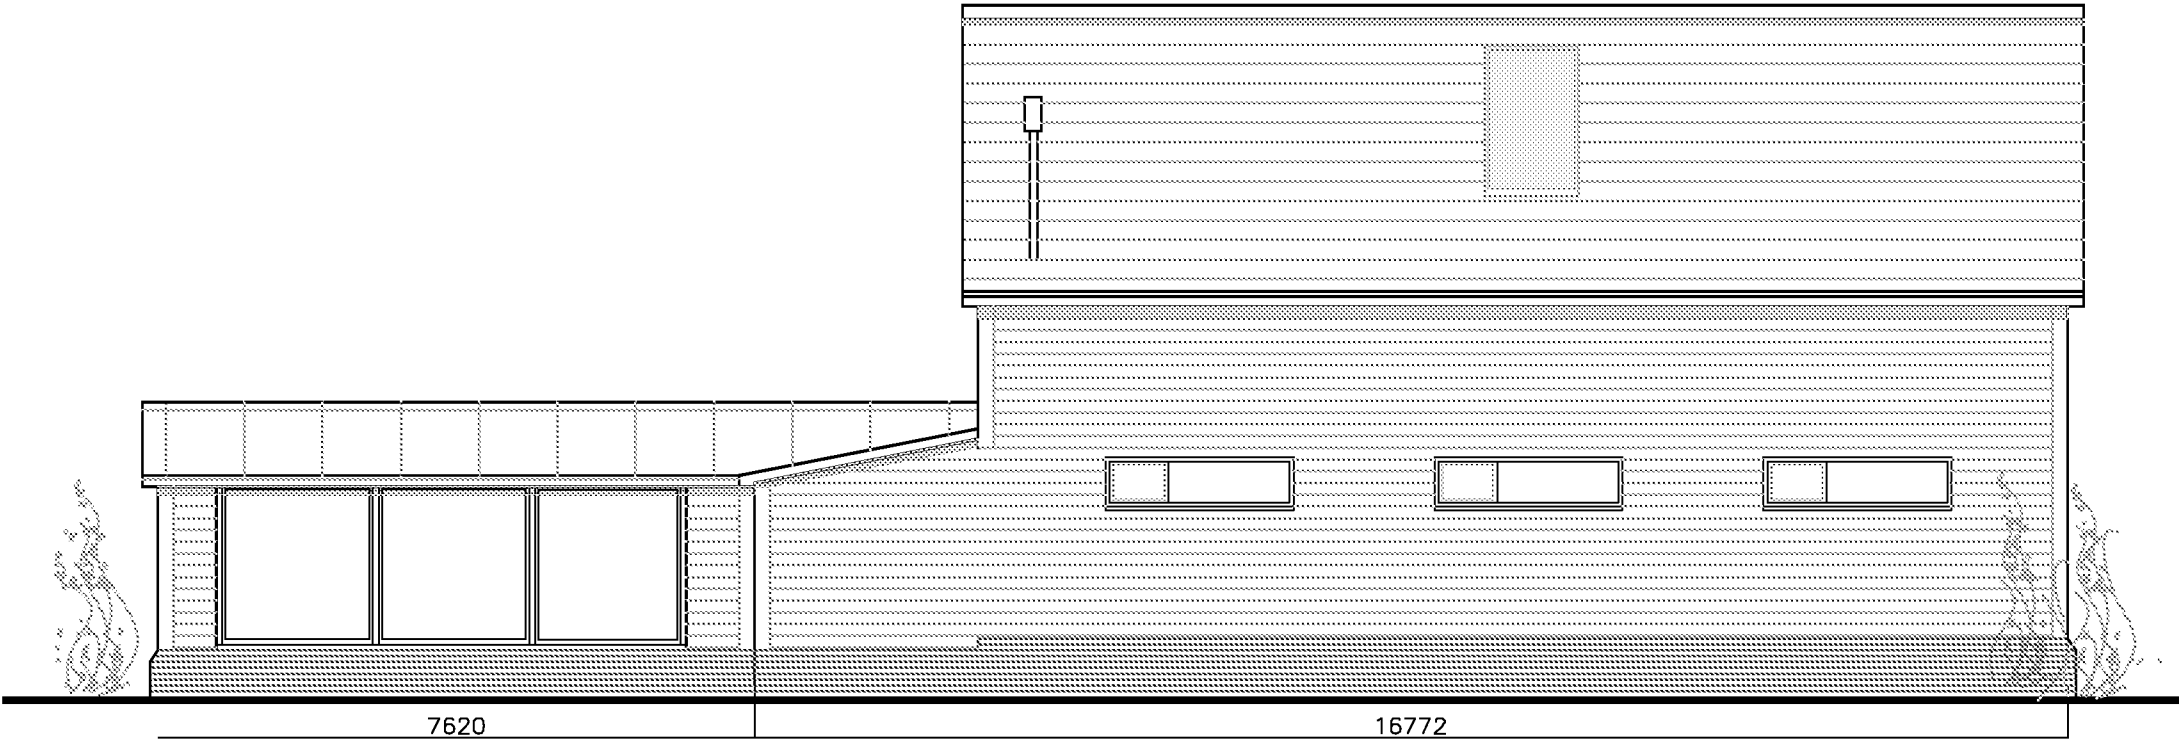

PROPOSED SOUTH ELEVATION 1:100



PROPOSED WEST ELEVATION 1:100

AMdesign ARCHITECTURE DESIGN DEVELOPMENT leeza Aldis-Hobbs ARB RIBA SPAB Job: 07756 329400 email: leeza@amdesignltd.co.uk	PROJECT 102 ANCTON WAY ELMER BOGNOR REGIS PO22 6JR PROJECT STAGE PLANNING	DRAWING PROPOSED ELEVATIONS DRAWING No 97/06 SCALE DATE 1:100 MAY 2014 REVISION A DRAWN LA CHECKED	A	side roof height lowered	04.09.14
			LETTER	REVISION	DATE
			This scheme is subject to town planning and all other necessary consents. All dimesions and levels to be checked on site. This drawing is to be read in conjunction with other relevant drawings and documents. Report all discrepancies to the Architect before work commences. AM Design is the trading name of AM Design Ltd © AM Design Ltd. All rights reserved.		