


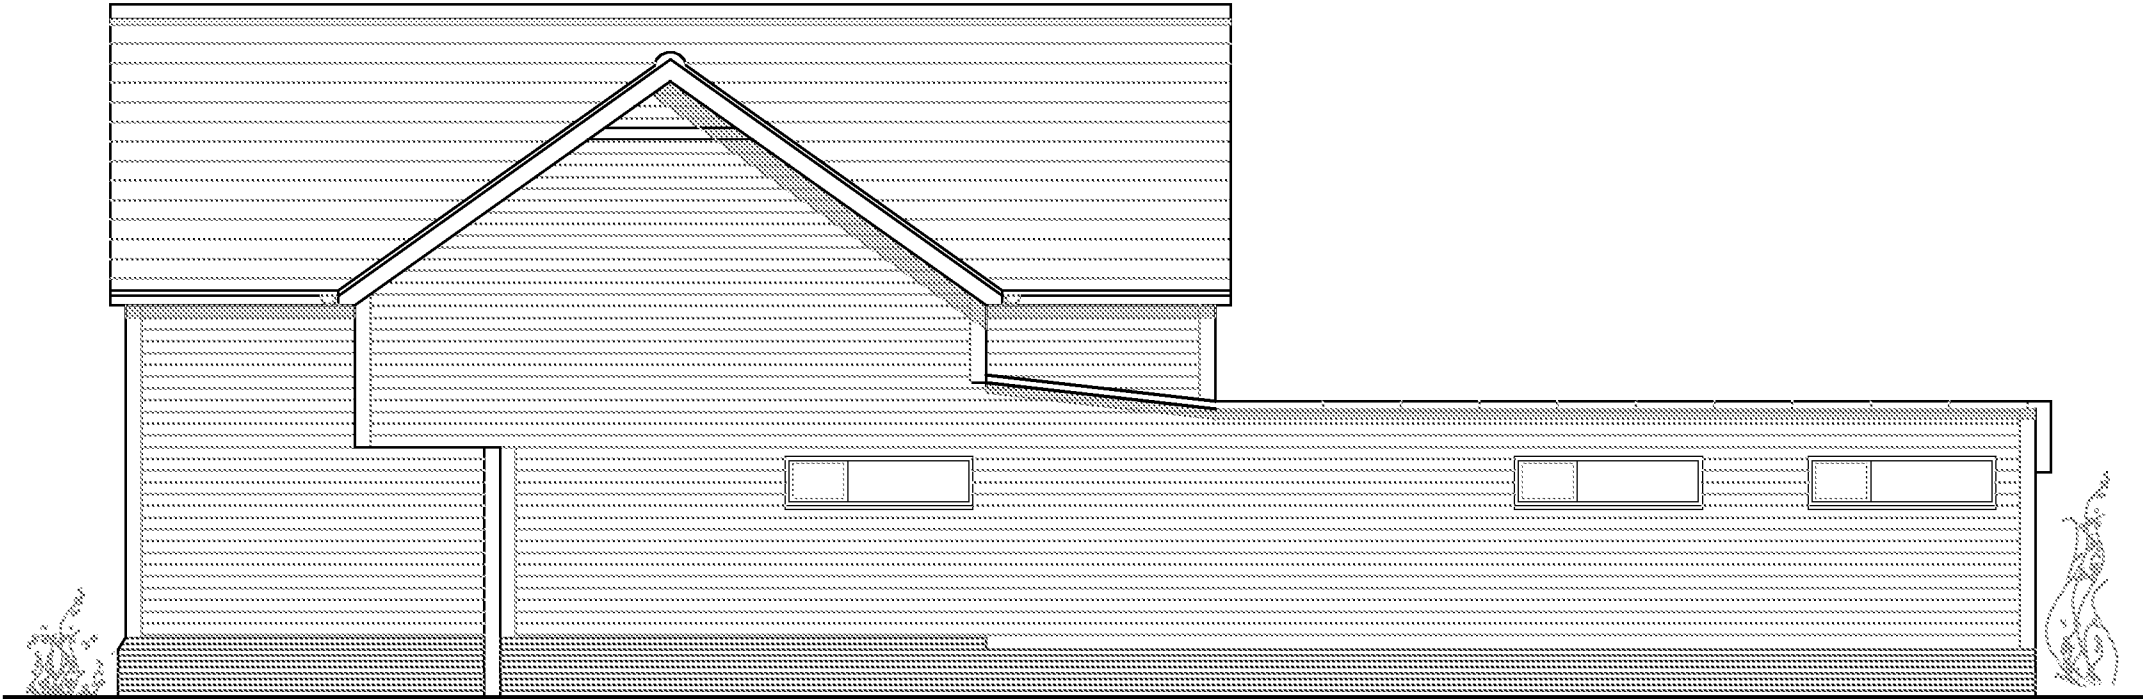

PROPOSED NORTH ELEVATION 1:100



PROPOSED EAST ELEVATION 1:100

AMdesign

ARCHITECTURE DESIGN DEVELOPMENT
Leeza Aldis-Hobbs ARB RIBA SPAB

Job: 07756 329400
E-mail: leeza@amdesignltd.co.uk

PROJECT
102 ANCTON WAY
ELMER
BOGNOR REGIS
PO22 6JR
PROJECT STAGE
PLANNING

DRAWING
PROPOSED ELEVATIONS
DRAWING No
97/07
SCALE 1:100
DATE MAY 2014
REVISION
A
DRAWN LA
CHECKED

A	side roof height lowered	04.09.14
LETTER	REVISION	DATE

This scheme is subject to town planning and all other necessary consents. All dimensions and levels to be checked on site. This drawing is to be read in conjunction with other relevant drawings and documents. Report all discrepancies to the Architect before work commences. AM Design is the trading name of AM Design Ltd © AM Design Ltd. All rights reserved.