





Front Elevation

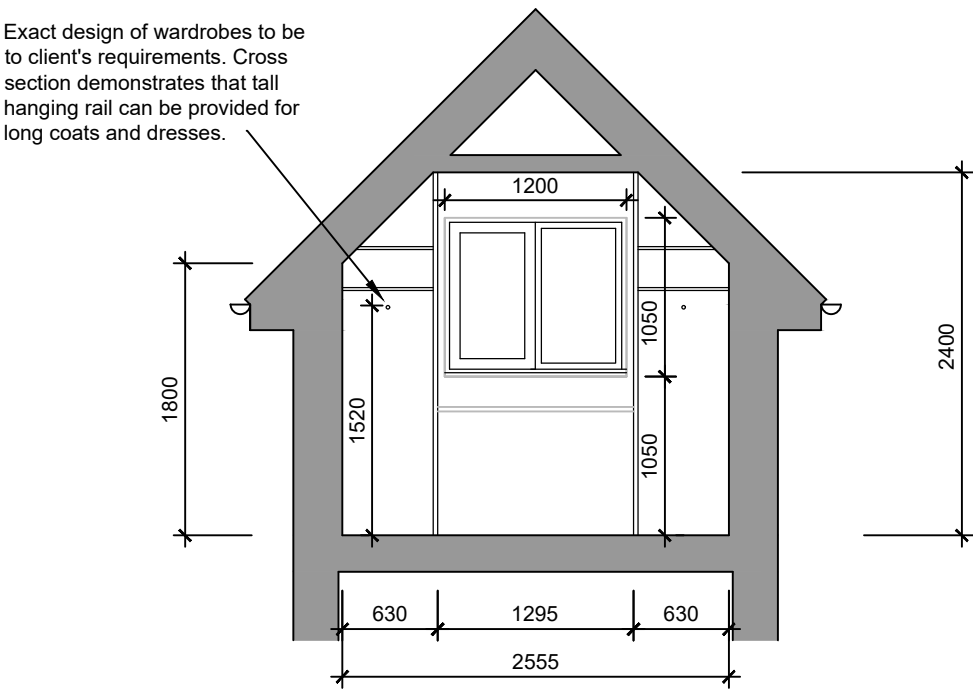

Dimensions only approximate.
Exact dimensions to be confirmed on site.


Cross Section A-A'

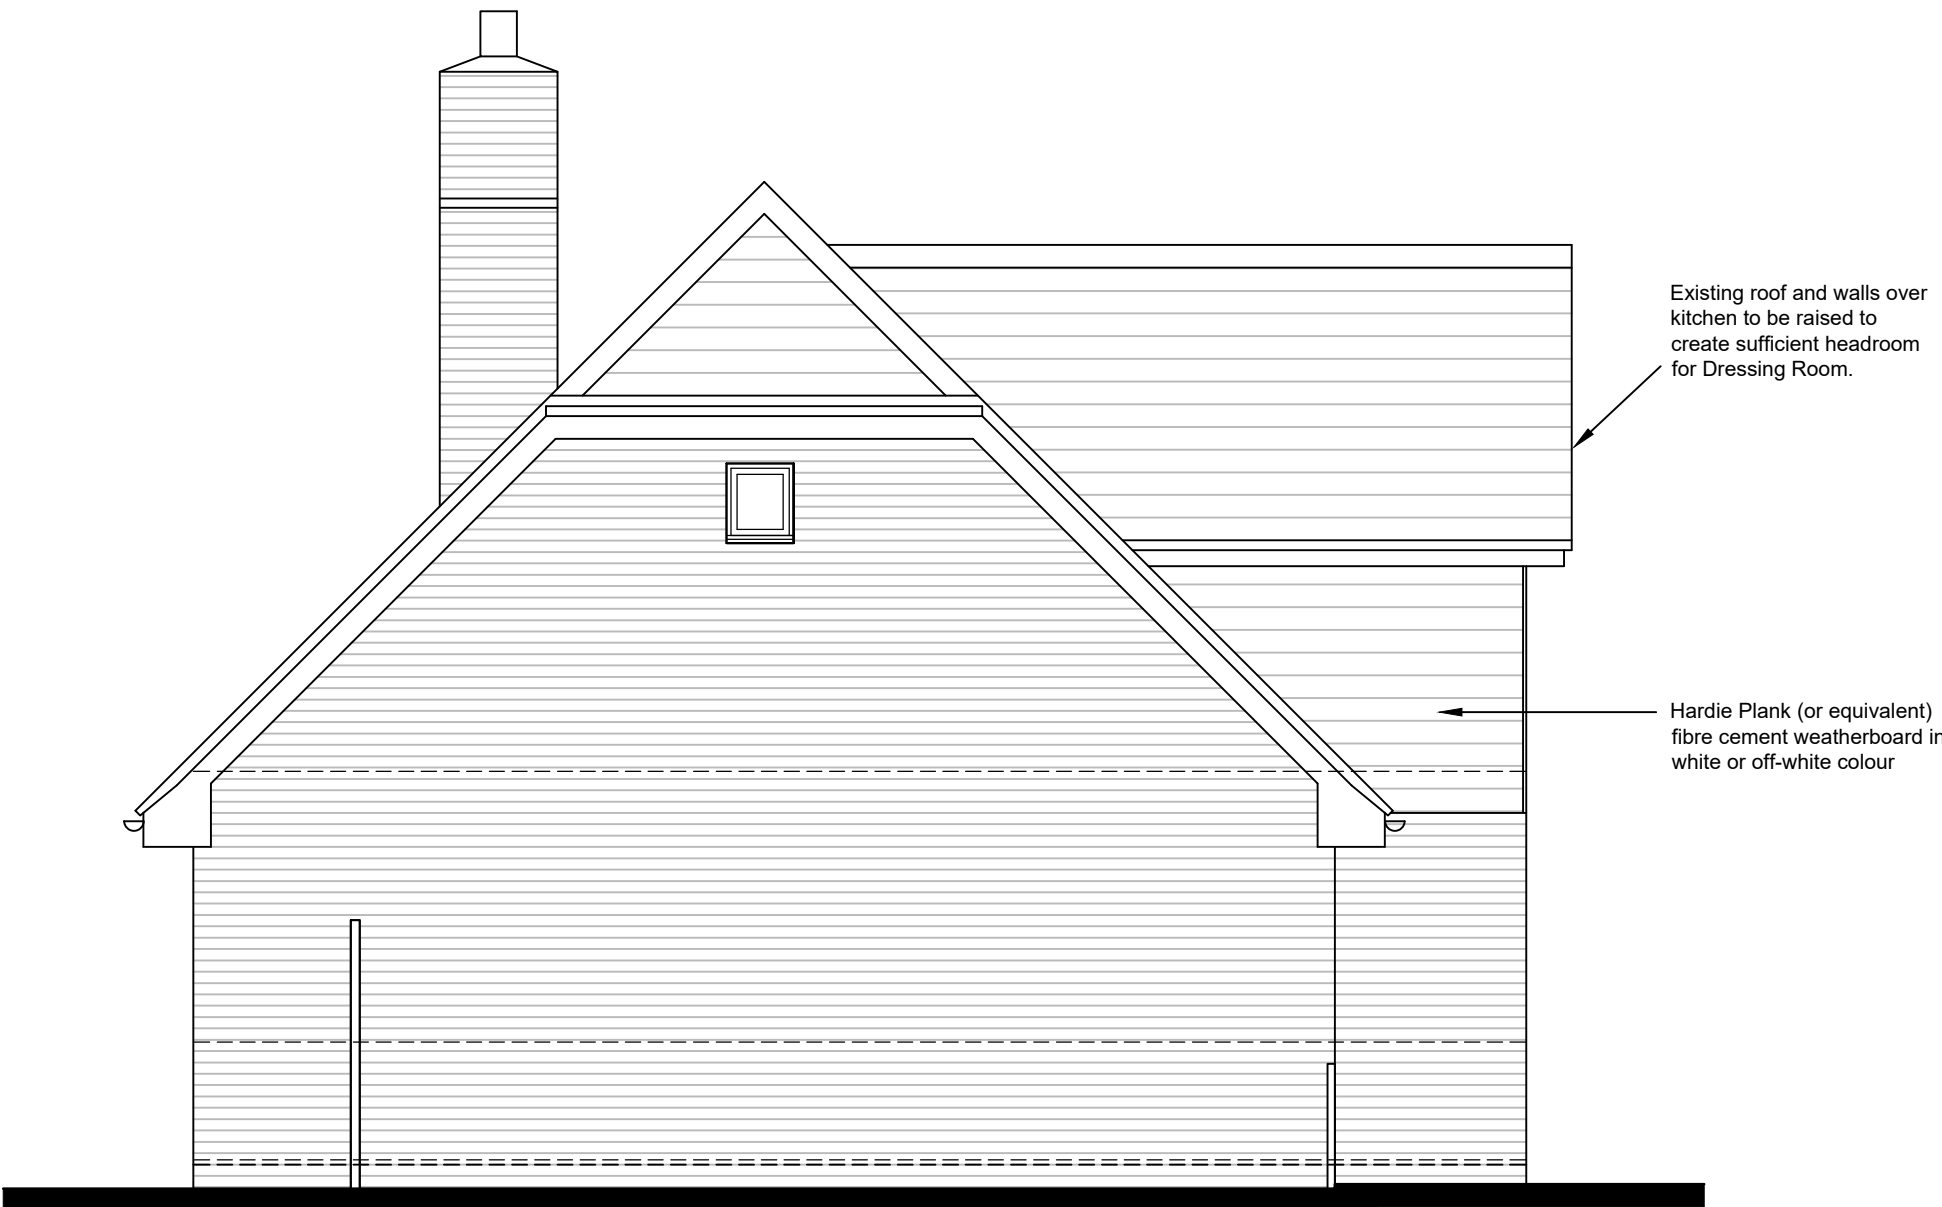

Side Elevation



Rear Elevation

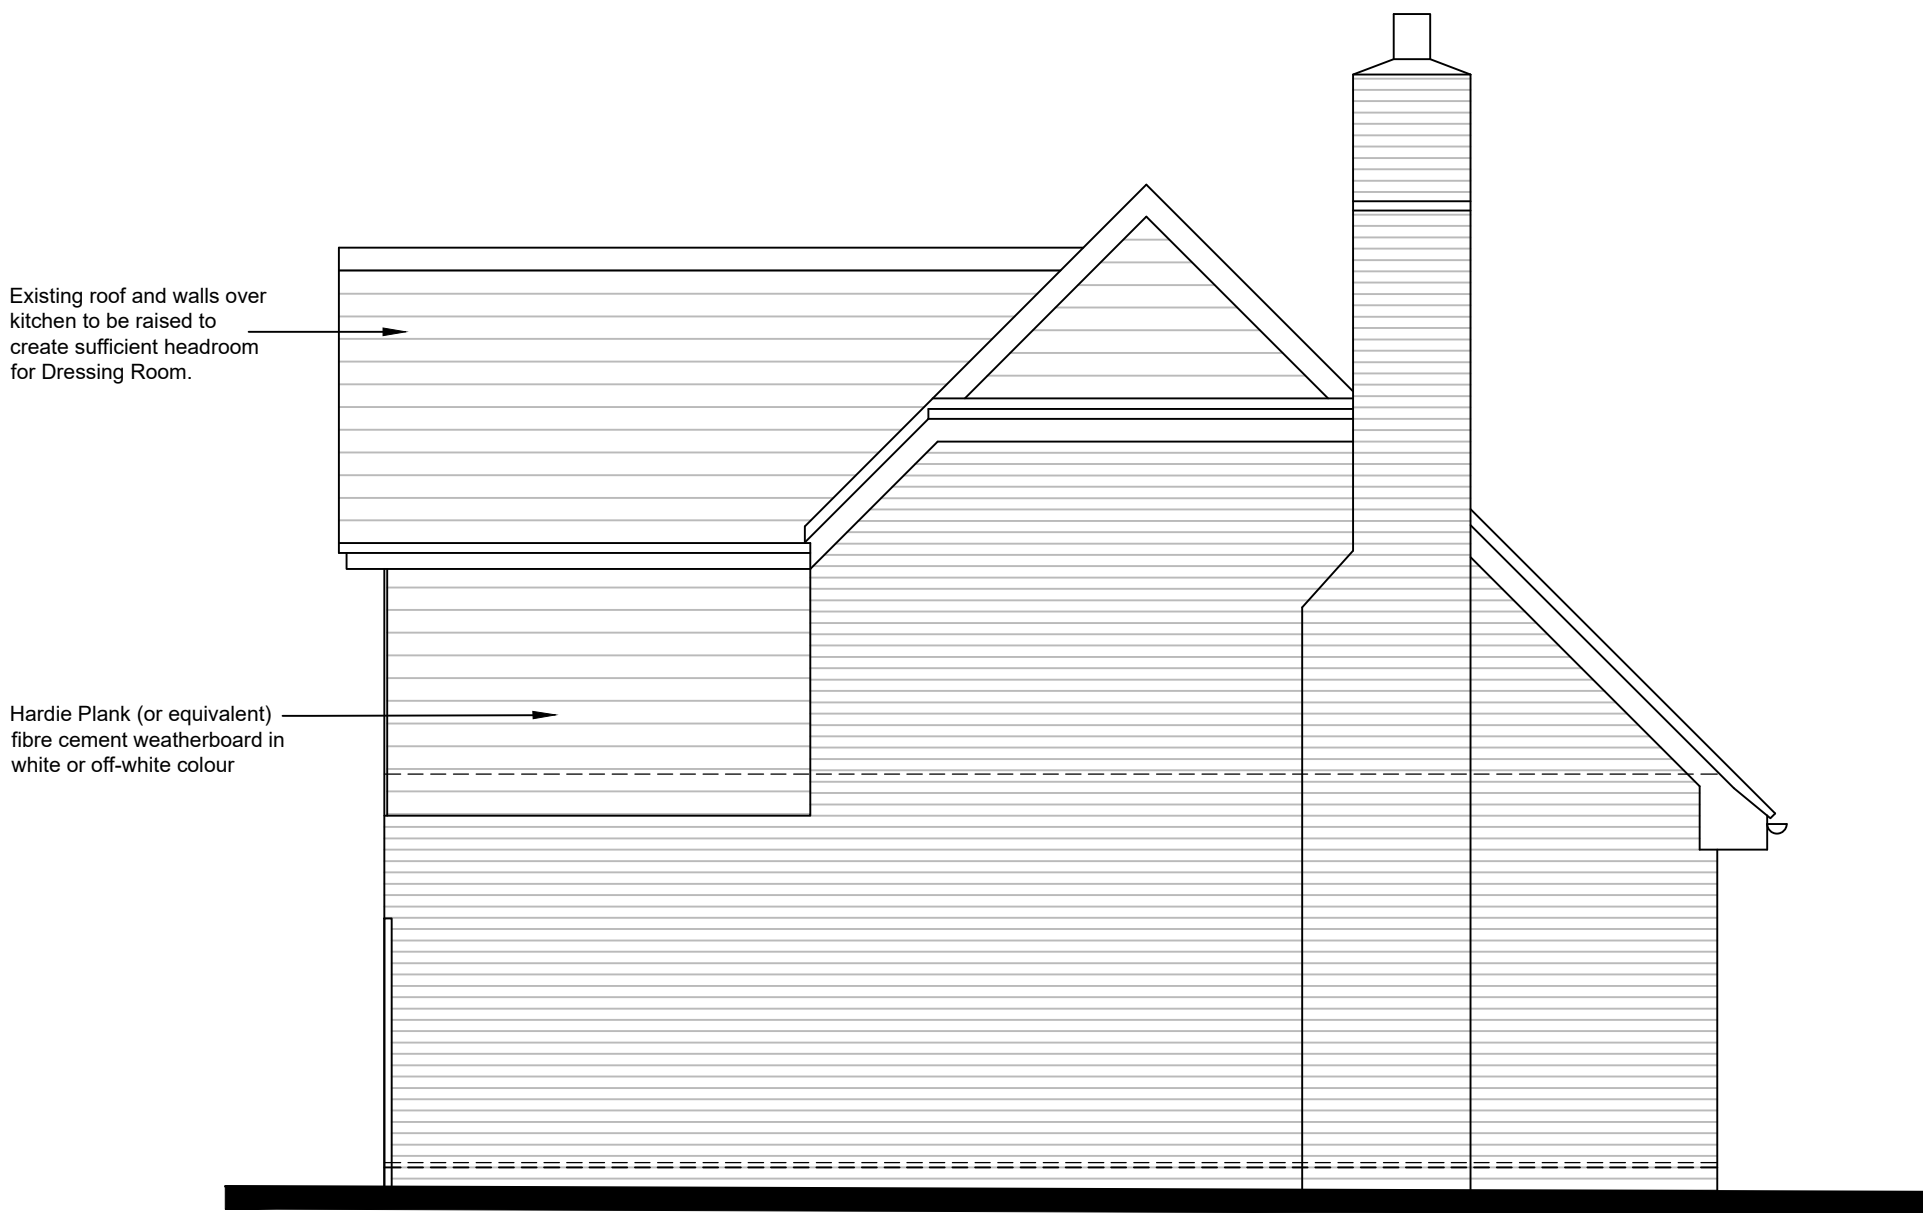

Side Elevation

B	11.03.22	First floor changed to weatherboarding	EP	GP
A	04.11.21	Notes added to elevations	EP	GP
Rev	Date	Revision Details	Dr	Ch

Emma Pinder Architects Ltd	Client's Name	Job Title	Drawing Title	Scale	Drawn	Checked	Date	Status	Job No	Drawing No	Rev
2 Oak Tree Lane, Chichester West Sussex, PO20 3GU T 07809 621606 E epinder@epinderarchitects.co.uk	Mr & Mrs Bacchus	3 North Avenue, Elmer	Proposed Elevations	1:50@A1	EP	GP	26.10.21	PRELIMINARY	0053	04	B