




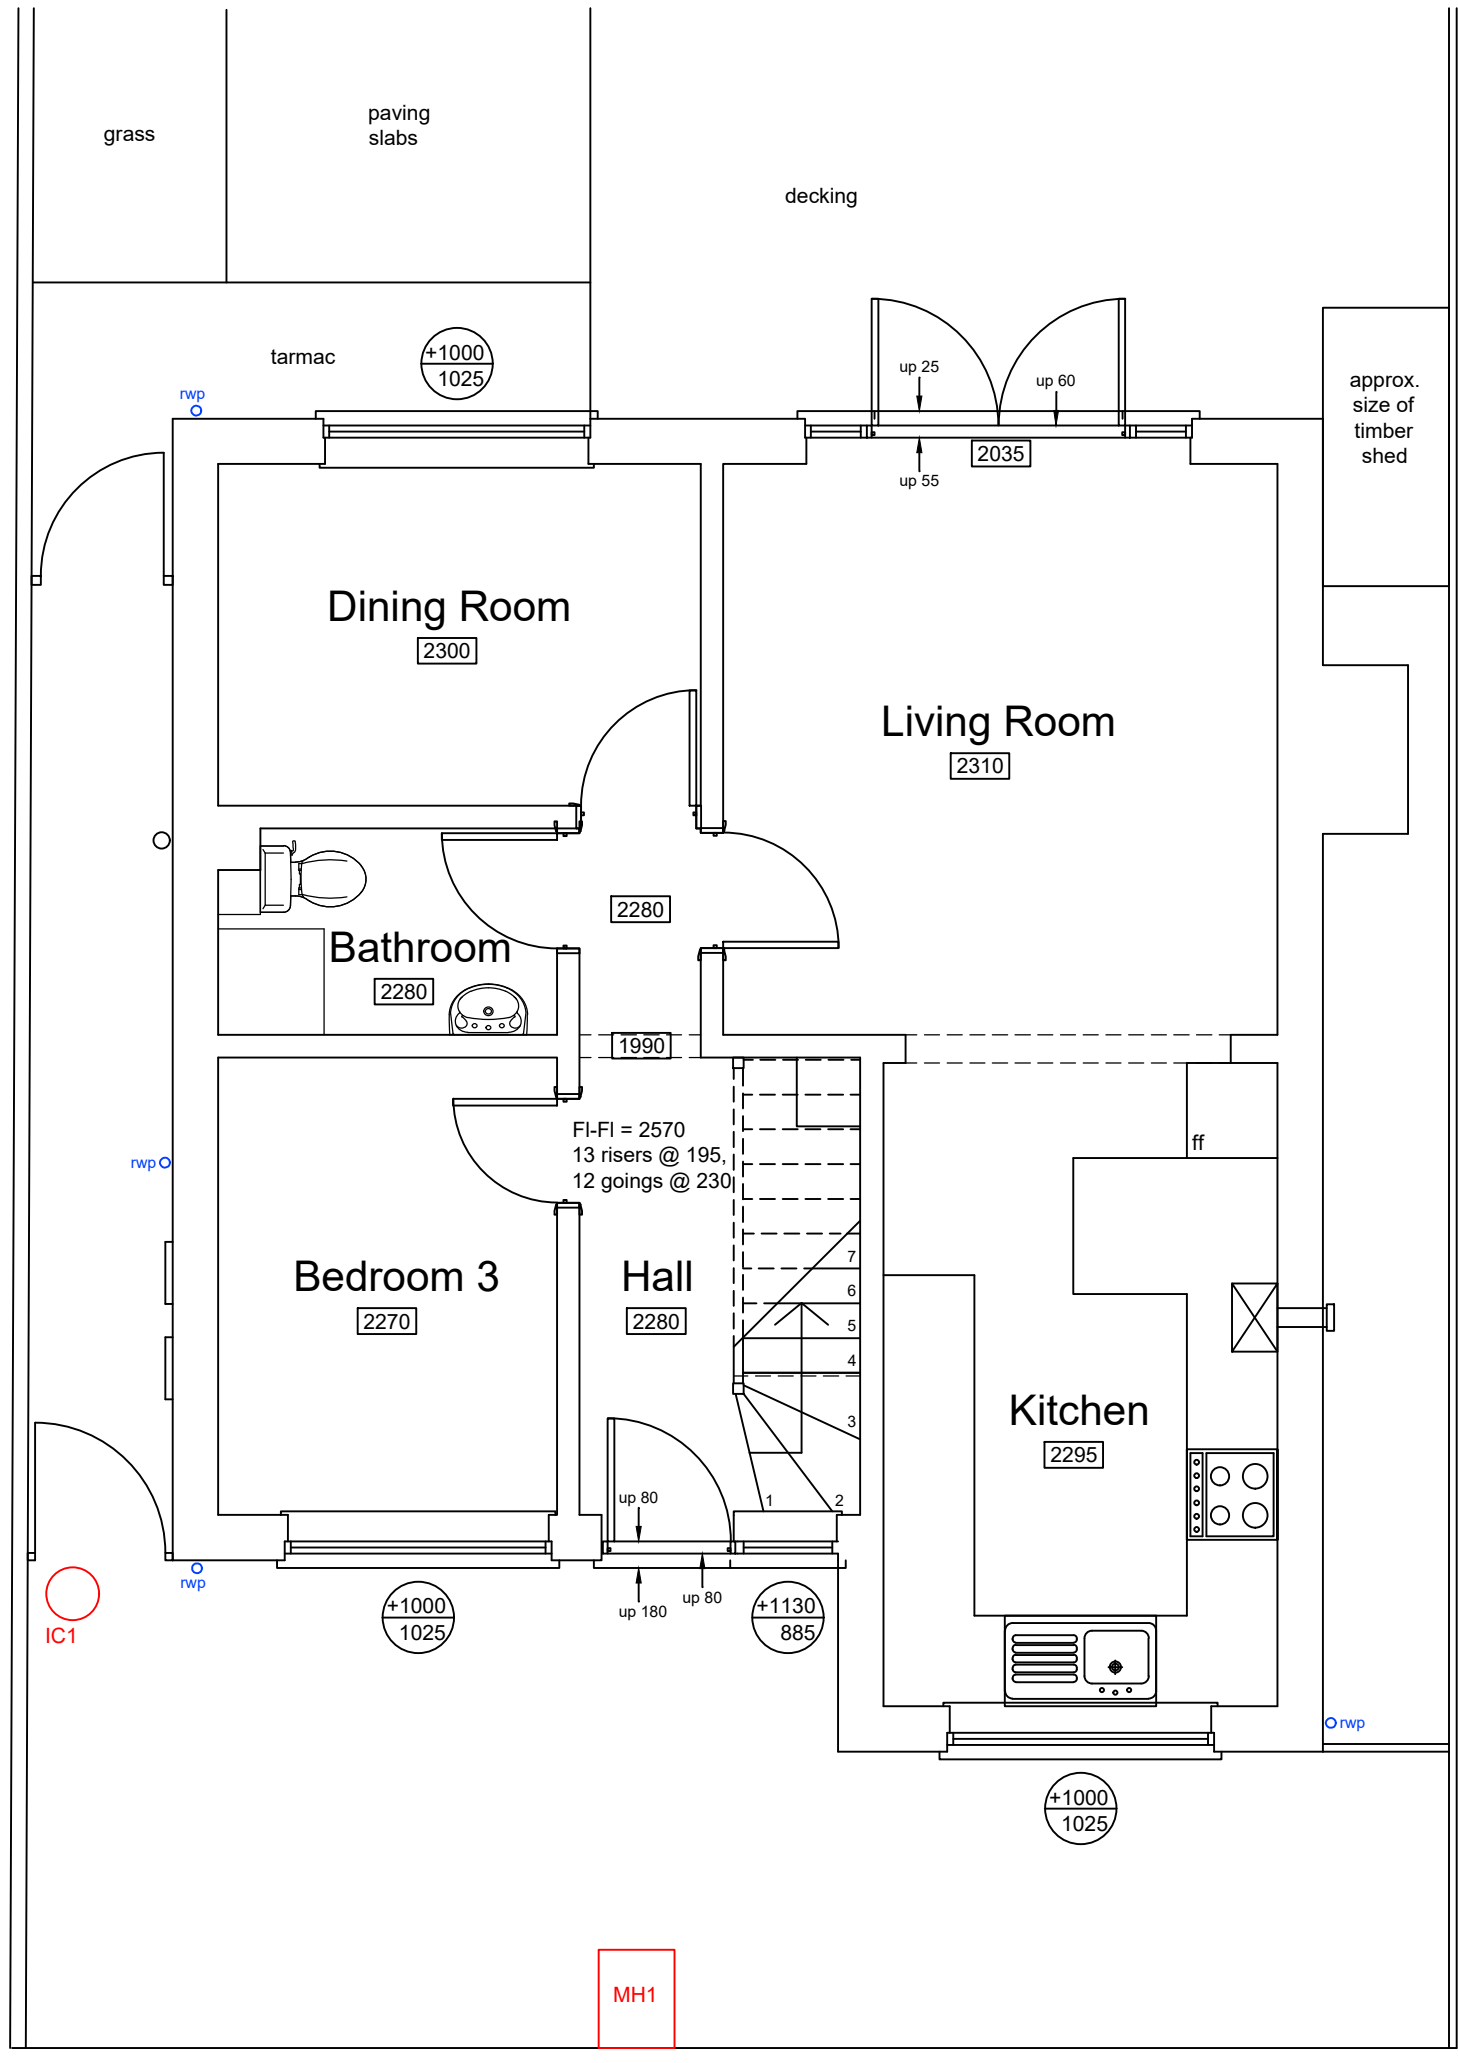

Ground Floor

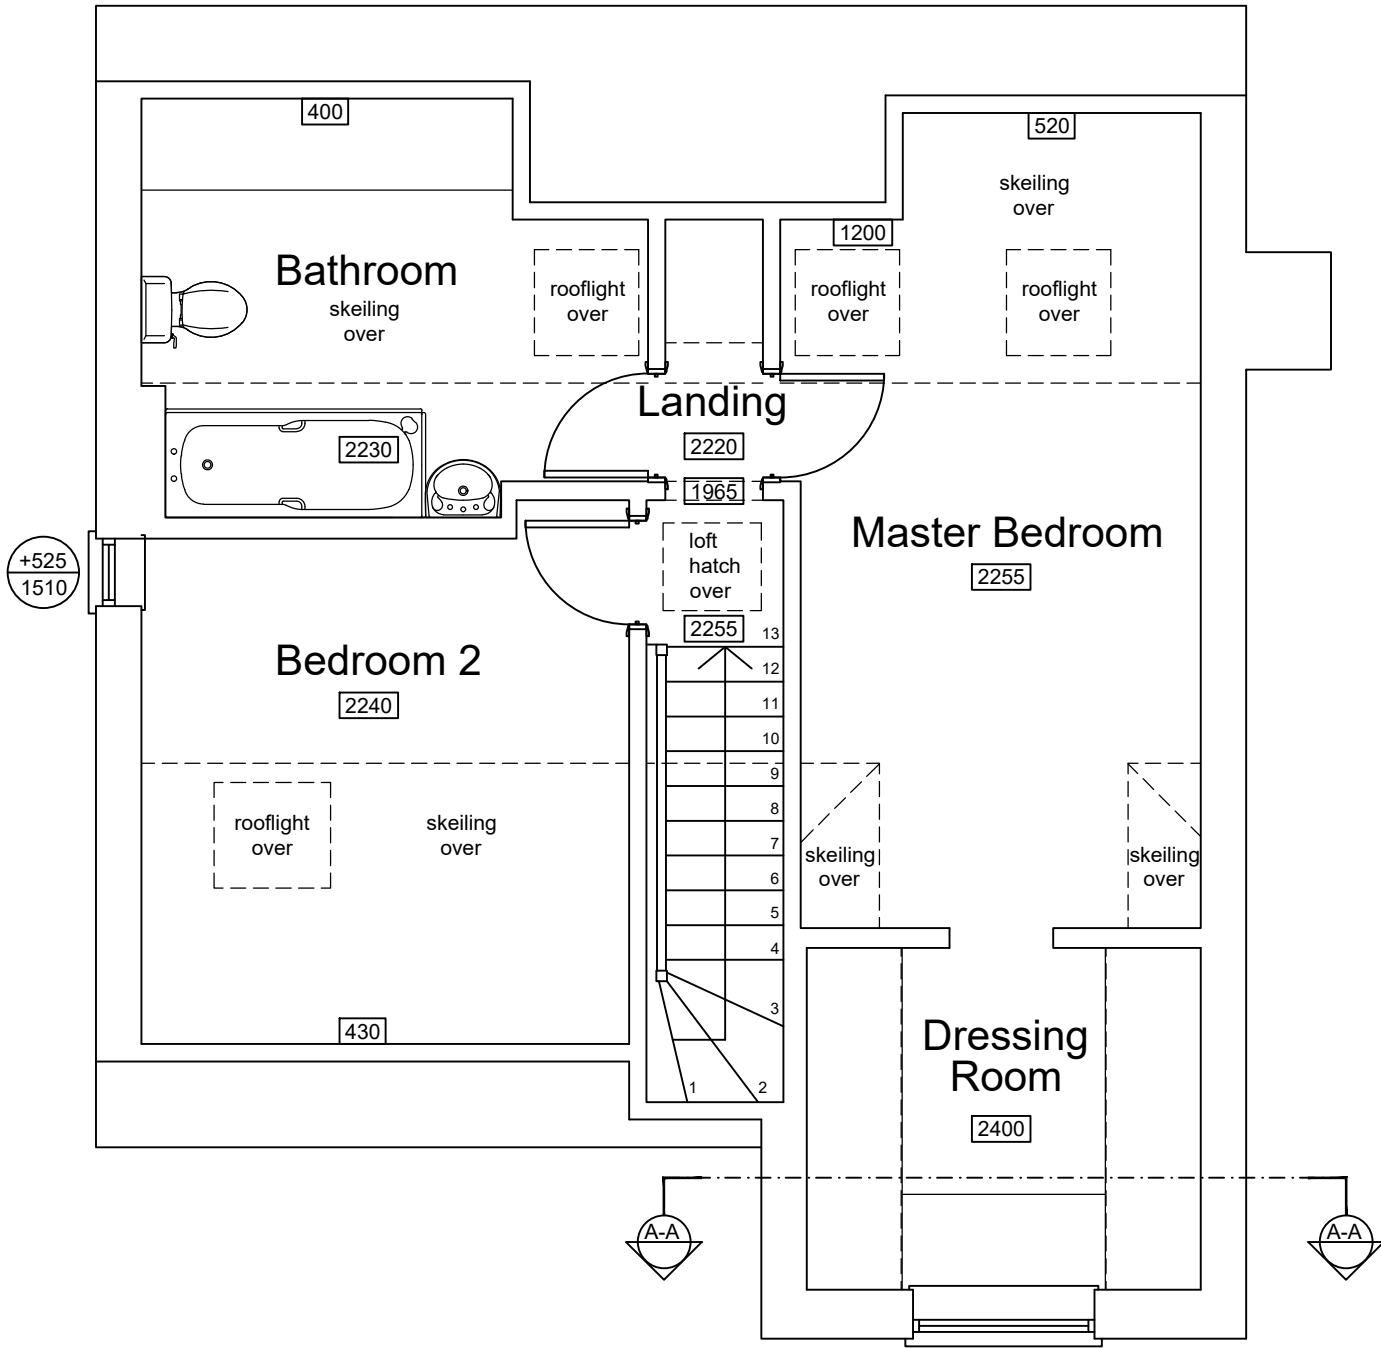

First Floor

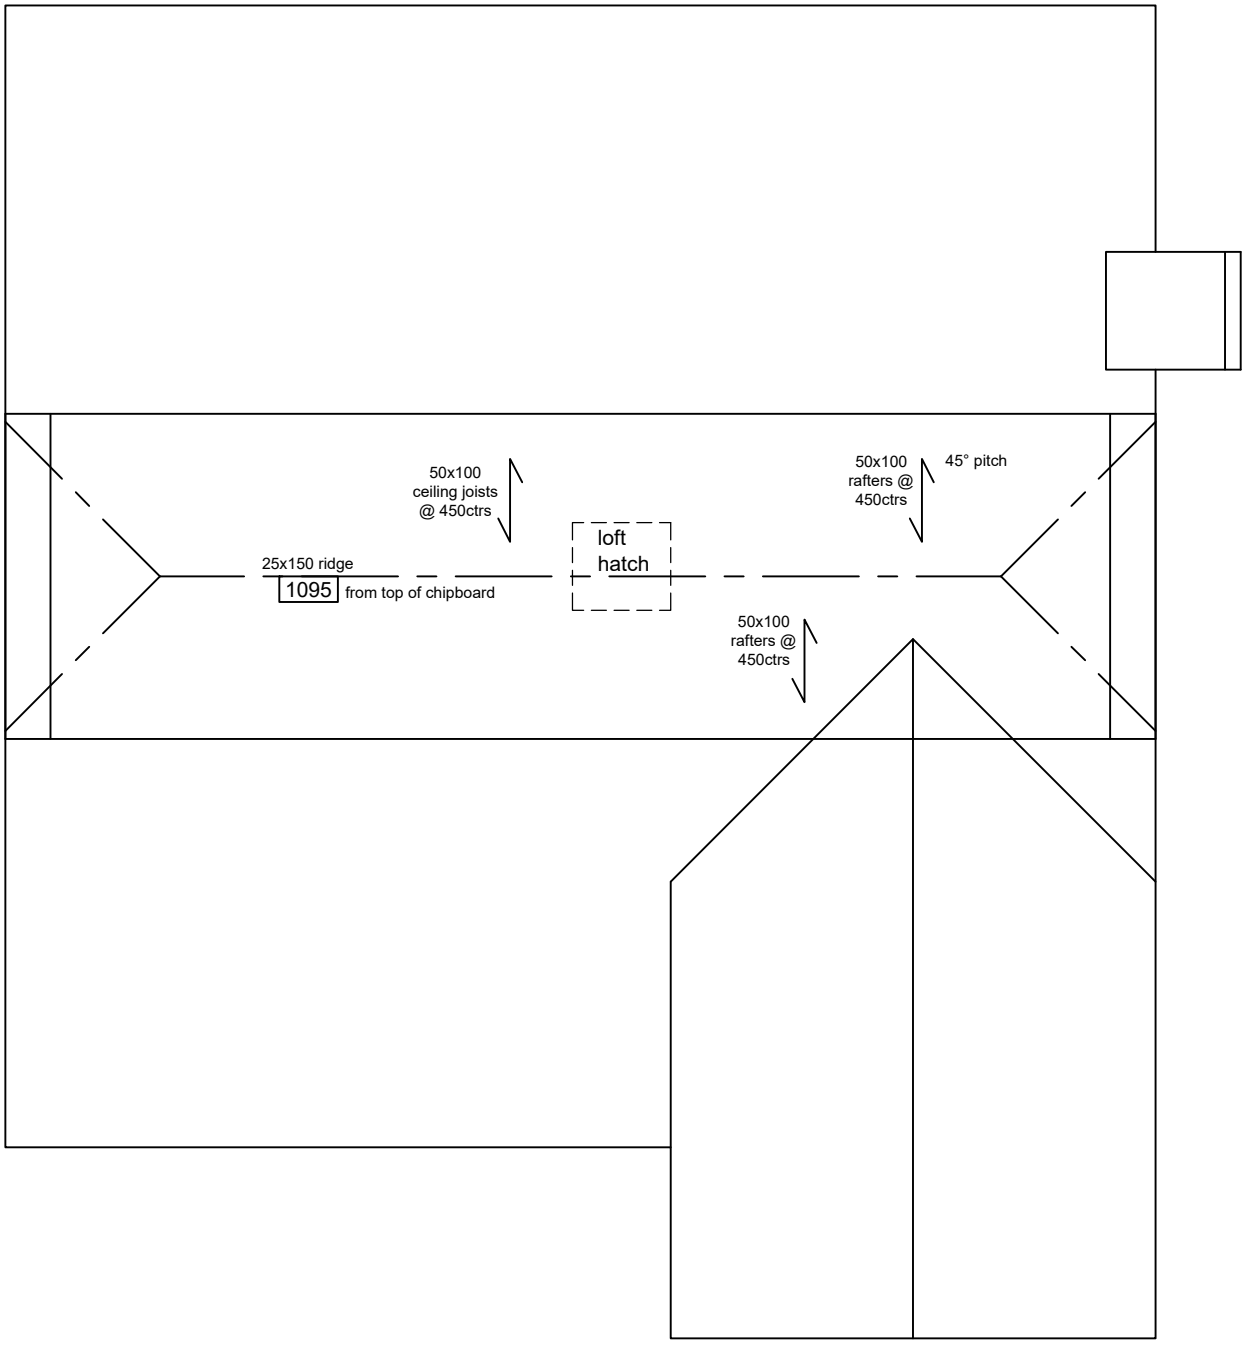

Loft Plan

B	11.03.22	Steel beam omitted	EP	GP
A	04.11.21	Door to Dressing Room omitted	EP	GP
Rev	Date	Revision Details	Dr	Ch

Emma Pinder Architects Ltd	Client's Name	Job Title	Drawing Title	Scale	Drawn	Checked	Date	Status	Job No	Drawing No	Rev
2 Oak Tree Lane, Chichester West Sussex, PO20 3GU T 07809 621606 E epinder@epinderarchitects.co.uk	Mr & Mrs Bacchus	3 North Avenue, Elmer	Proposed Floor Plans	1:50@A1	EP	GP	26.10.21	PRELIMINARY	0053	03	B