




EXISTING GROUND FLOOR PLAN 1/50

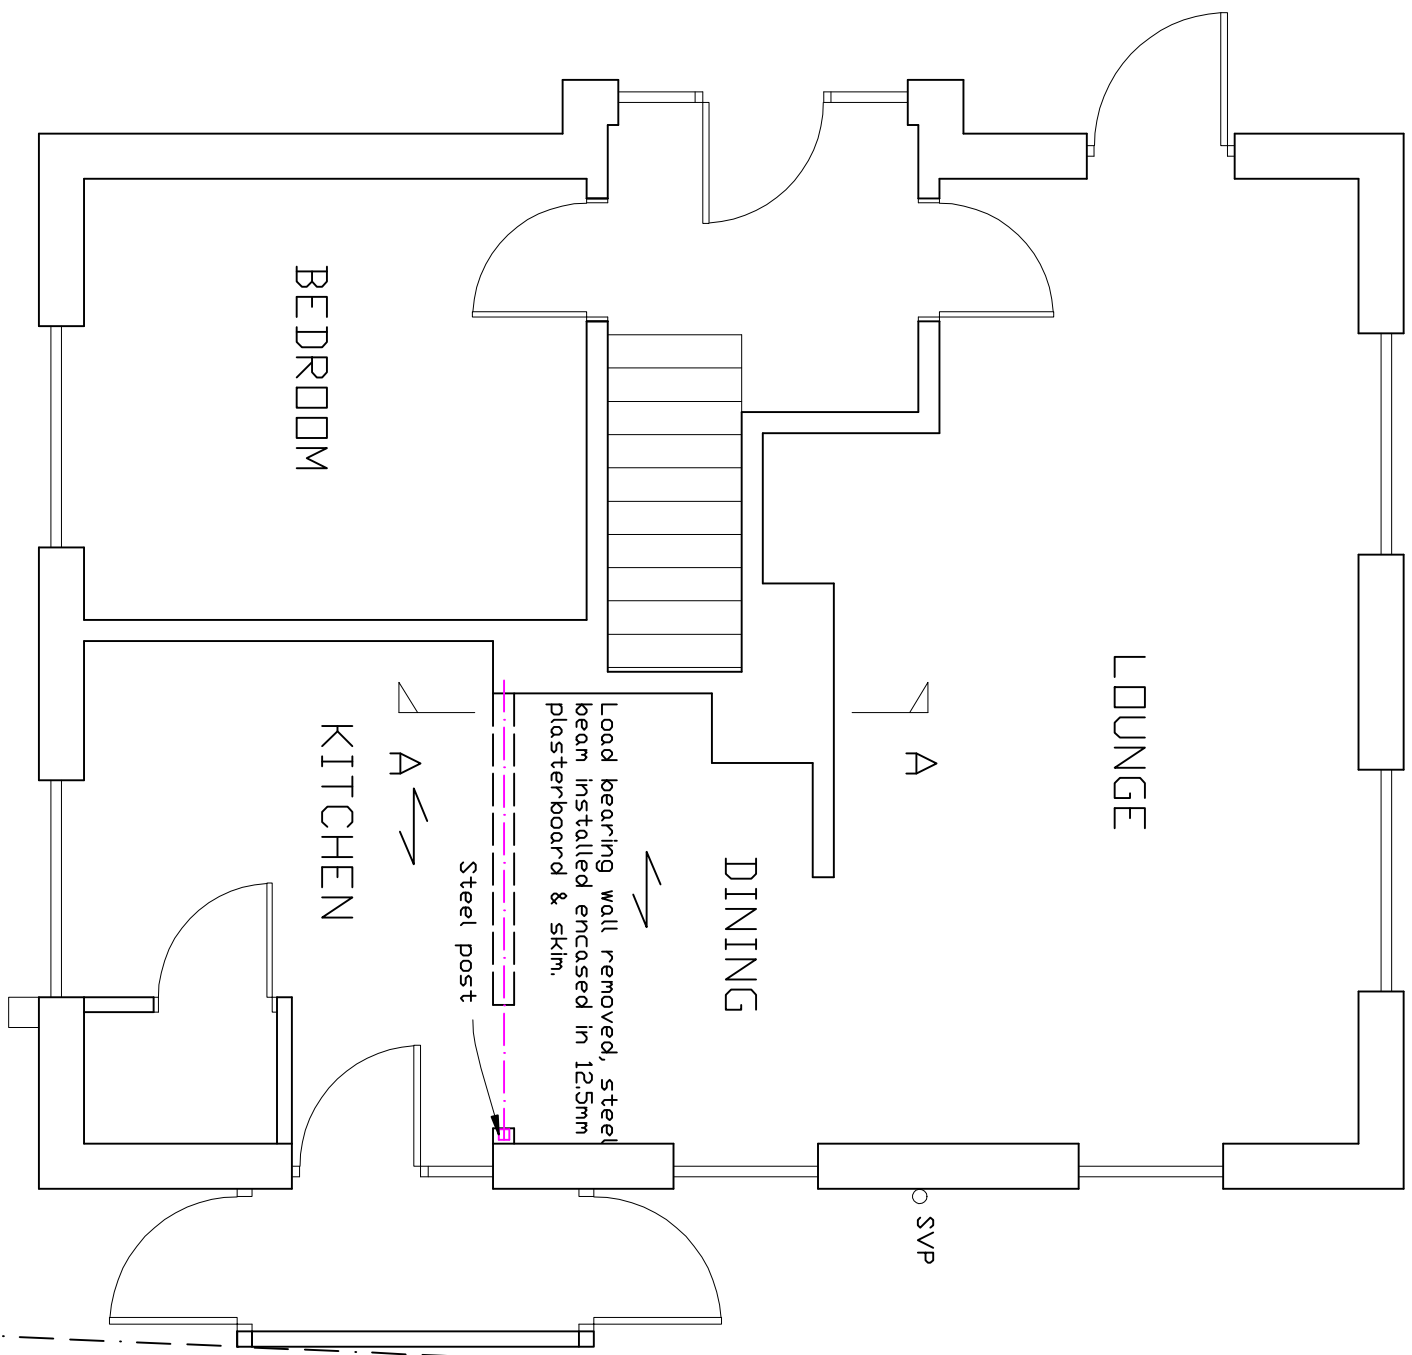


PROPOSED GROUND FLOOR PLAN 1/50

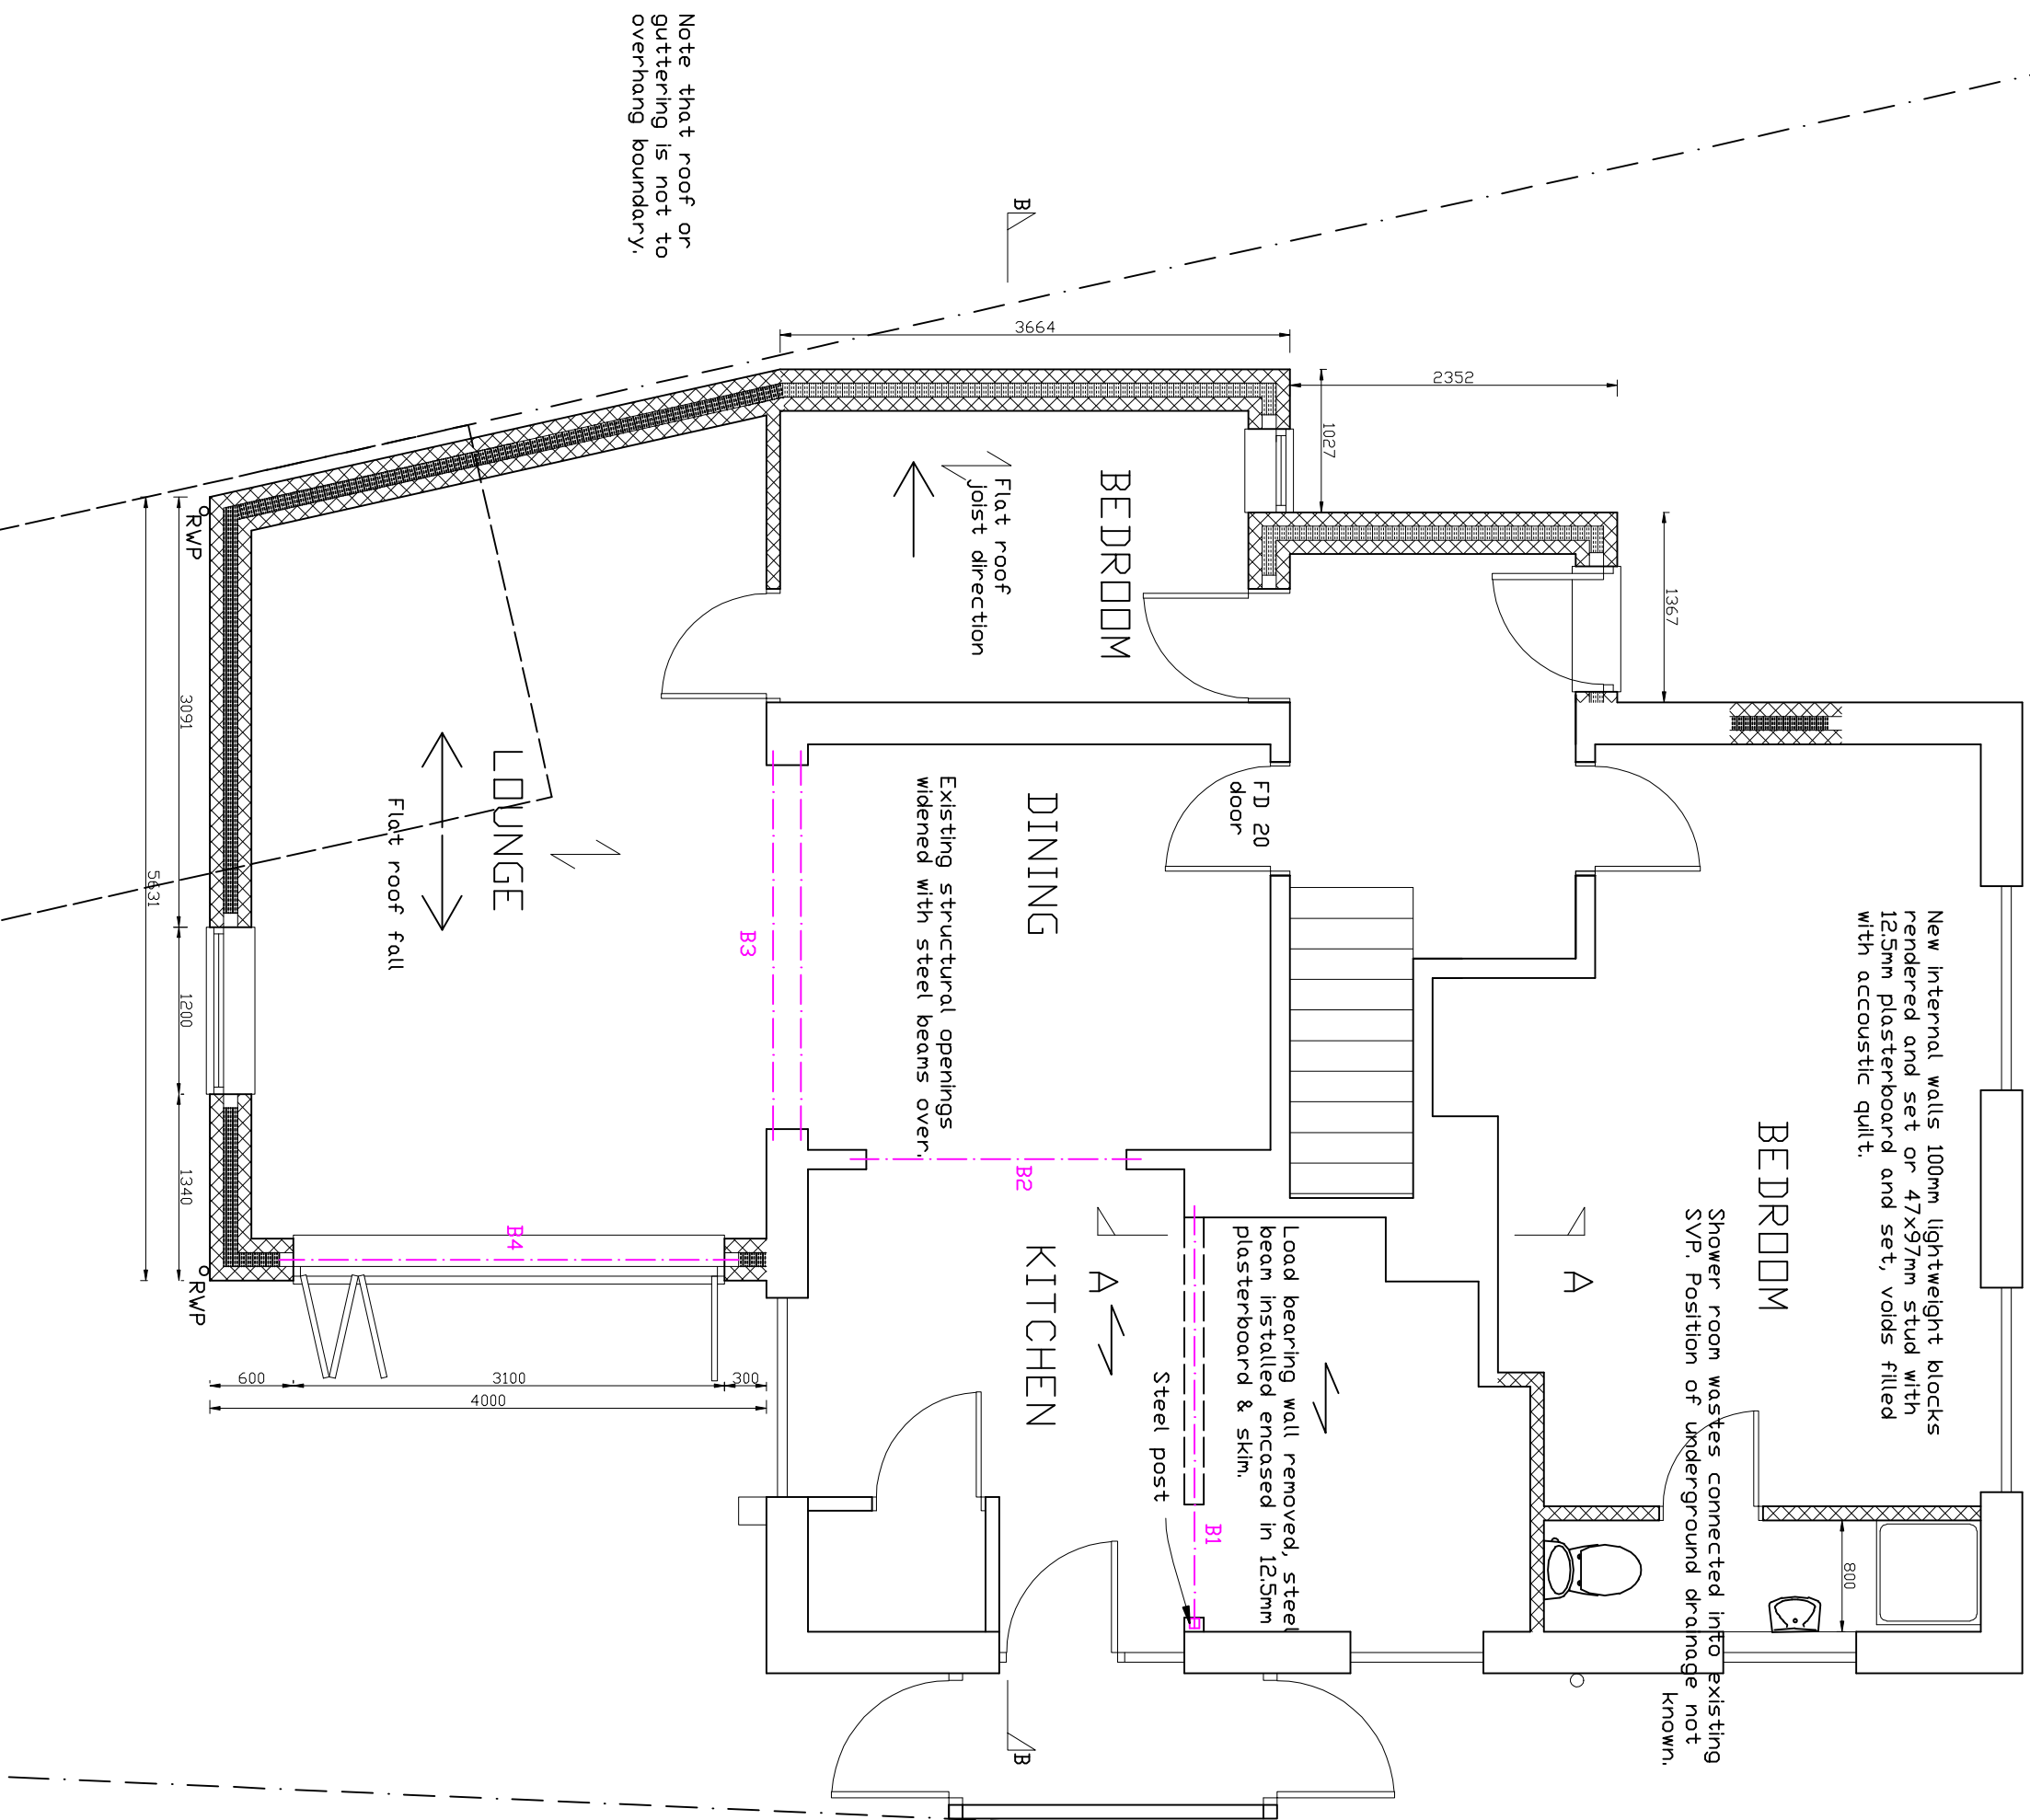


SECTION AA

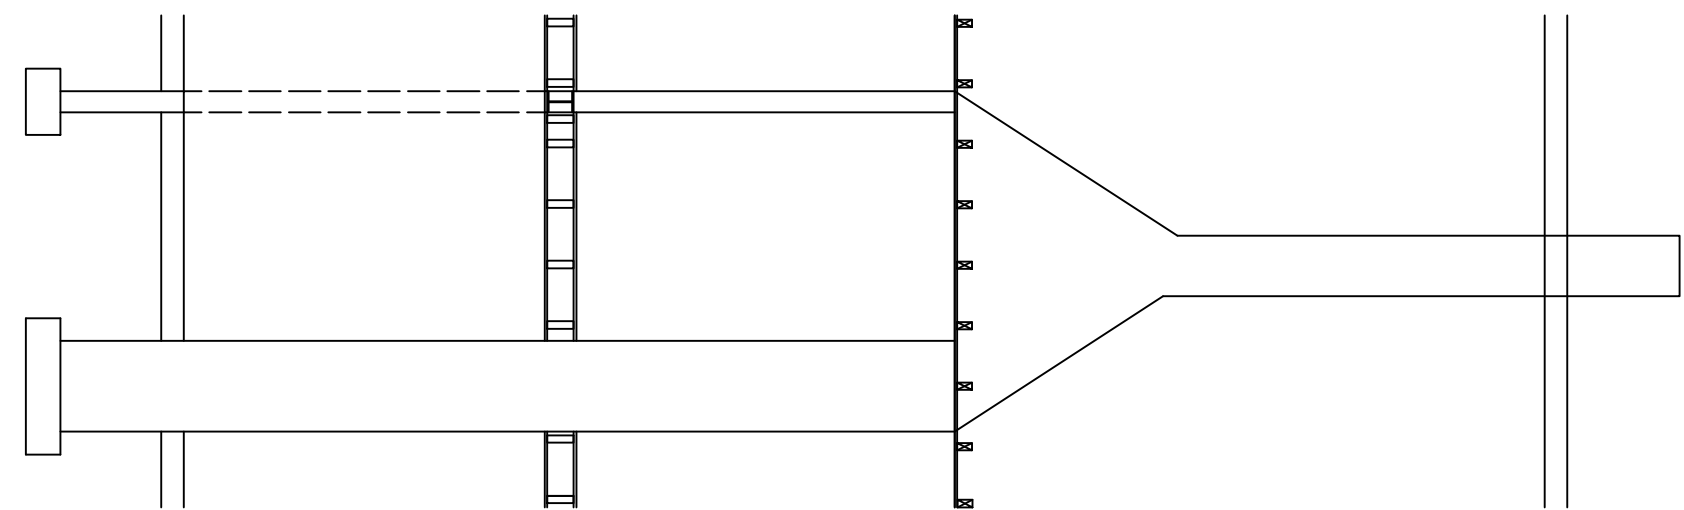


SECTION BB.

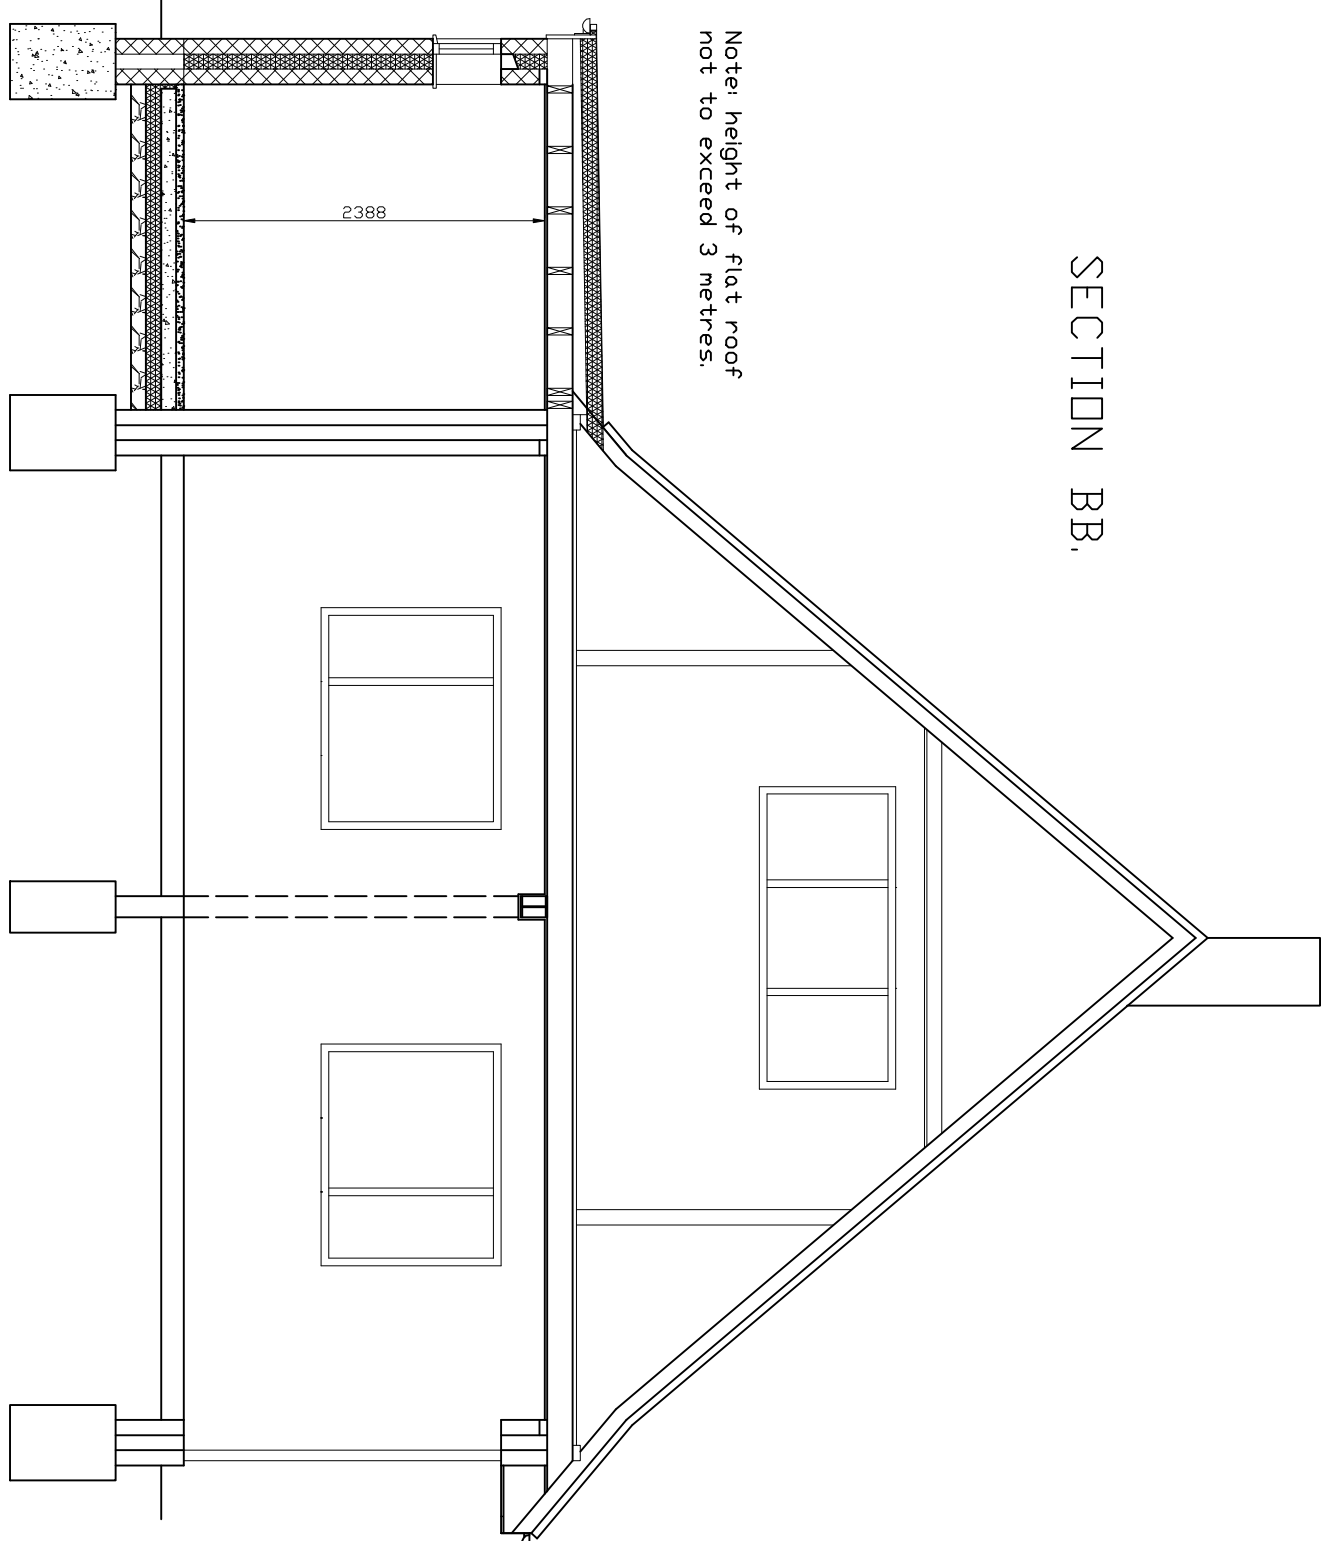


EXISTING NORTH WEST ELEVATION 1/100

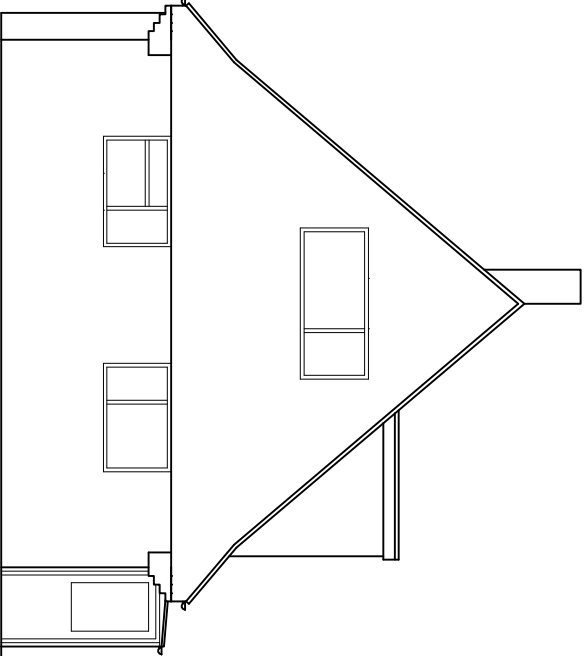


EXISTING SOUTH EAST ELEVATION 1/100

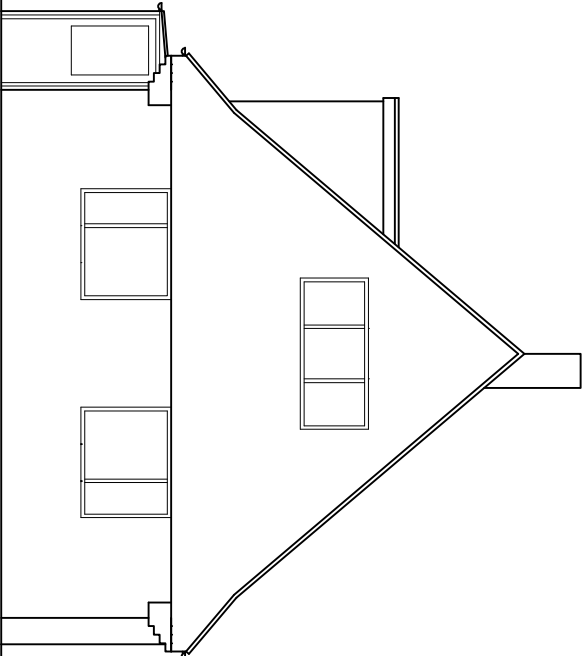


EXISTING NORTH EAST ELEVATION 1/100

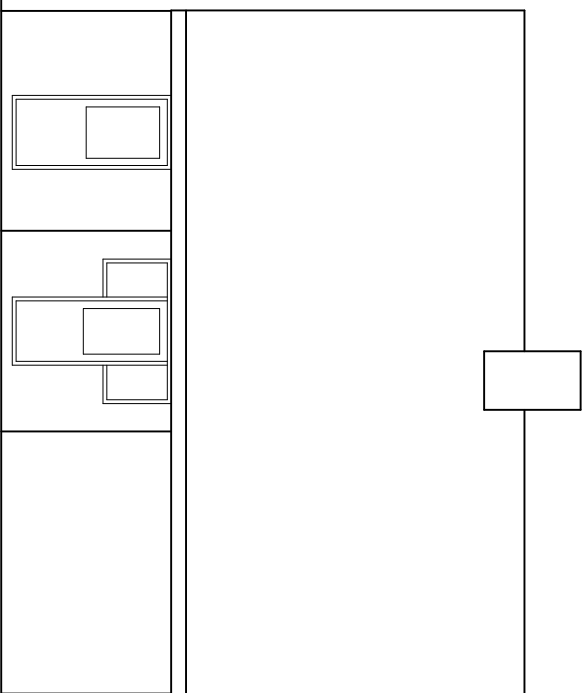


EXISTING SOUTH WEST ELEVATION 1/100

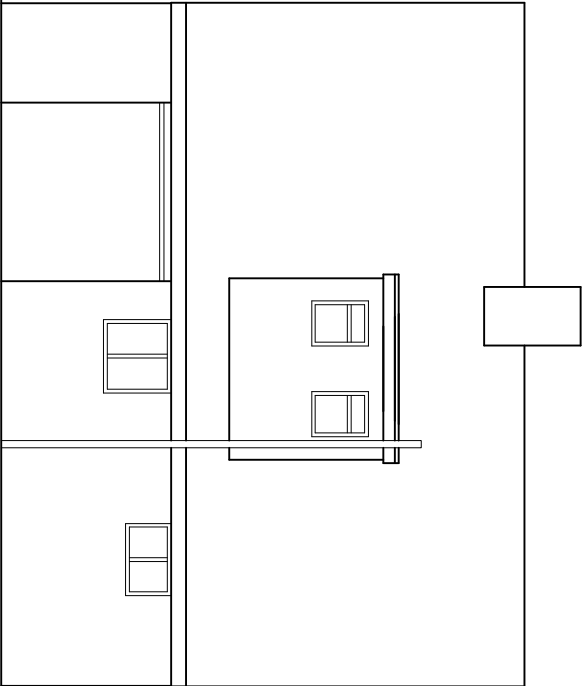


EXISTING ROOF PLAN 1/100

 


PROPOSED NORTH WEST ELEVATION 1/100

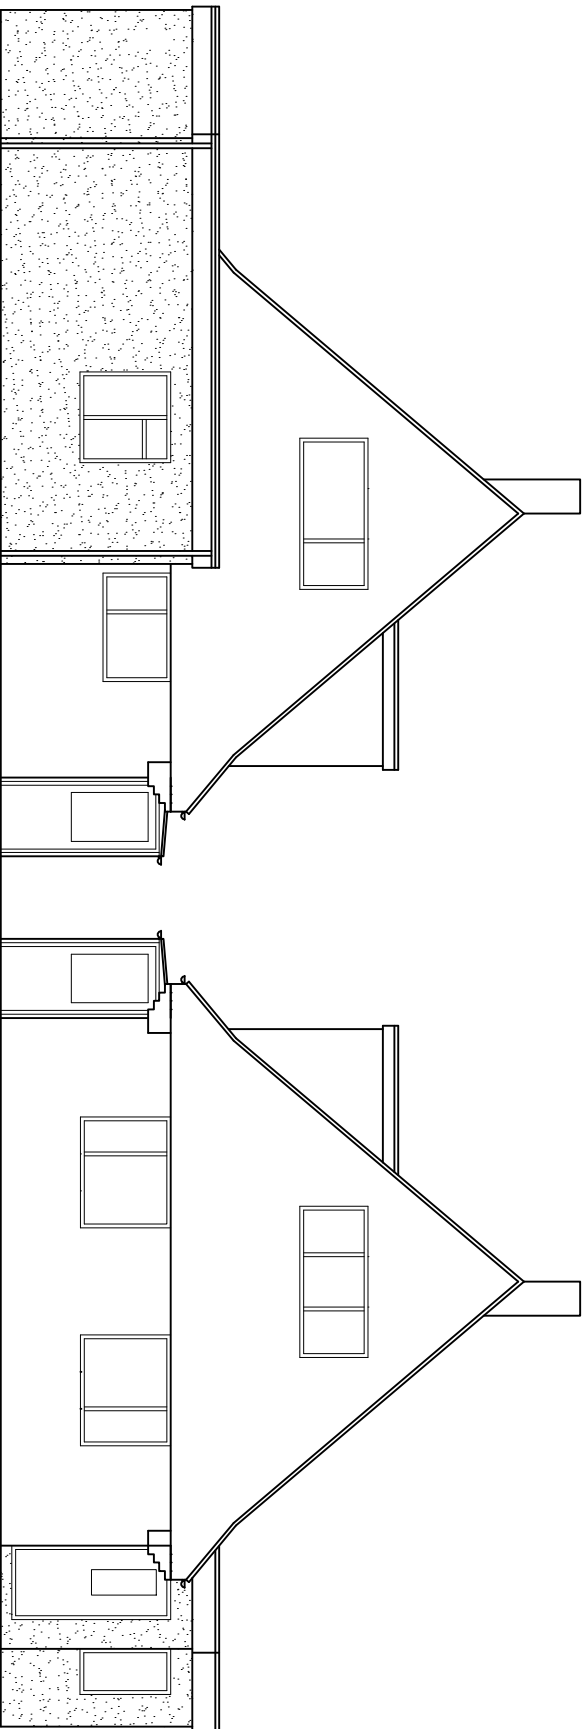


PROPOSED SOUTH EAST ELEVATION 1/100

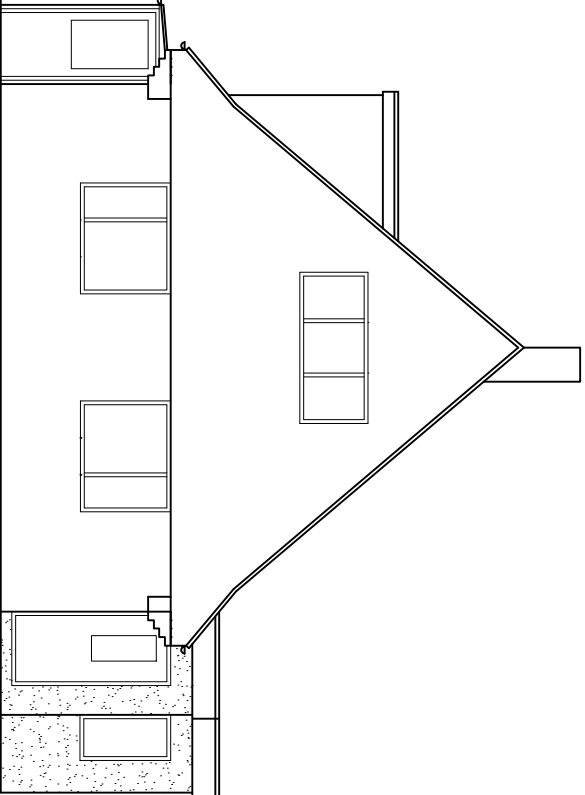


PROPOSED NORTH EAST ELEVATION 1/100

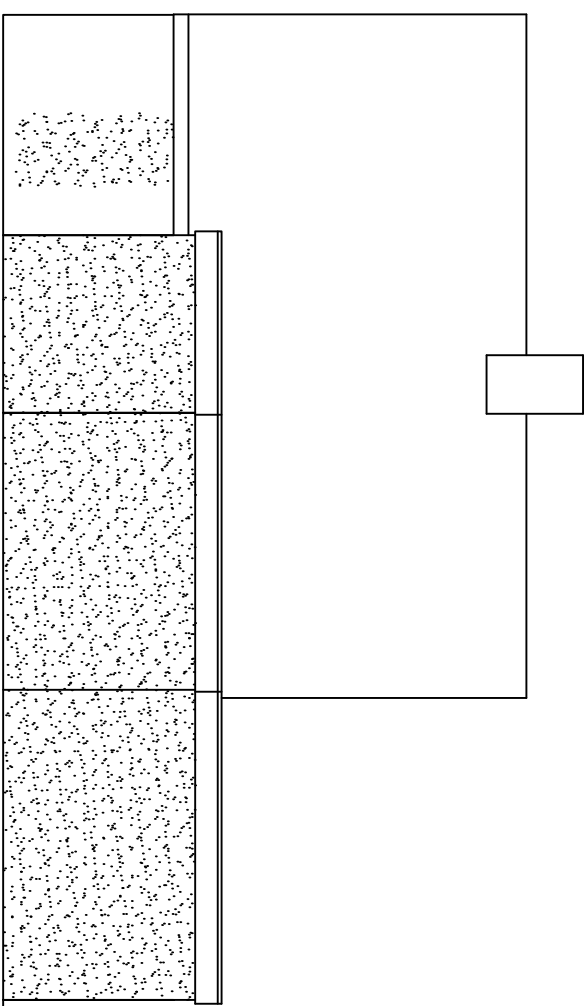

PROPOSED SOUTH WEST ELEVATION 1/100

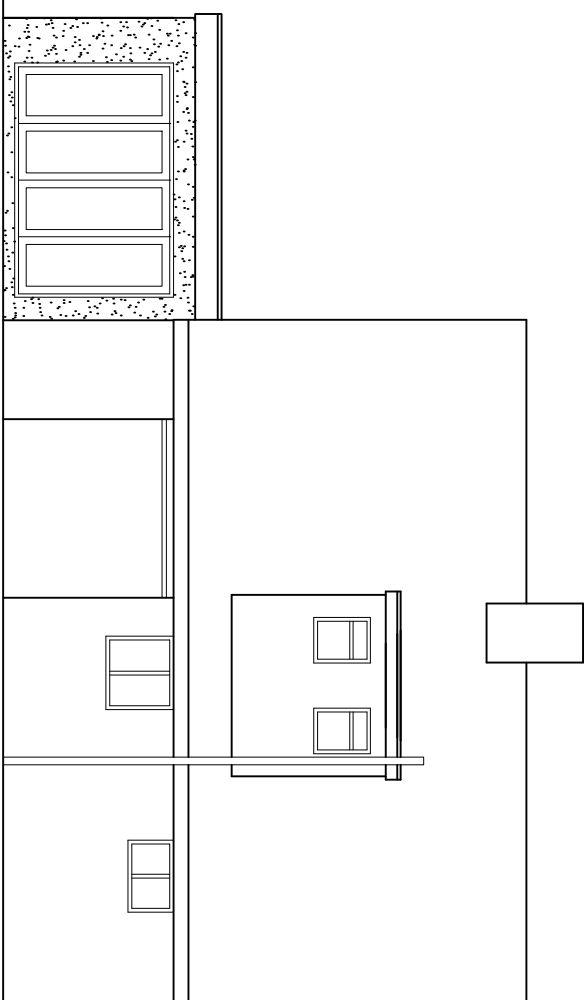

PROPOSED ROOF PLAN 1/100

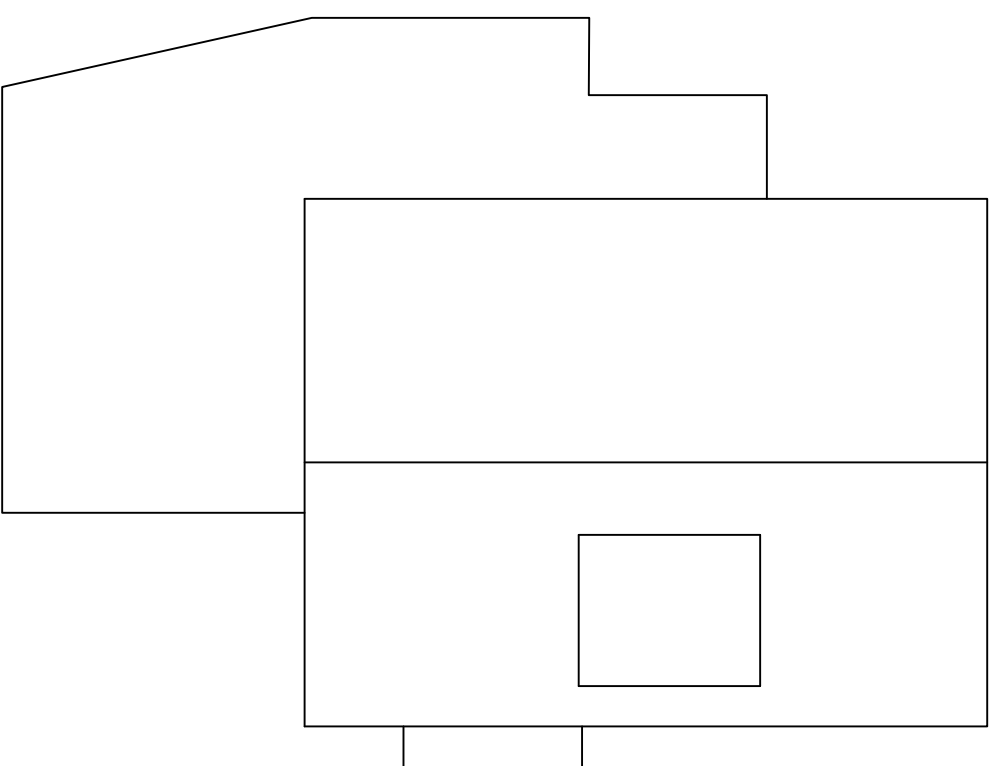

REVISIONS			
Notes			
1. All drawings are completed drawings for the purpose of obtaining planning permission. They are not to be used for construction purposes without the approval of the planning authority.			
2. Drawings shown are not to be used for construction purposes without the approval of the planning authority.			
3. Where applicable, the drawing is to be used in conjunction with the planning permission.			
4. Do not scale from these drawings. Consult the planning permission for the correct dimensions.			
Approved to be used as a reference for the construction of the building.			
© 2015			
- T. Murray			
TIM MURRAY MBE BUILDING CONSULTANT 8 Middleton Court, Shaw Road Middletown, on Sea West Sussex, PO22 8EH Tel: 01243 983676			
PROJECT DETAIL 21, WEST SUSSEX, MIDDLETOWN ON SEA, WEST SUSSEX, PO22 8EH EXTENSION & ALTERATIONS FOR: TIM JOSEPH			
DRAWING BUILDING REGULATIONS DATE: JANUARY 2015 DRAWN: T. Murray DRAWING: 160271		SCALE 1/50 REVISION:	