



14b SEAWAY - Proposed

NOTES:
Dimensions to be checked on site before commencing work. Any discrepancies shall be reported to the architect immediately.
Do not scale from these drawings except for planning purposes.
Use figured dimensions only.
Where applicable this drawing is to be read in conjunction with other consultants' drawings.
All drawings to be read in conjunction with specification and all other drawings including structural engineer and mechanical and electrical drawings / specification

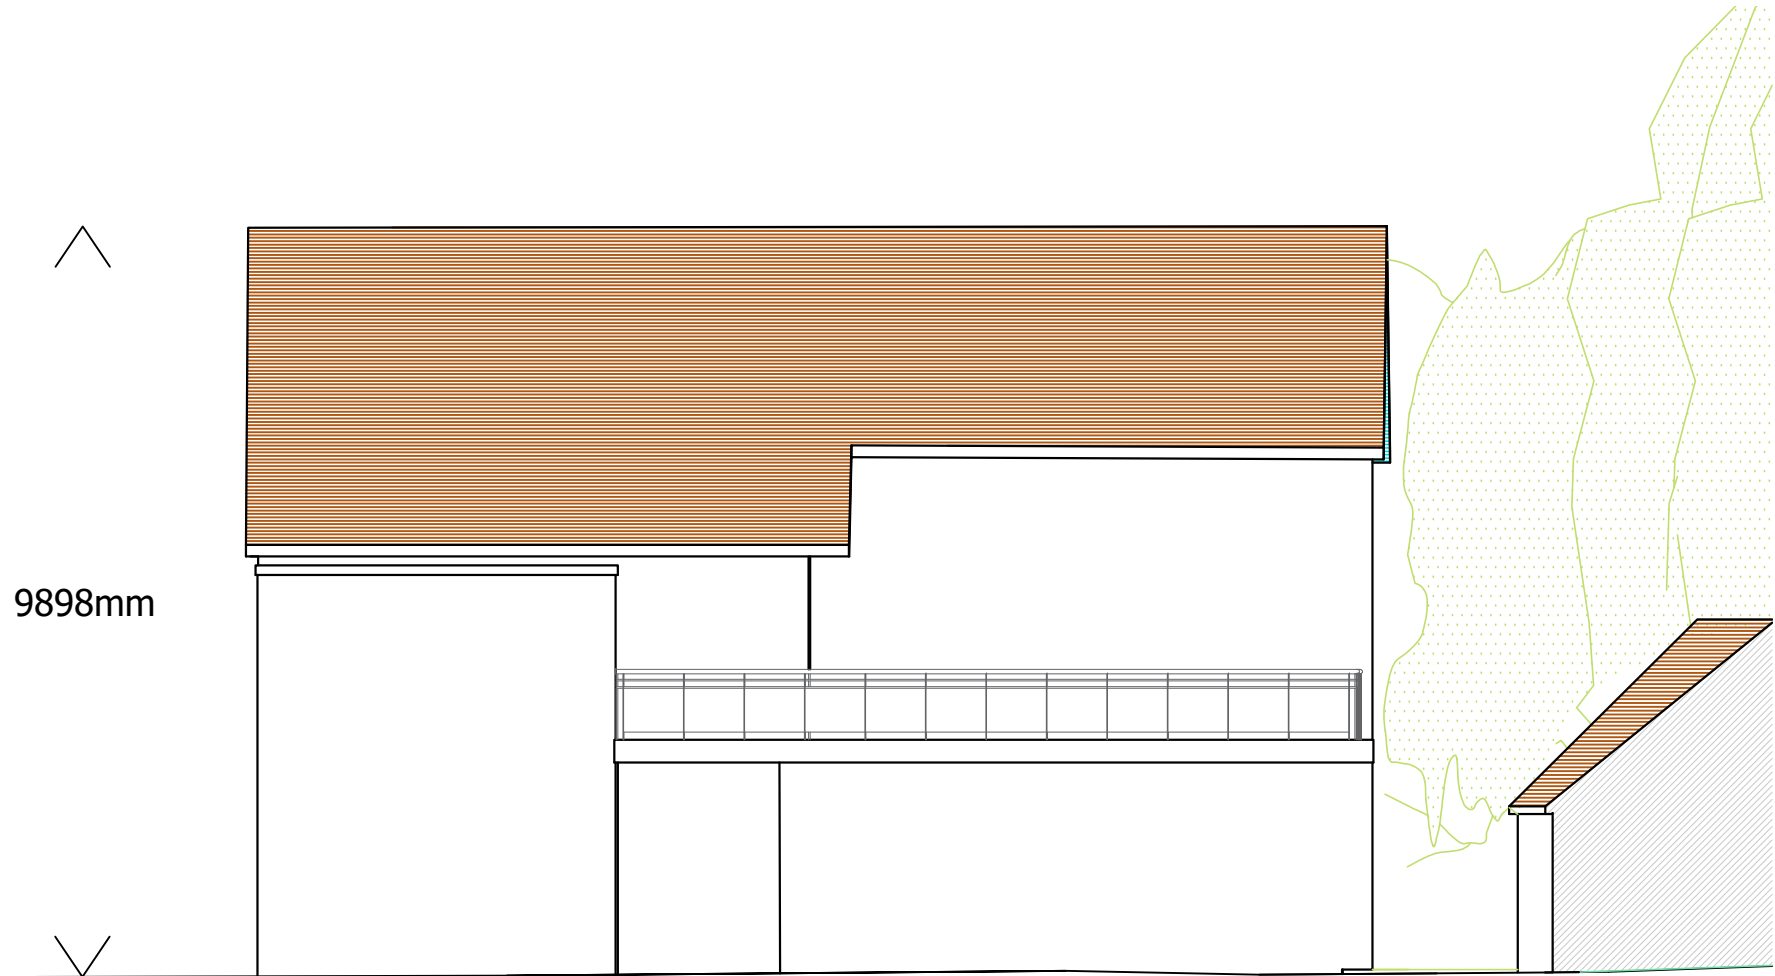

Neighbouring Property Front Elevation
Scale - 1:100

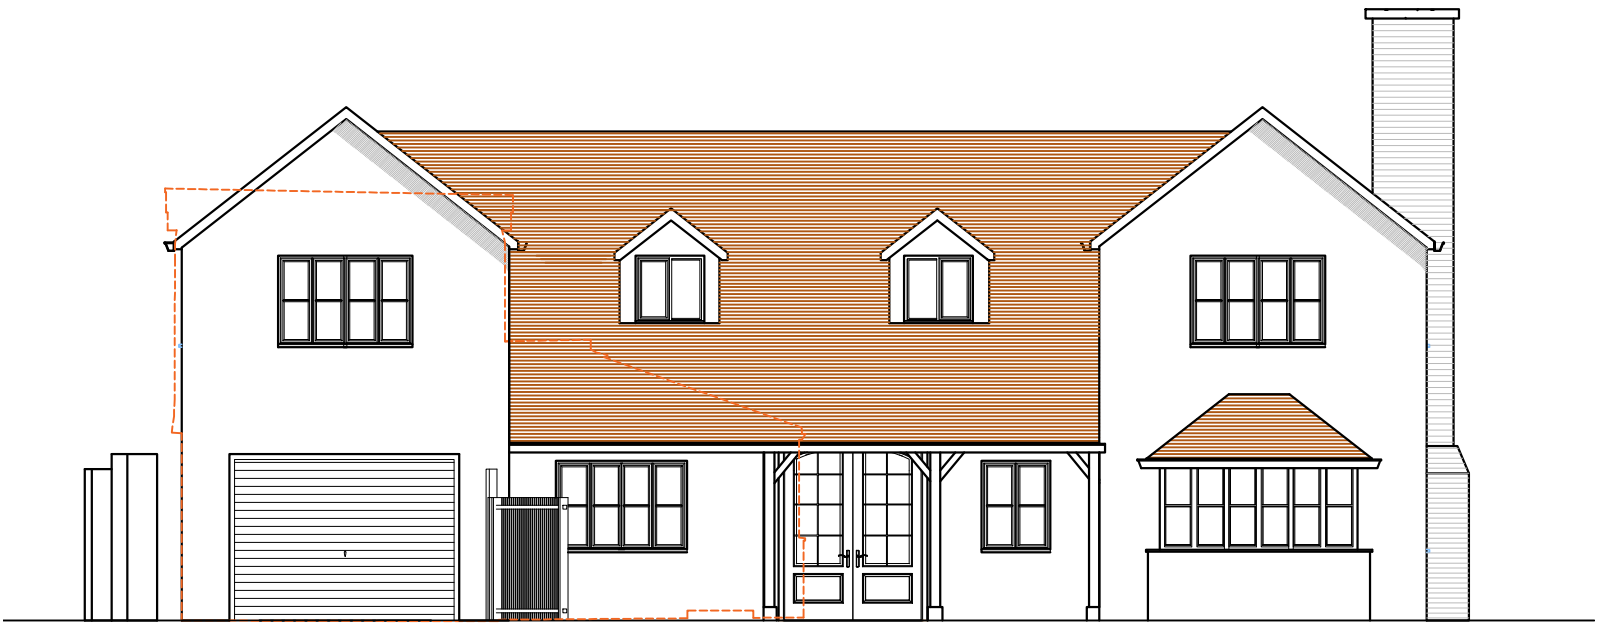

Proposed Front Elevation
Scale - 1:100

REV	DATE	AMENDMENT	DRAWN

hd
architects

Helyer Davies Architects Ltd
1 The Old Flour Mill,
Emsworth, PO10 7BT
01243 370 715
www.hdarchitects.co.uk mail@hdarchitects.co.uk

CLIENT

Mr John Reeves

PROJECT

14B Sea Way
Middleton-on-Sea
Bognor Regis
West Sussex
PO22 7RZ

DRAWING	SCALE
Proposed Elevations	1:100
Proposed Site Sections	1:200

DATE	March 17	DRAWN	AH
DRAWING NUMBER	16012	REVISION	