


Notes:

1. All Copyrights Reserved. The Copyright of this drawing and designs contained therein remain the property of John Letton RIBA and may not be used without express written permission.
2. Scale from this drawing for planning purposes only
3. All dimensions are in millimetres
4. All dimensions are to be checked on site before work proceeds
5. Any discrepancies on this drawing, actual or assumed or as related to specialist or consultants drawings, details, etc. are to be reported immediately upon discovery
6. This is not a working drawing and should not be used as such

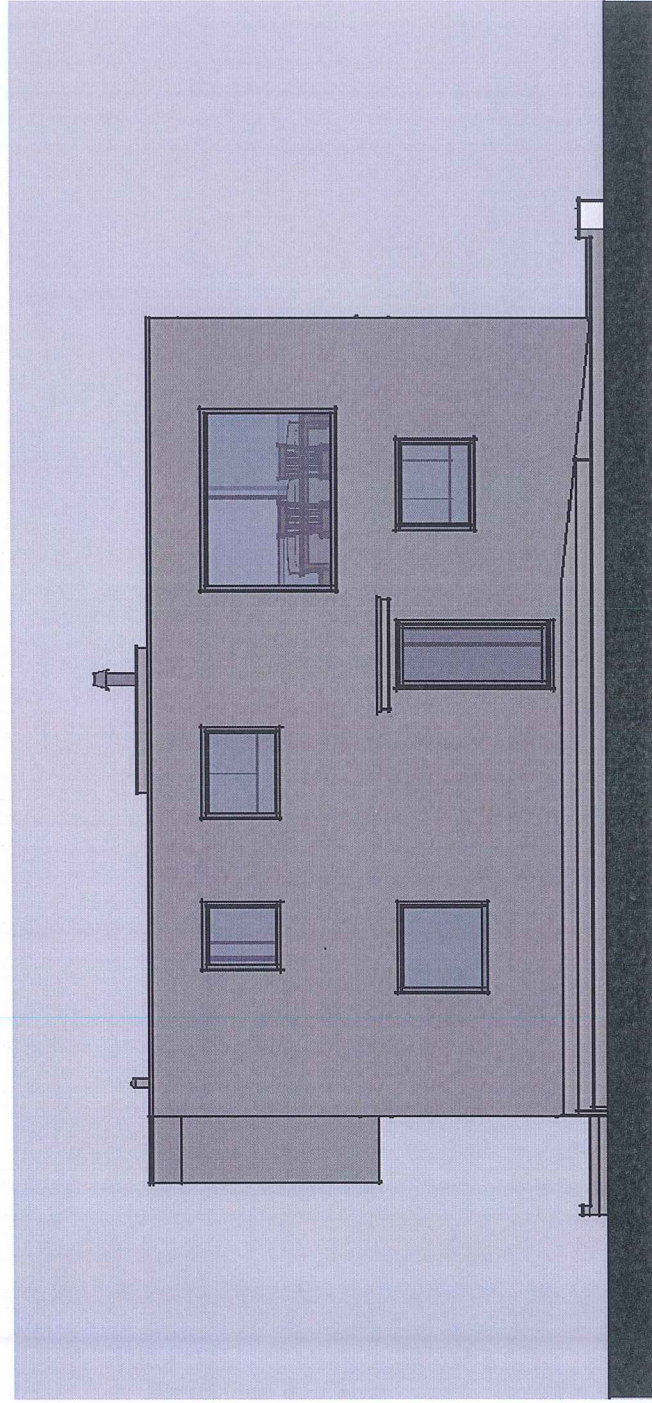

South Elevation



North Elevation

Replacement House
6 Alleyne Way
Elmer Sands
Middleton PO22 6JZ
North & South Elevations

Scale: 1:100 @ A4

Date: 11/03/14

John Letton RIBA

32 North Street Lewes

East Sussex BN7 2PH

01273 478110

www.johnlettonarchitect.com

admin@johnlettonarchitect.com