





Existing Ground Floor Plan 1:100

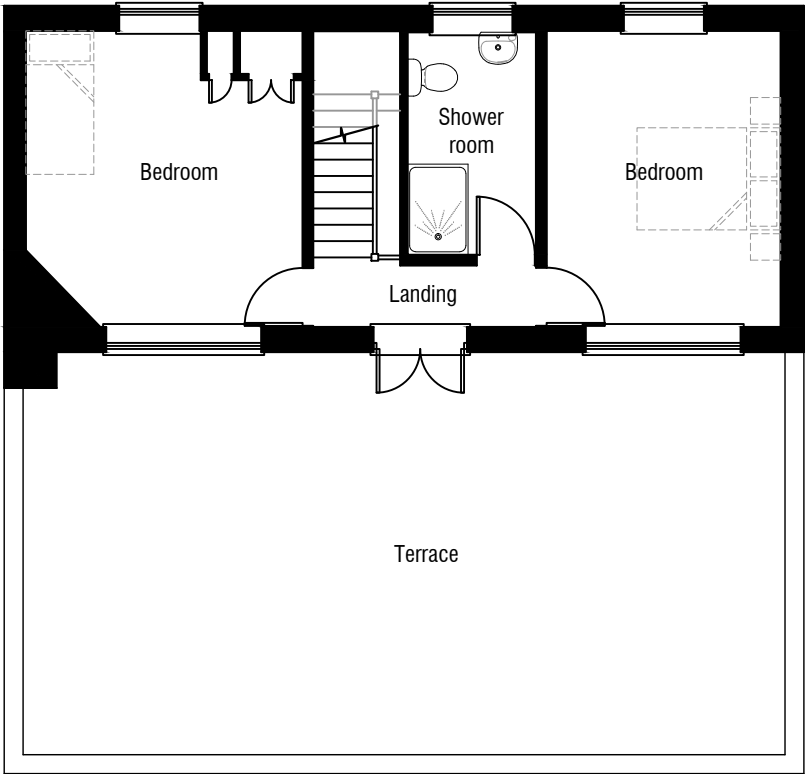

Existing First Floor Plan 1:100

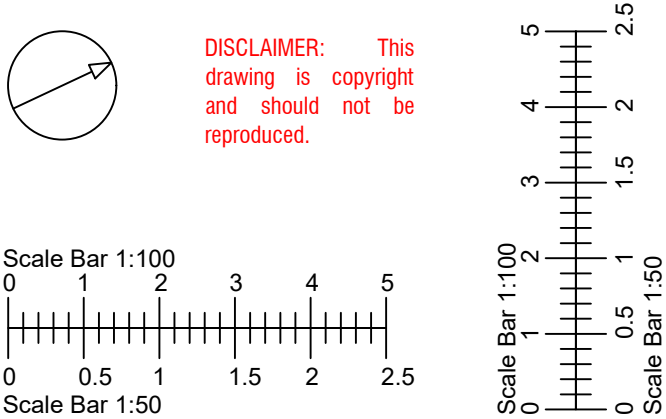

P L A N N I N G

REVISION:
{REV} {BY} {DATE} {DESCRIPTION}

ADDRESS: 36 Southdean Dr, P022 7SX	SCALE: 1:100 @ A3	DATE: 30/06/26
DRAWING: Existing Plans	DRAWING NUMBER:	01
A: 14 Cambridge Court, Cambridge Road, Puckeridge, SG11 1SB		
T: 07944211585		
E: info@wall2wallplanning.co.uk		



WALL²WALL

PLANNING & DESIGN LTD

E: info@wall2wallplanning.co.uk

 [@WALL2WALL_PLANNING_DESIGN](https://www.instagram.com/wall2wall_planning_design)