




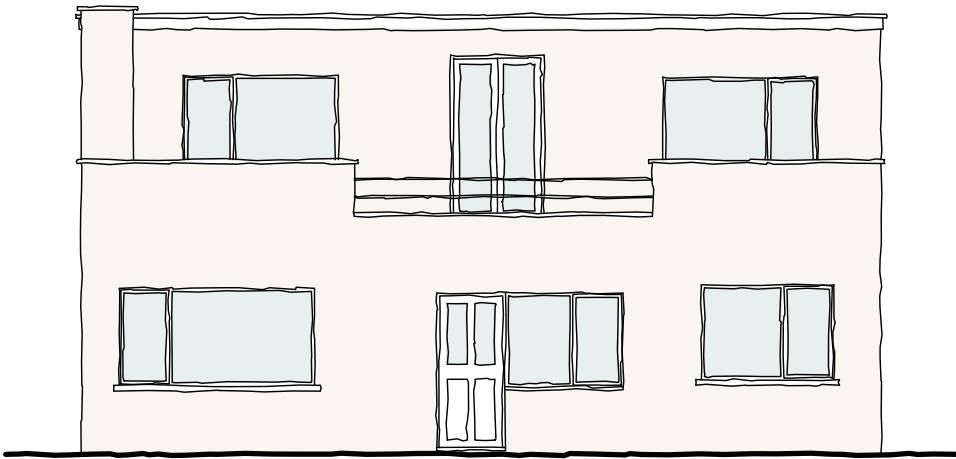


Existing SE Front Elevation 1:100

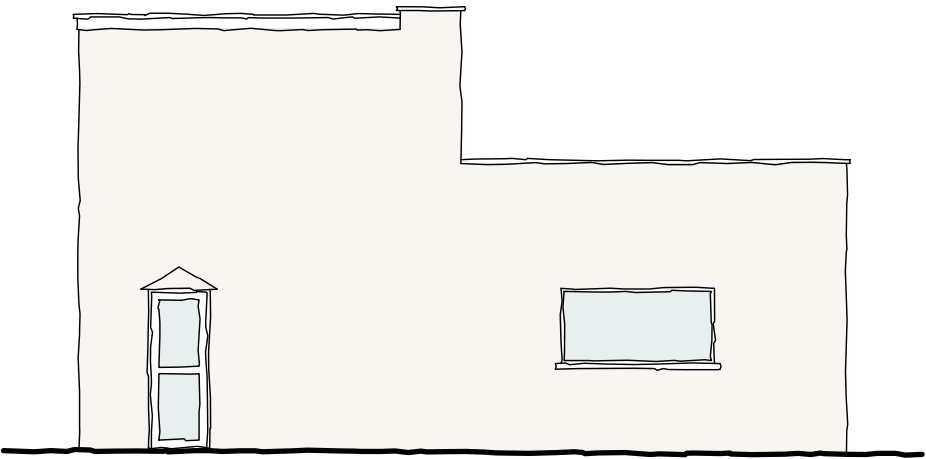

Existing SW Side Elevation 1:100


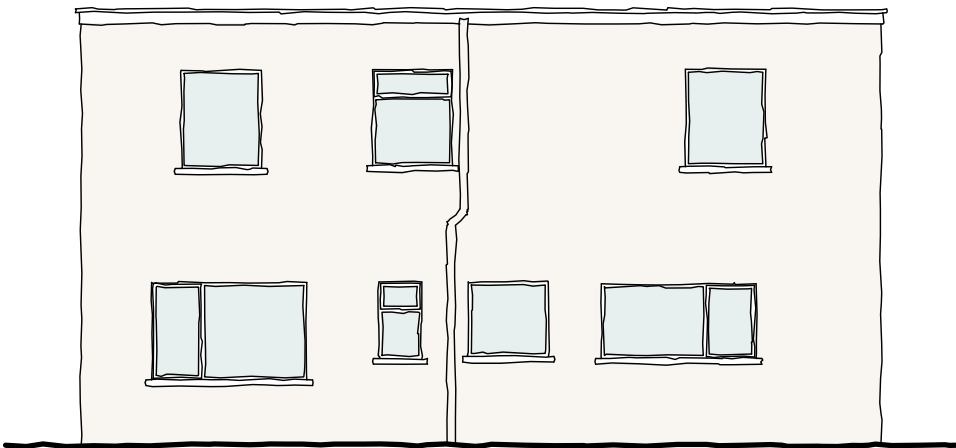


Existing NW Rear Elevation 1:100

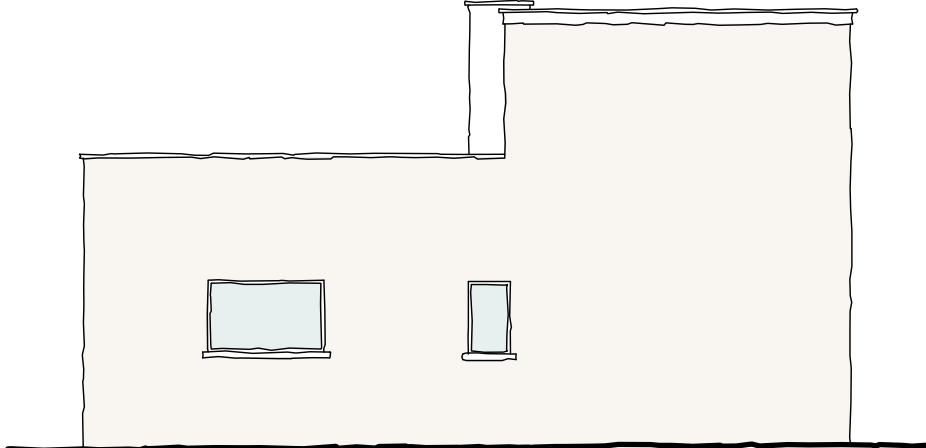

Existing NE Side Elevation 1:100

DISCLAIMER: This drawing is copyright and should not be reproduced.

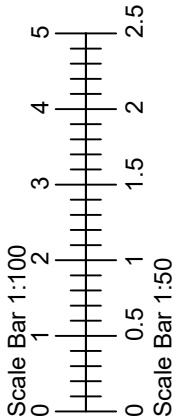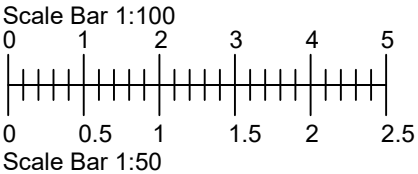

P L A N N I N G

REVISION:

{REV} {BY} {DATE} {DESCRIPTION}

ADDRESS: 36 Southdean Dr, PO22 7SX	SCALE: 1:100 @ A3	DATE: 30/06/26
DRAWING: Existing Elevations	DRAWING NUMBER:	02
A: 14 Cambridge Court, Cambridge Road, Puckeridge, SG11 1SB		
T: 07944211585		
E: info@wall2wallplanning.co.uk		



WALL²WALL

PLANNING & DESIGN LTD

E: INFO@WALL2WALLPLANNING.CO.UK

@WALL2WALL_PLANNING_DESIGN