



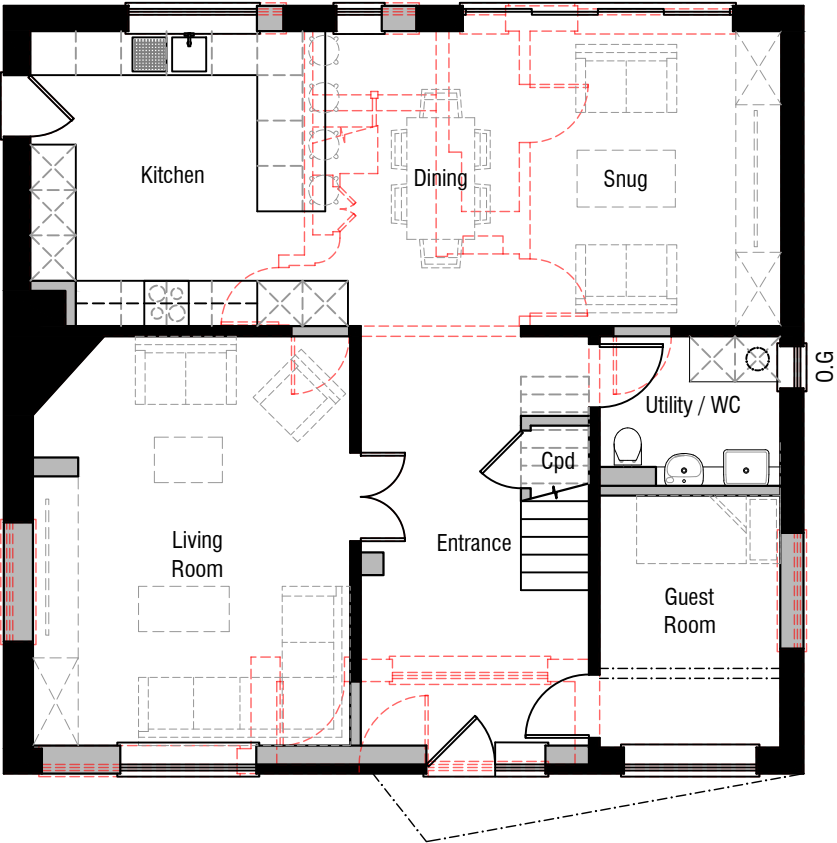

Proposed Ground Floor Plan 1:100

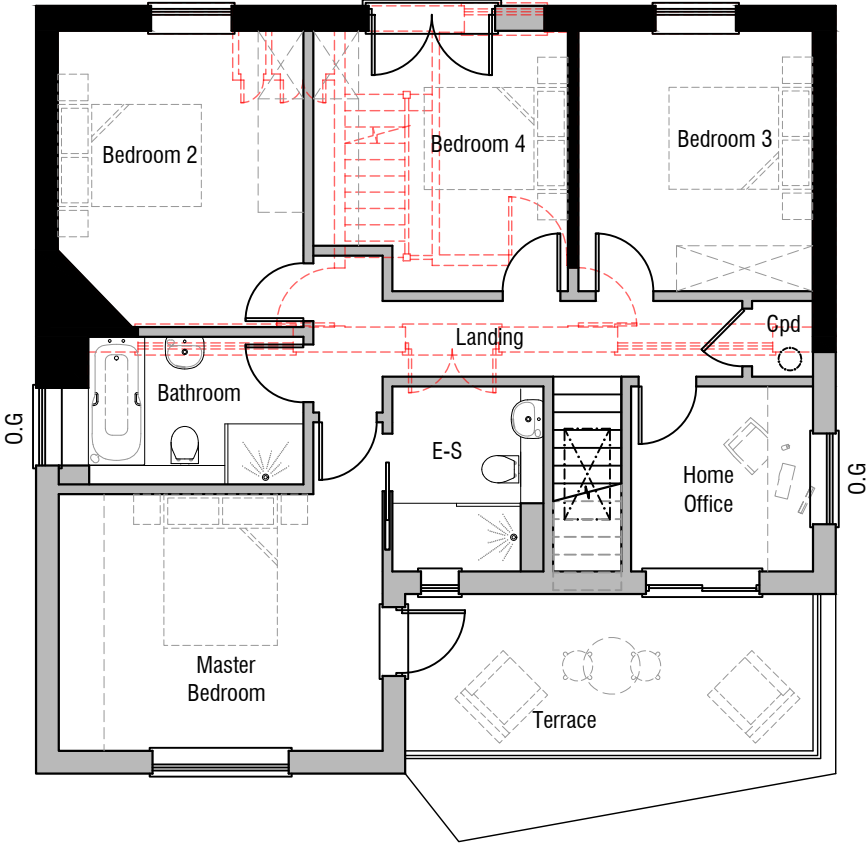

Proposed First Floor Plan 1:100

KEY:

Existing construction shown thus

Demolitions shown thus

New construction shown thus

O.G.

Obscure glazed window

DISCLAIMER: This drawing is copyright and should not be reproduced.

Scale Bar 1:100

0 0.5 1 1.5 2 2.5

Scale Bar 1:50

0 1 2 3 4 5

Scale Bar 1:100

0 0.5 1 1.5 2 2.5

Scale Bar 1:50

0 1 2 3 4 5

P L A N N I N G

REVISION:

{REV}	{BY}	{DATE}	{DESCRIPTION}
-------	------	--------	---------------

ADDRESS: 36 Southdean Dr, P022 7SX	SCALE: 1:100 @ A3	DATE: 30/06/26
DRAWING: Proposed Plans	DRAWING NUMBER:	03
A: 14 Cambridge Court, Cambridge Road, Puckeridge, SG11 1SB	T: 07944211585	E: info@wall2wallplanning.co.uk



WALL²WALL

PLANNING & DESIGN LTD

E: INFO@WALL2WALLPLANNING.CO.UK

IG @WALL2WALL_PLANNING_DESIGN