




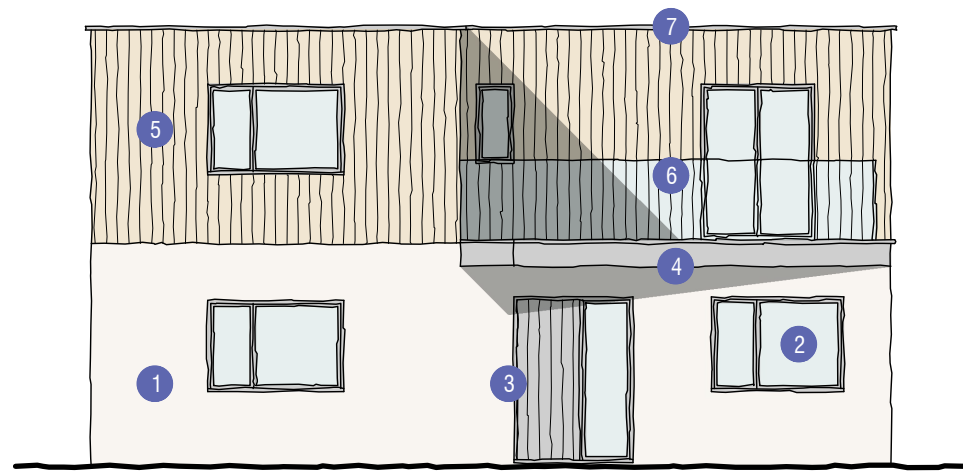


Proposed SE Front Elevation 1:100

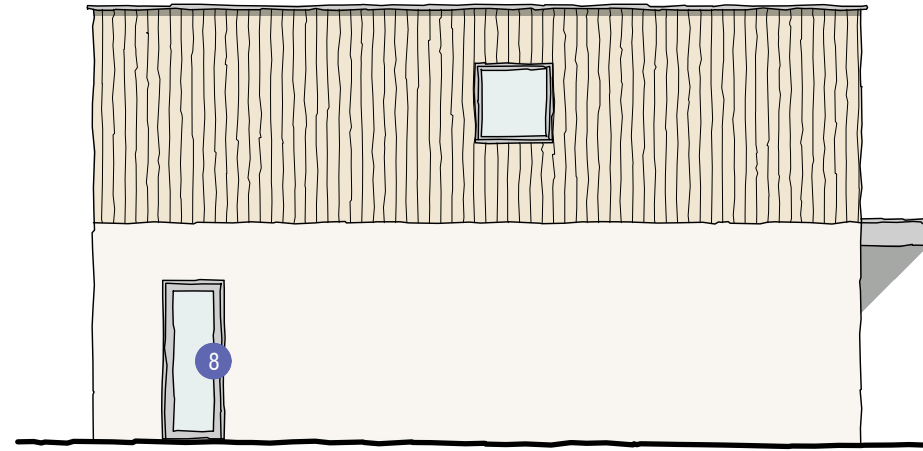

Proposed SW Side Elevation 1:100

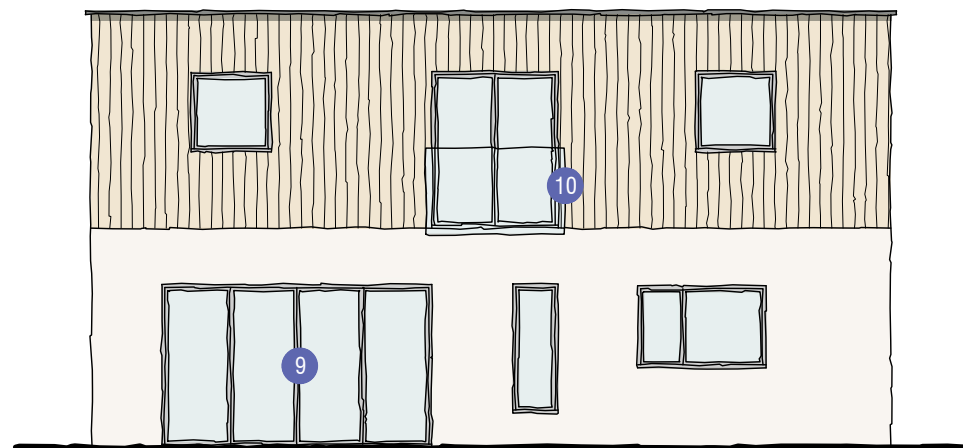

Proposed NW Rear Elevation 1:100

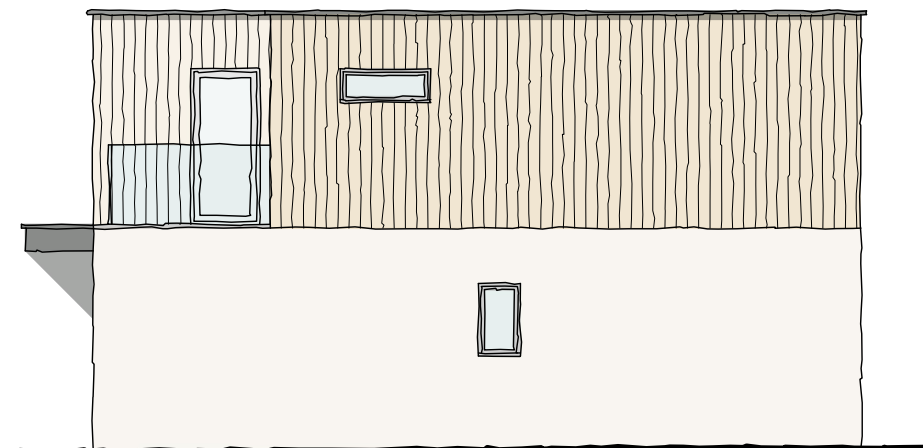



Proposed NE Side Elevation 1:100

Elevation References

1. Smooth render finish to match existing - All render to be (re)ainted white
2. Existing windows to be replaced with aluminium frame flush casements in anthracite grey RAL 7016 - New windows to match
3. Proposed composite vertically boarded entrance door in grey
4. Proposed splayed aluminium porch canopy & coping in anthracite grey RAL 7016
5. Natural finish vertical timber cladding
6. Proposed Glass balustrade to terrace
7. Existing fascia to be removed and coping replaced with with aluminium copings to match above - new parapets to match
8. Aluminium frame glazed entrance door in anthracite grey RAL 7016
9. Aluminium frame sliding doors in anthracite grey RAL 7016
10. Glazed Juliet balcony

DISCLAIMER: This drawing is copyright and should not be reproduced.

Scale Bar 1:100

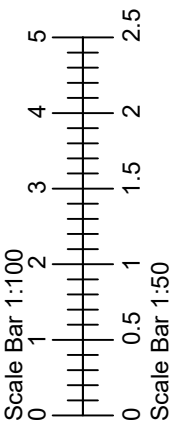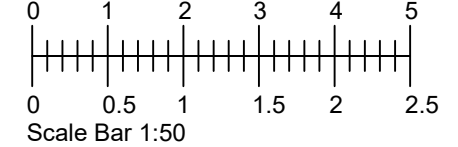

P L A N N I N G

REVISION:

{REV} {BY} {DATE} {DESCRIPTION}

ADDRESS: 36 Southdean Dr, PO22 7SX	SCALE: 1:100 @ A3	DATE: 30/06/26
DRAWING: Proposed Elevations	DRAWING NUMBER:	04
A: 14 Cambridge Court, Cambridge Road, Puckeridge, SG11 1SB		
T: 07944211585		
E: info@wall2wallplanning.co.uk		



WALL²WALL

PLANNING & DESIGN LTD

E: INFO@WALL2WALLPLANNING.CO.UK

@WALL2WALL_PLANNING_DESIGN