



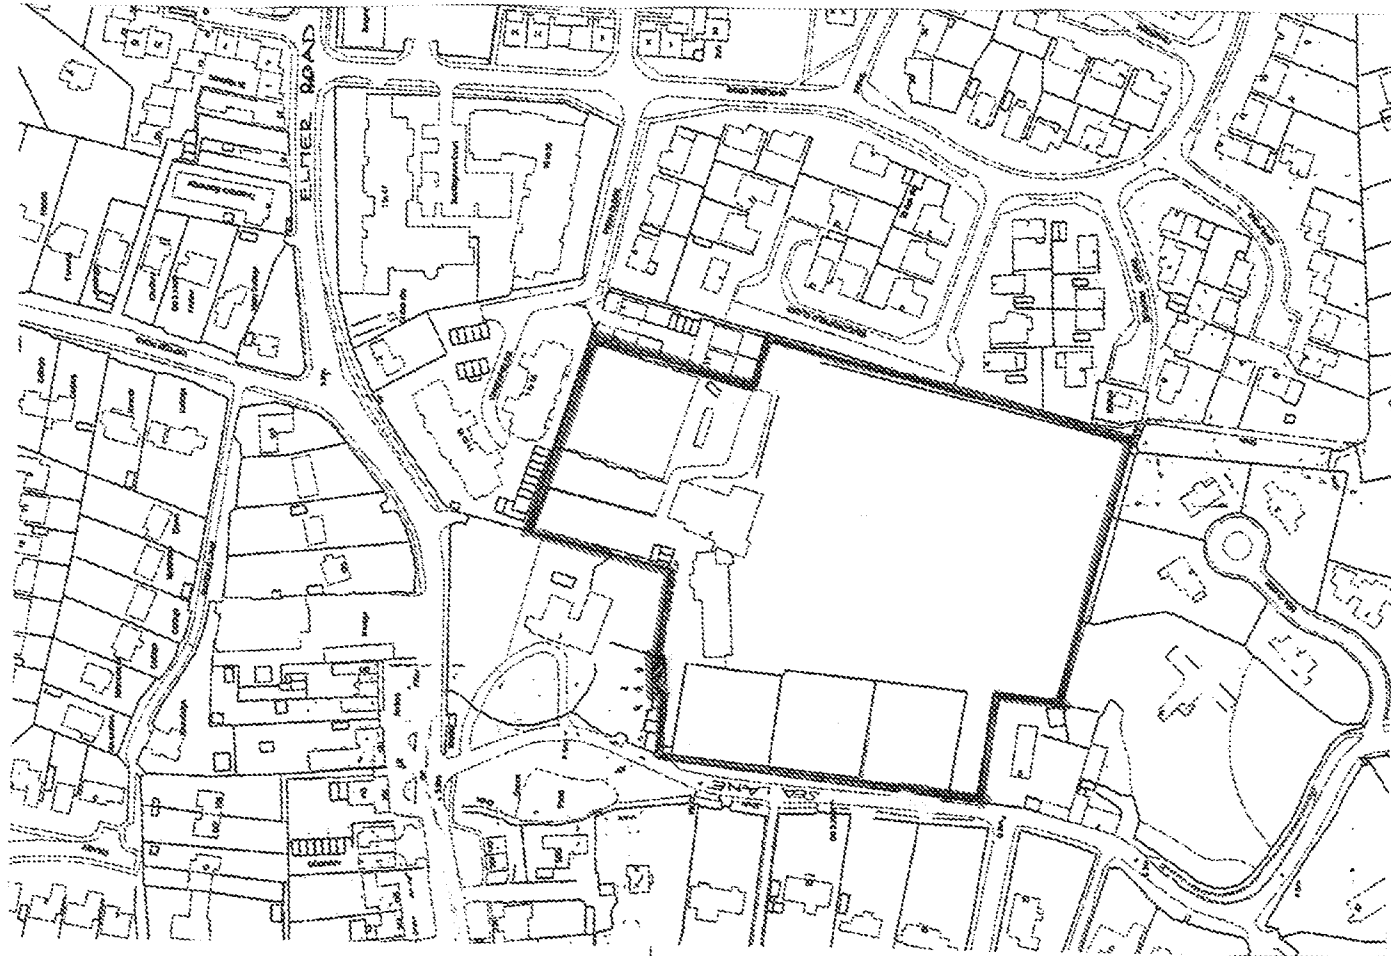

LOCATION PLAN 1:2500

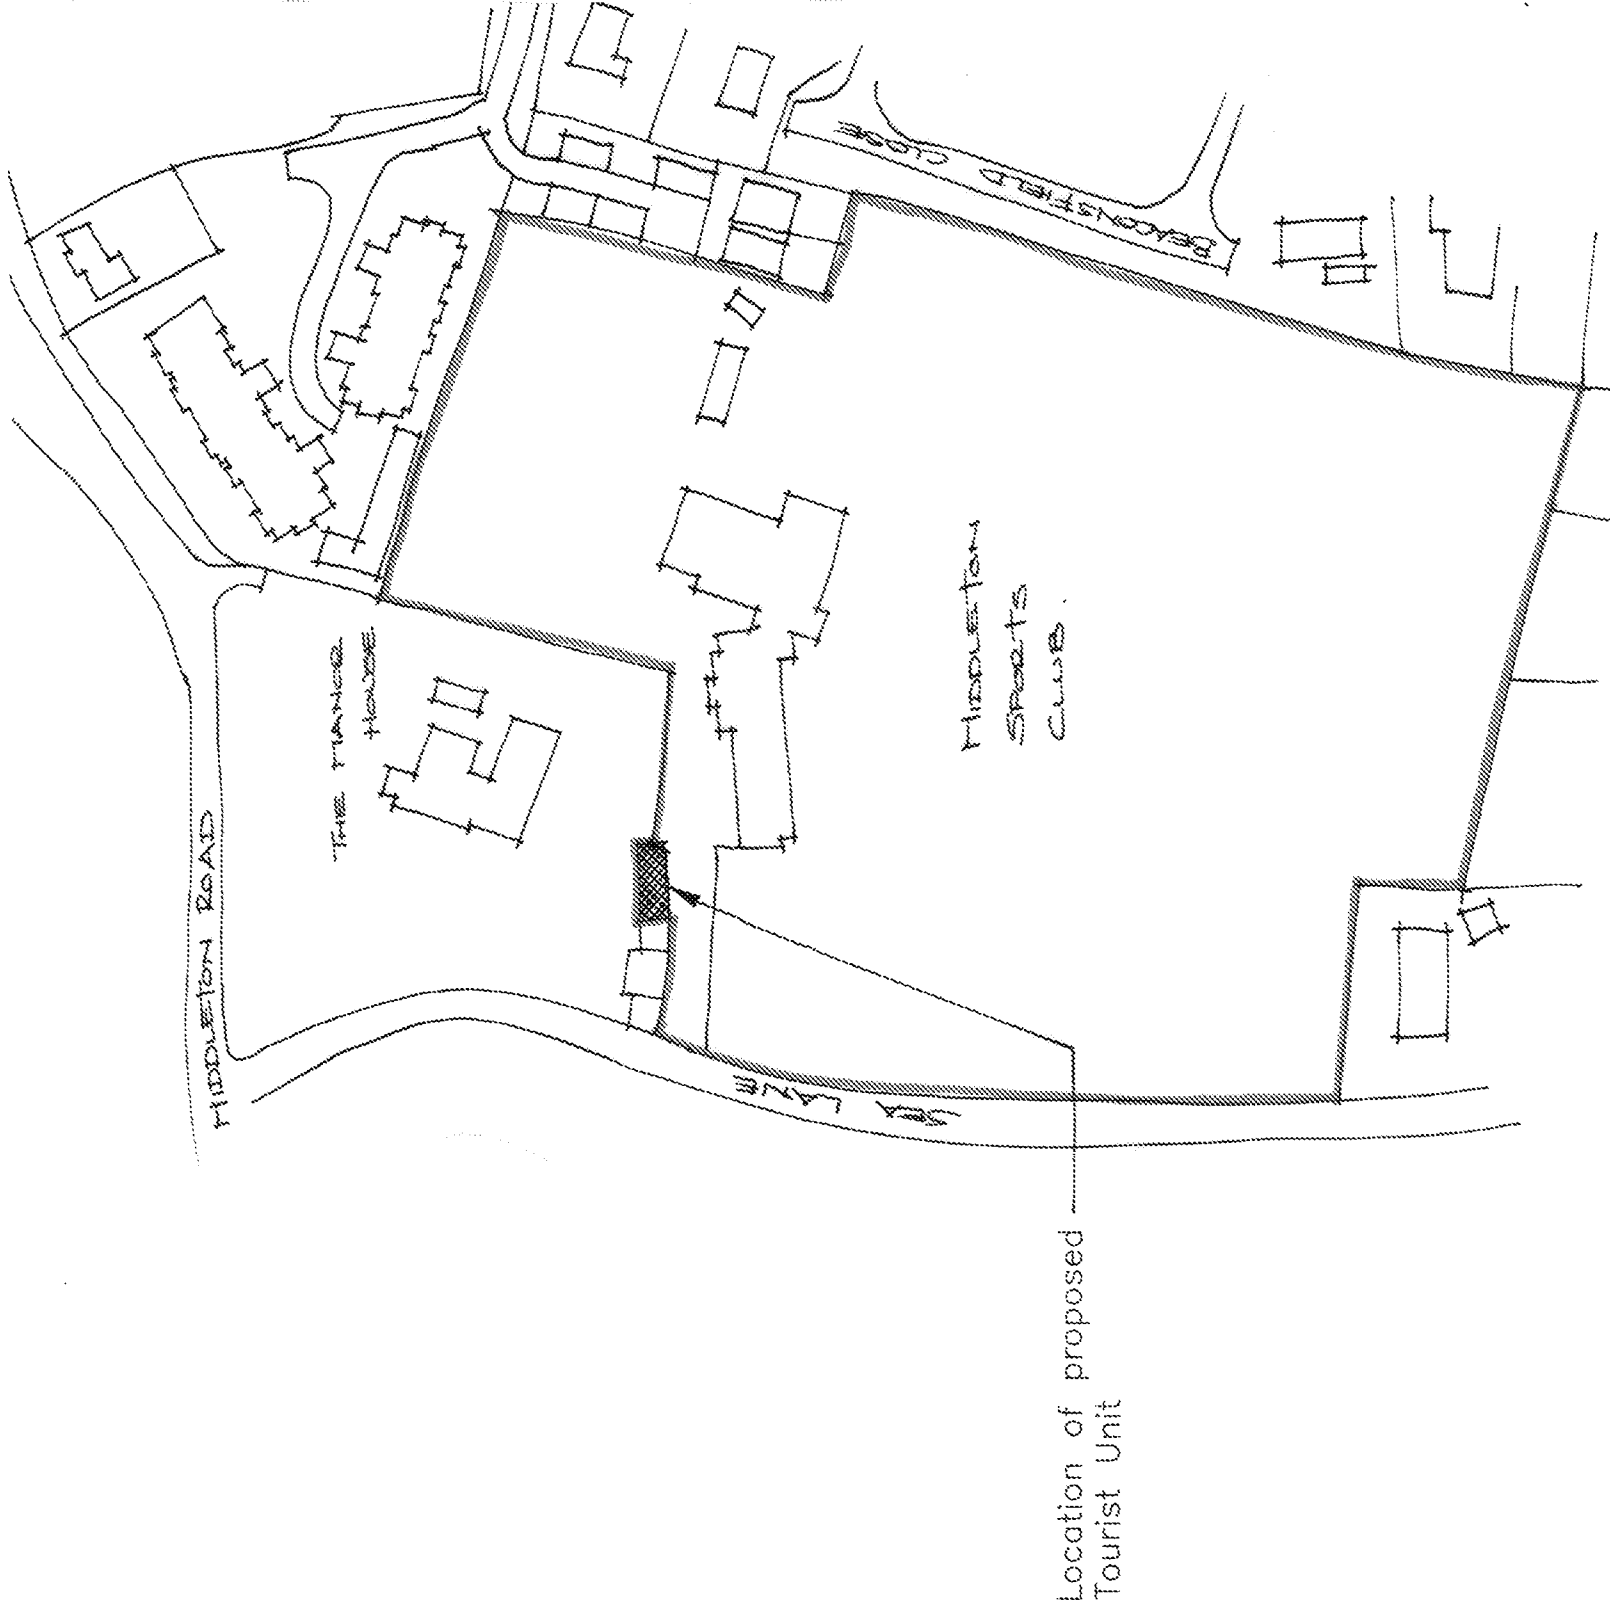

SITE PLAN 1:1250

Amdesign

ARCHITECTURE DESIGN DEVELOPMENT
Leeza Aidis-Hobbs ARB RIBA SPAB

Mob: 07756 329400
e-mail: leeza@amdesignltd.co.uk

PROJECT

**TOURIST UNIT
MIDDLETON SPORTS
CLUB
PO22 7RH**

PROJECT STAGE

PLANNING

DRAWING

**LOCATION PLAN
SITE PLAN**

REVISION

DRAWING NO
49/01

SCALE
DATE

MAY 2012

DRAWN
CHECKED
LA

LETTER

REVISION

DATE

This scheme is subject to town planning and all other necessary consents. All dimensions and levels to be checked on site. This drawing is to be read in conjunction with other relevant drawings and documents. Report all discrepancies to the Architect before work commences. AM Design is the trading name of AM Design Ltd © AM Design Ltd. All rights reserved.