


SCALE BAR ~ 1:50



GROUND FLOOR PLAN ~ AS PROPOSED

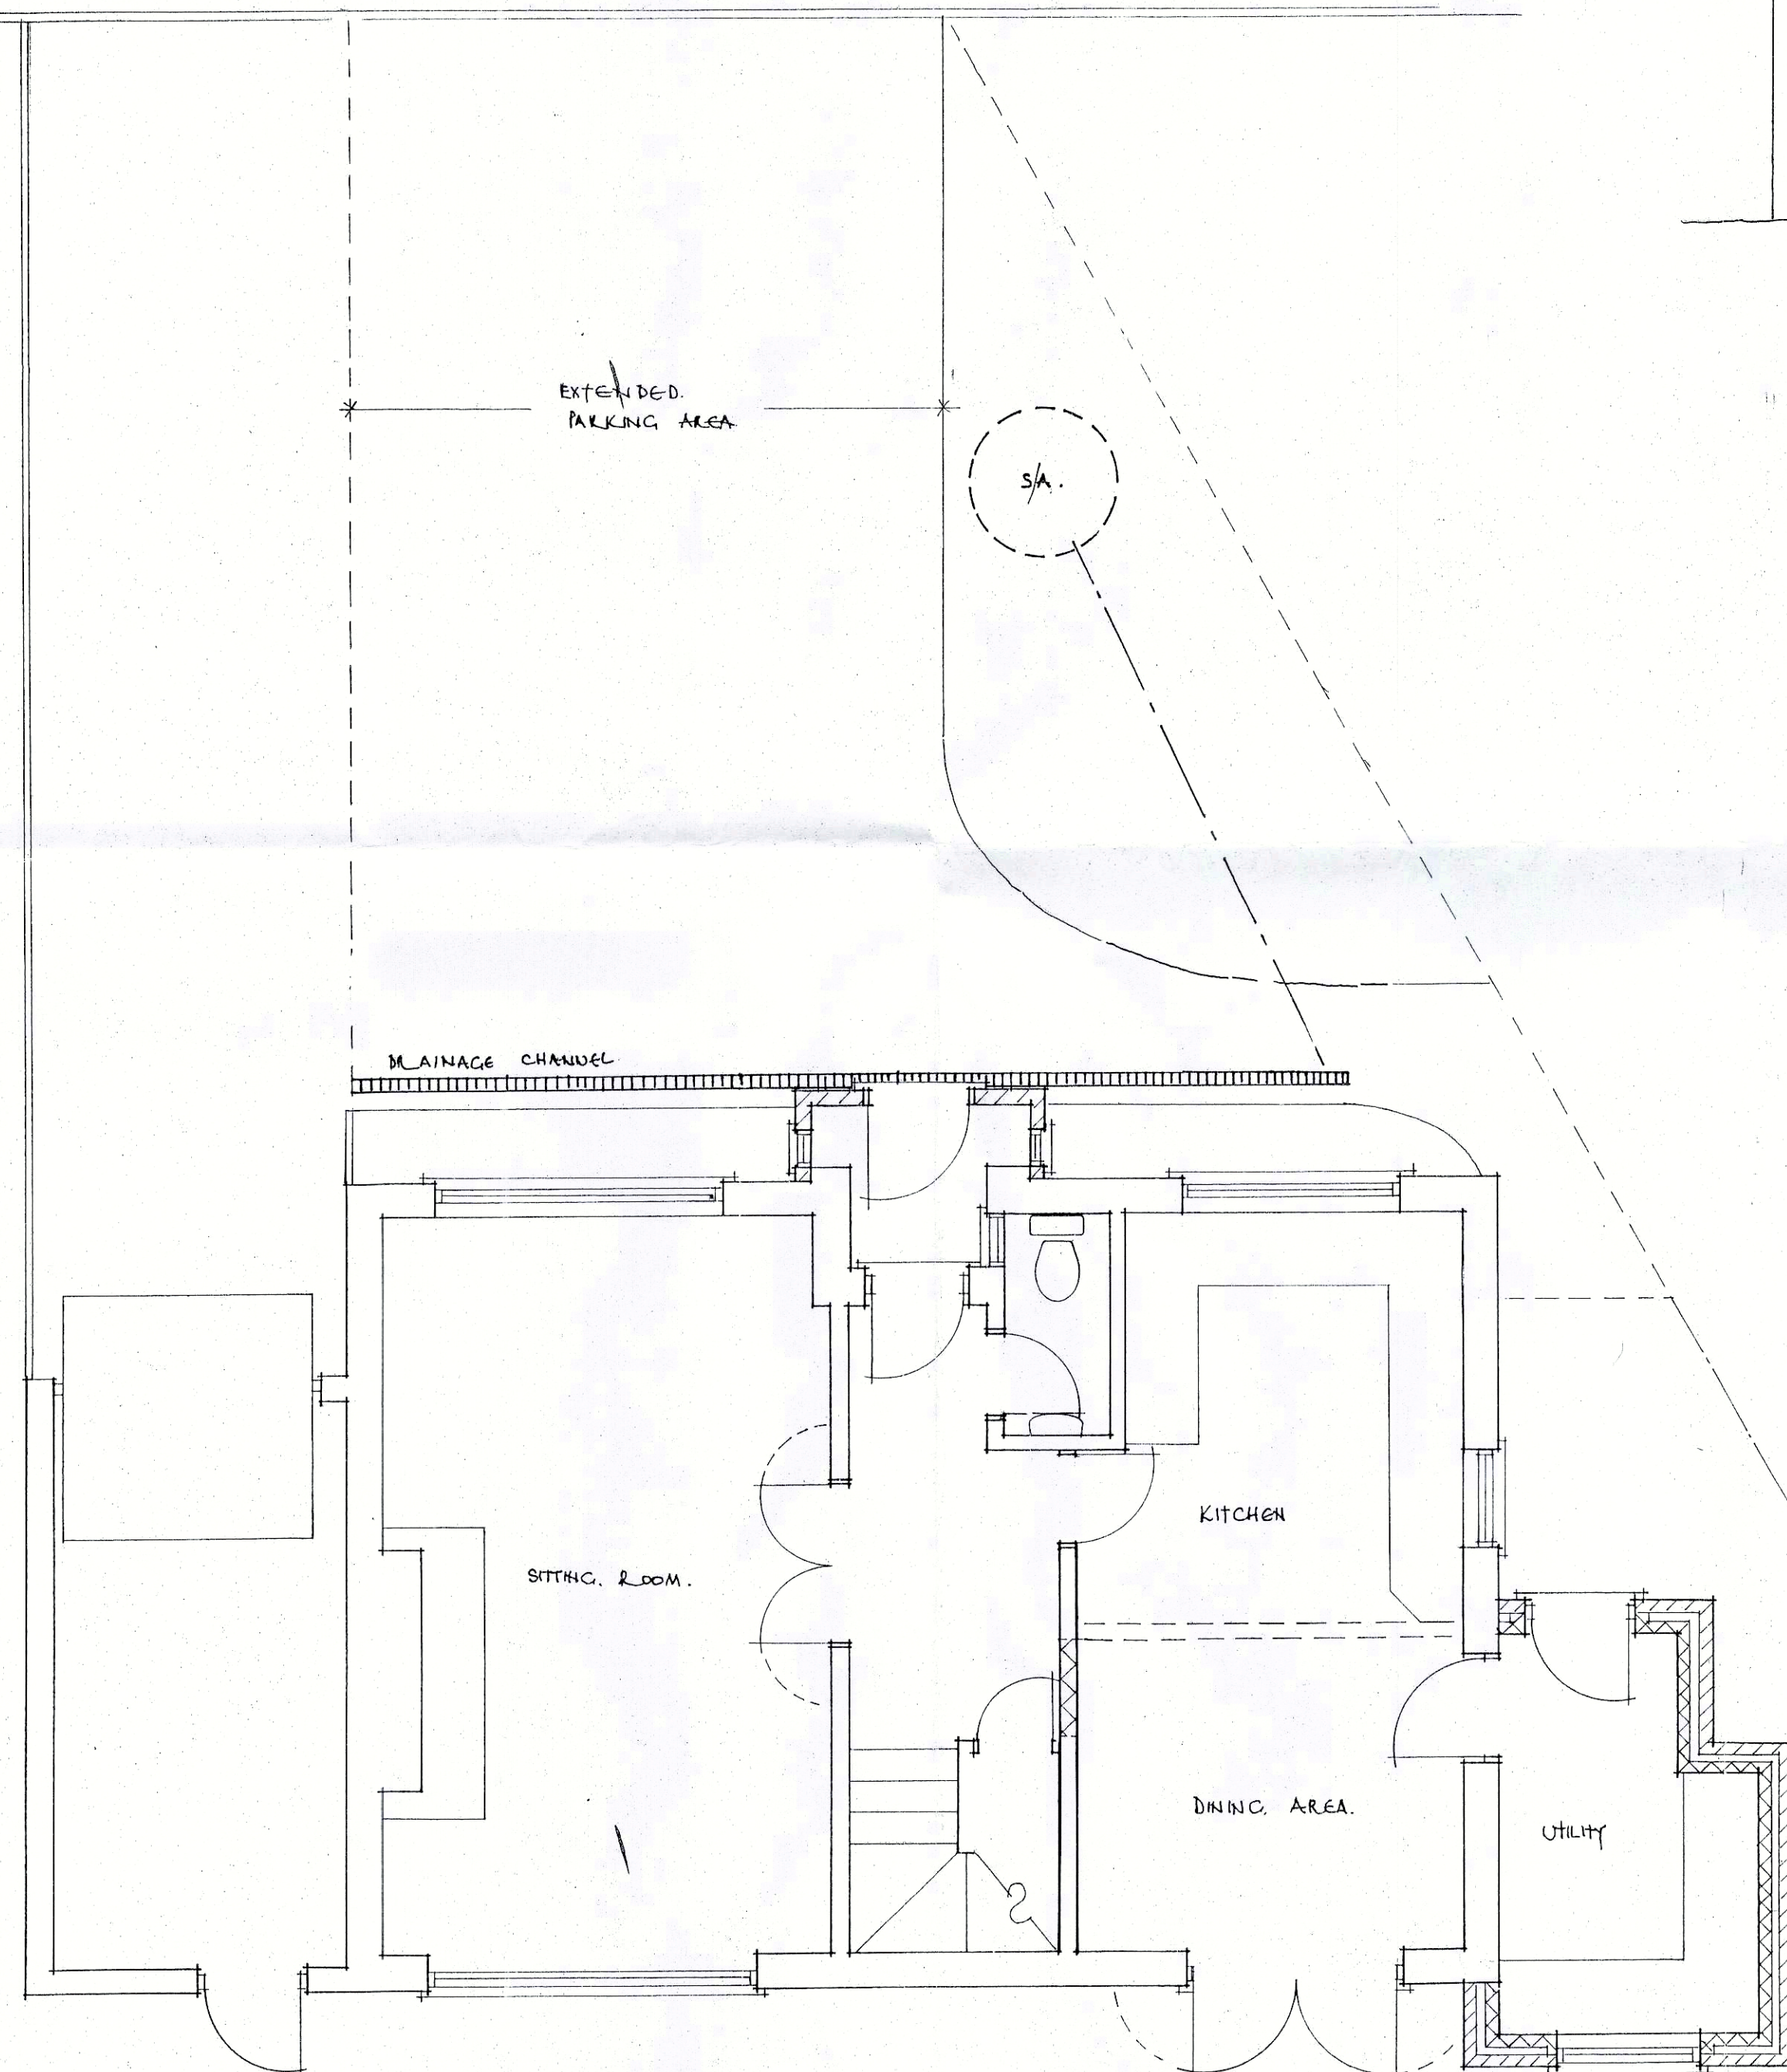

REAR ELEVATION ~ AS PROPOSED



FRONT ELEVATION ~ AS PROPOSED

No.7 HADLEY CLOSE, MIDDLETOWN-ON-SEA, NR. BORMLEY REGIS.

MR & MRS. D. PRIOR.

SCALE 1:50

FEBRUARY 2016

No. 93/16/05 X

Clive fish ~ BUILDING & DESIGN CONSULTANT

'CENARTH' 17 TIMBUS CLOSE, BEAUMONT PARK

LITTLEHAMPTON, WEST SUSSEX BN17 6RX

TEL:- (01903) 732942.

Rev. X ~ DRAINAGE TO EXTENDED DRIVE SHOWN.

MAY 2019.