


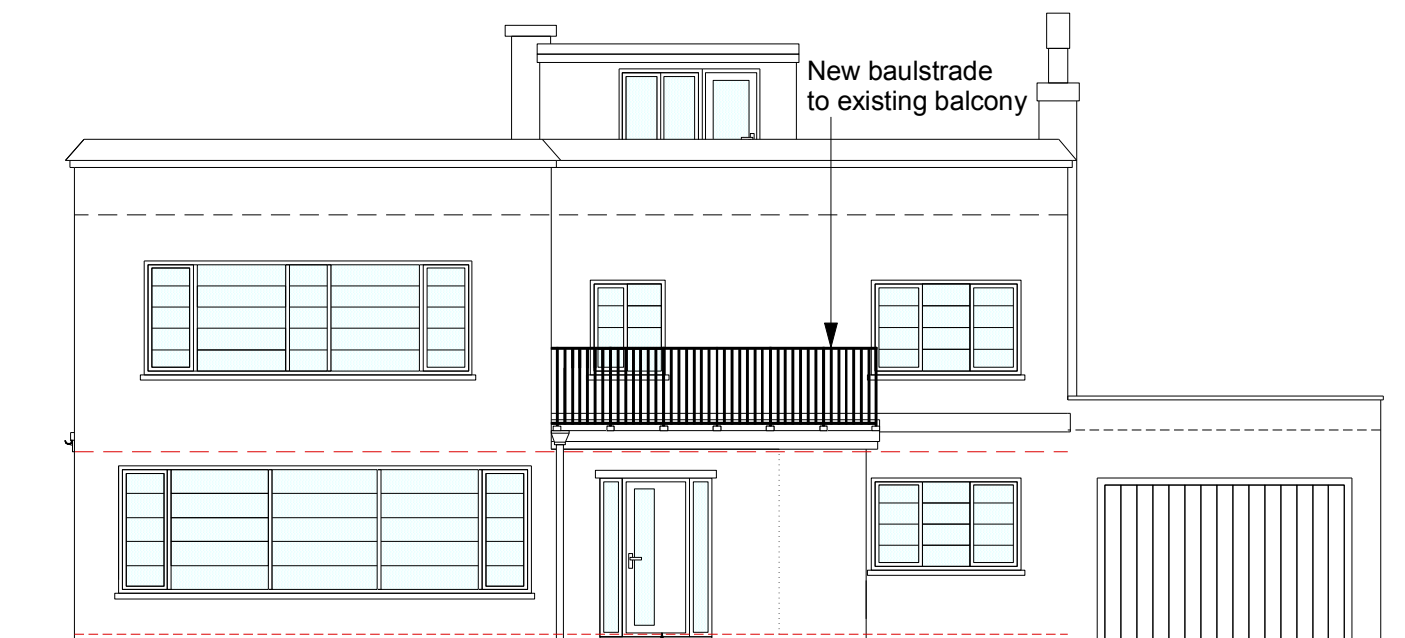

Front Elevation Proposed (South)
Scale 1:100

New composite
front door

New baulstrade
to existing balcony




Side Elevation Proposed (East)
Scale 1:100

New GRP
flat roof

Painted
rendered
elevation
to match

New bi-fold door
arrangement in black
Aluminium.

KEY:	
Floor & ceiling levels:-	
---	Main house ground floor ceiling
---	New extension ceiling
---	Main house ground floor
---	New extension ground floor

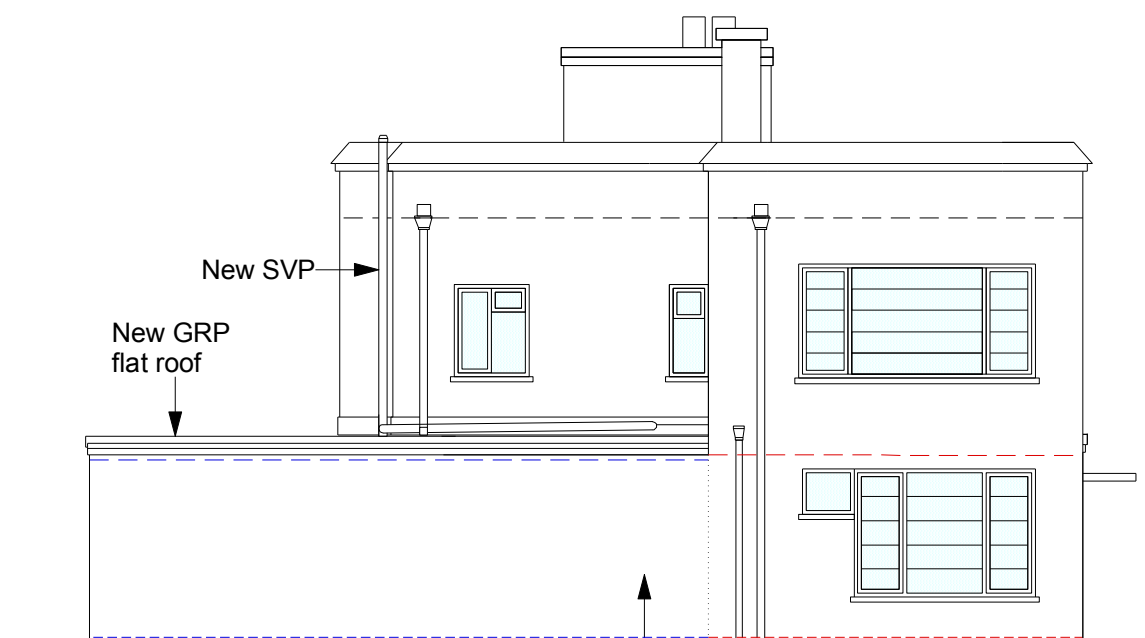

Side Elevation Proposed (West)
Scale 1:100

Painted rendered
elevation to match

New SVP

New GRP
flat roof



Rear Elevation Proposed (North)
Scale 1:100

Existing window
blocked up and
rendered to match


New windows in
black Aluminium

New GRP
flat roof

Painted
rendered
elevation
to match

New SVP

Scale bar 1:100

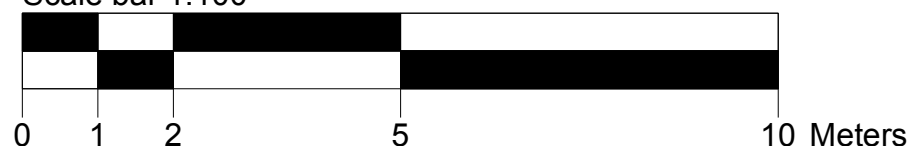

All dims and details to be checked on site prior to any commencement of work. This plan is not a full specification or schedule of work and has been produced solely for the purpose of obtaining the necessary local authority consents/approvals For Party Wall etc. Act 1996 see Government booklet or website.	Status:		Client: Mr & Mrs Mountain 2 Ancton Drive Middleton-on-sea Bognor Regis West Sussex PO22 6NA	Revision: A	Project: Rear extension
	Preliminary	☐ Tender		Scale: 1:50 & 100 @A3	
	Planning	☒ Construction		Date: March 20	Content: Proposed elevations
	Building Regulations	☐ As Built		Dwg No: RM003	