



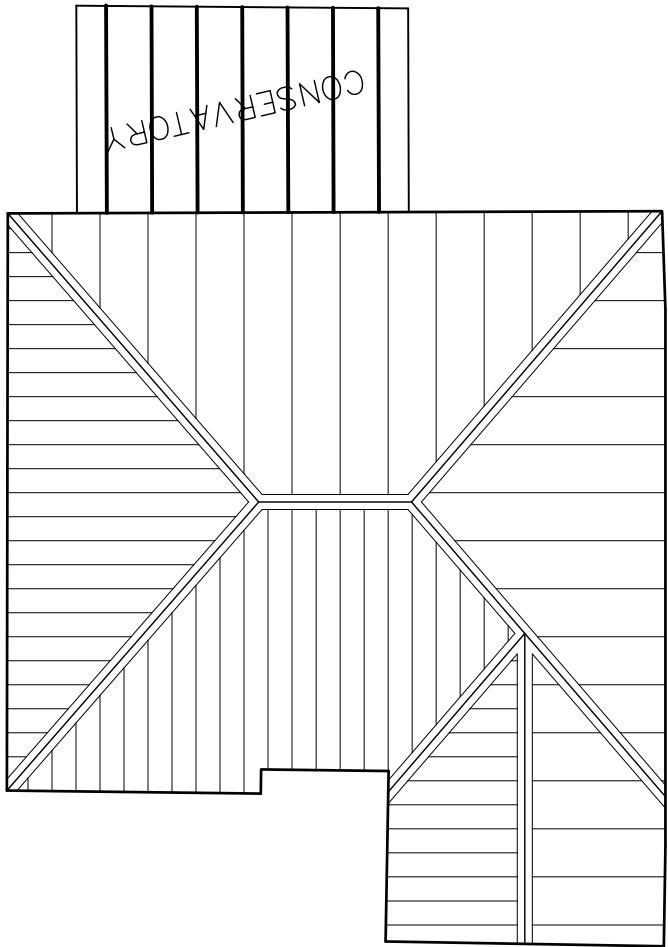

EXISTING ROOF PLAN


SCALE 1:100

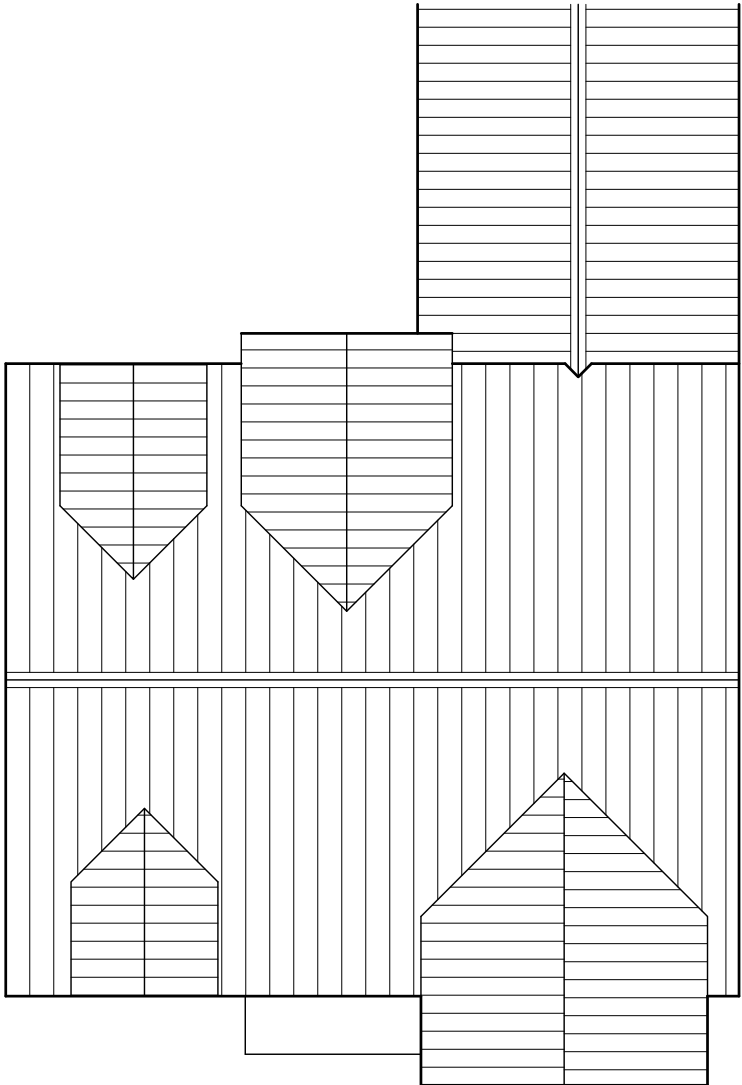

PROPOSED ROOF PLAN

SCALE 1:100

N.B. All dimensions are structural. Work to written dimensions only.If in doubt ask.

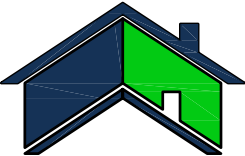REVISION: ...	
SCALE BAR: 0 2M 4M 6M	
DRAWING TITLE: EX AND PRO ROOF PLAN	DRG NO: PL11
DATE: JUNE '14	REV: .
SCALE: 1:100	DRAWN BY: CW
CLIENT: CHRISTIE	
ADDRESS: GRASMERE ANCTON LANE BOGNOR REGIS PO22 6NL	
SIPS ECO PANELS REFERENCE: 80865	
 SipsEcoPanels SIPS Eco Panels Administration Office South Suffolk Business Centre, Alexandra Road, Sudbury, Suffolk, CO10 2ZX. Tel: U.K (01787) 377388 Fax: (01787) 377940 Email: admin@sipsecopanels.co.uk Registered Office P.O Box 267, Horley, Surrey, RH6 9FA, England.	
DRAWING STATUS: ☐ FEASIBLTY ☒ PLANNING ☐ BUILDING REGULATIONS.	
All work to be carried out to comply with 1. The latest building regulations approved documents. 2. N.H.B.C. or SIPS Eco Panels. 3. T.R.A.D.A. for timber frames. 4. SIPS Eco Panels reserves the right to amend any detail or specifications as required for manufacturing. 5. SIPS Eco Panels Important Information Handbook. 6. SIPS Eco Panels Construction Manual.	
Copyright: This document and the design are the copyright of SIPS Eco Panels and are made available on the express condition that they shall not be used in connection with the erection of any building (or production of any components for such a building) unless the building is to be erected or the timber frame components supplied by Custom Homes. This drawing is not to be used or copied without written authorised consent from Custom Homes. ©SIPS Eco Panels	