



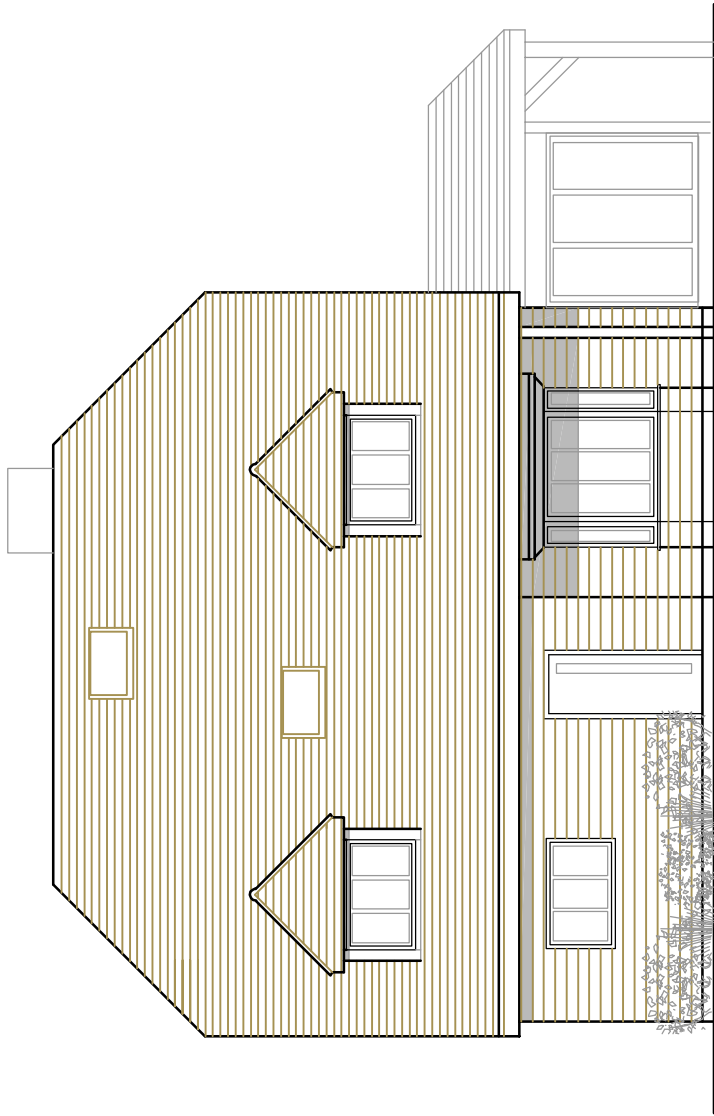


PROPOSED WEST ELEVATION 1:100

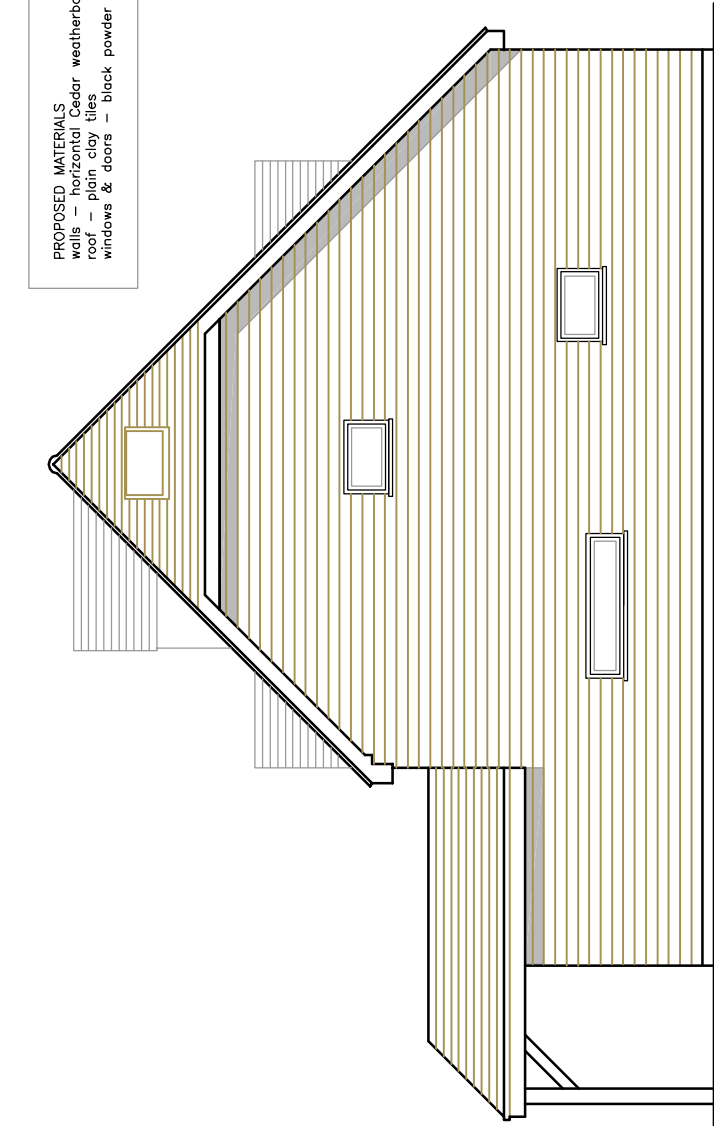


PROPOSED NORTH ELEVATION 1:100

PROPOSED MATERIALS
walls – horizontal Cedar weatherboarding
roof – plain clay tiles
windows & doors – black powder coated aluminium

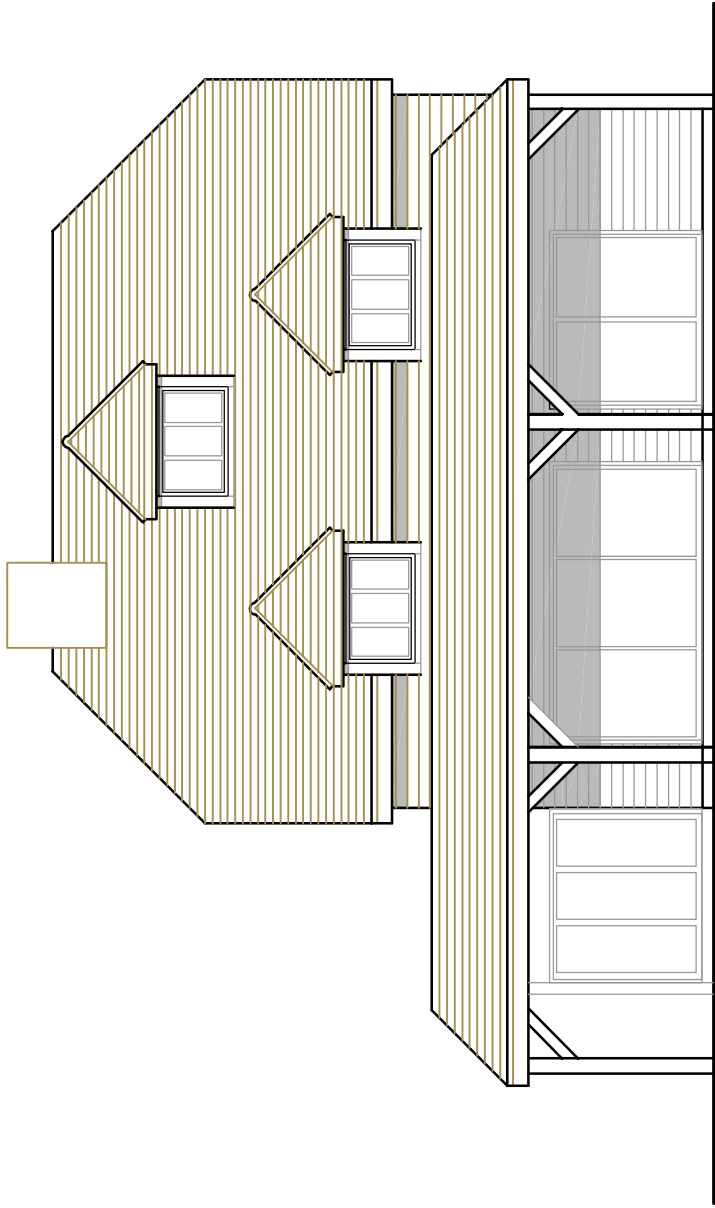

PROPOSED EAST ELEVATION 1:100

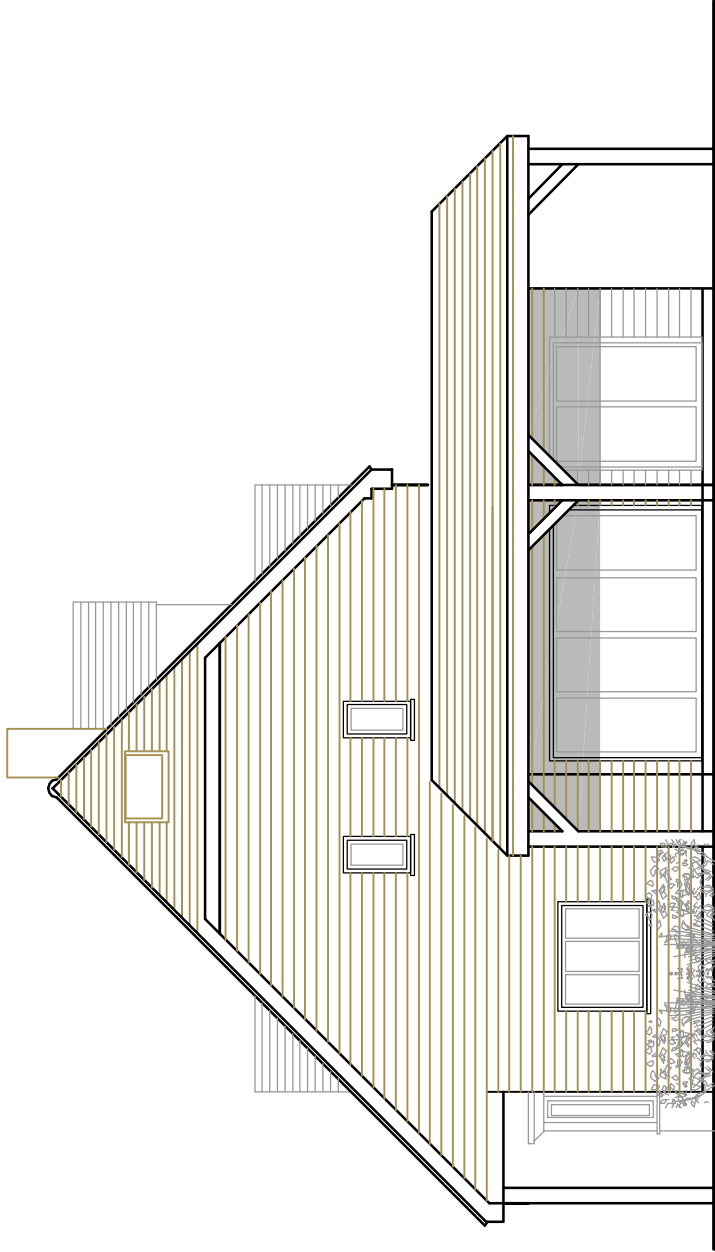

PROPOSED SOUTH ELEVATION 1:100

Amdesign
ARCHITECTURE DESIGN DEVELOPMENT
Leeza Aldis-Hobbs ARB RIBA SPAB
/mob: 07756 329400
e-mail: leeza@amdesignltd.co.uk

PROJECT
**9 EAST AVENUE
MIDDLETON ON SEA
WEST SUSSEX
PO22 6EG**
PROJECT STAGE
PI ANNING

DRAWING
**PROPOSED
ELEVATIONS**
DRAWING No
286/05
SCALE 1:100
DATE 10/10/2019
REVISION
DRAWN
CHECKED
LA

LETTER	REVISION	DATE
This scheme is subject to town planning and all other necessary consents. All dimensions and levels to be checked on site. This drawing is to be read in conjunction with other relevant drawings and documents. Report all discrepancies to the Architect before work commences.		