


LOCATION PLAN 1:1250

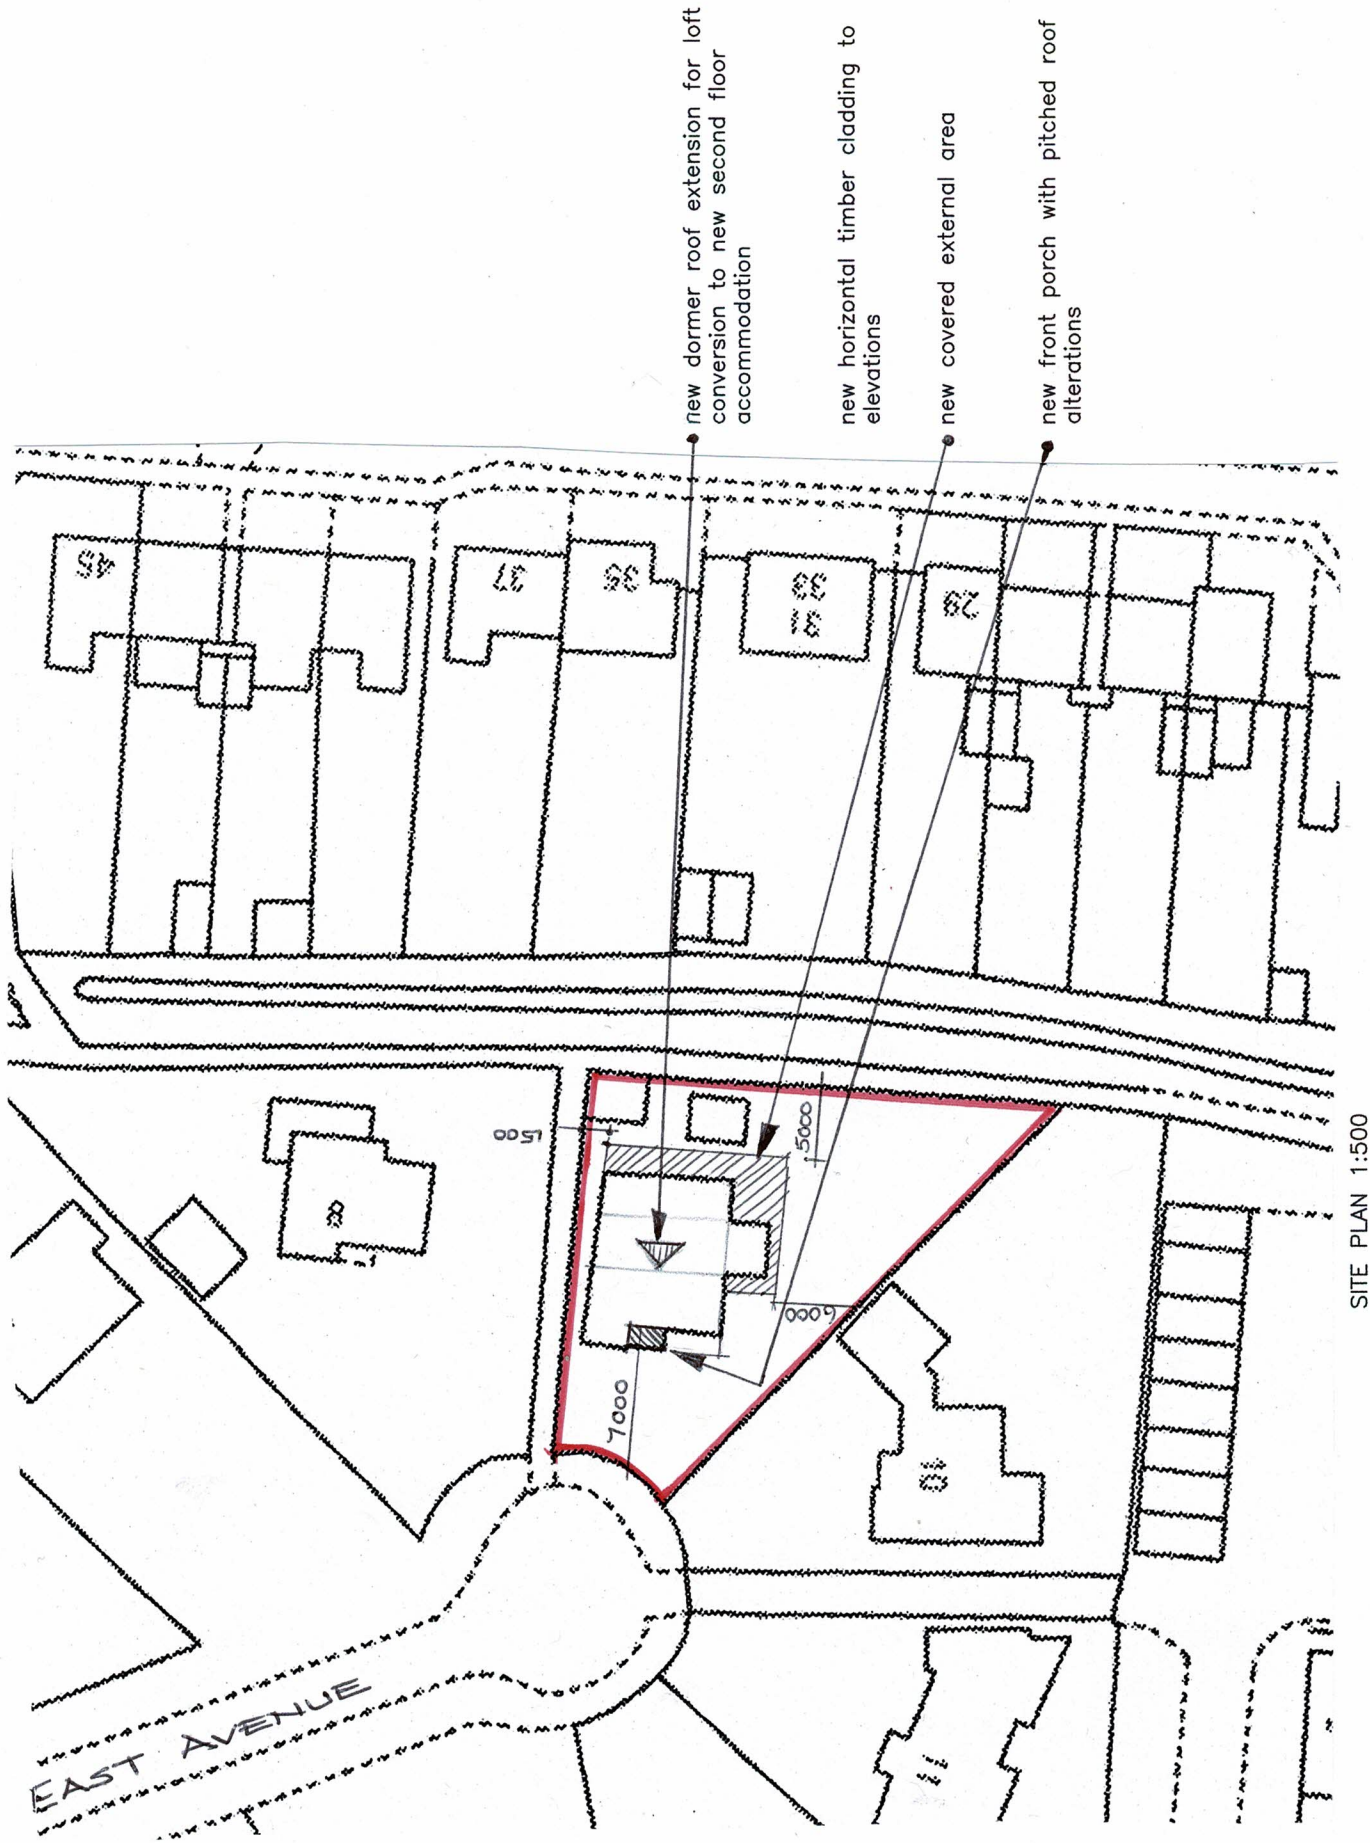

SITE PLAN 1:500

- new dormer roof extension for loft conversion to new second floor accommodation
- new horizontal timber cladding to elevations
- new covered external area
- new front porch with pitched roof alterations

Amdesign
ARCHITECTURE DESIGN DEVELOPMENT
Leeza Aldis-Hobbs ARB RIBA SPAB
Mob: 07756 329400
e-mail: leeza@amdesignltd.co.uk

PROJECT
**9 EAST AVENUE
MIDDLETON ON SEA
WEST SUSSEX
PO22 6EG**

PROJECT STAGE
PLANNING

DRAWING
**LOCATION PLAN
SITE PLAN**

DRAWING No
286/01

SCALE
DATE
1:1250
MAY 2019

REVISION
DRAWN
CHECKED
LA

LETTER	REVISION	DATE

This scheme is subject to town planning and all other necessary consents. All dimensions and levels to be checked on site. This drawing is to be read in conjunction with other relevant drawings and documents. Report all discrepancies to the Architect before work commences. AM Design is the trading name of AM Design Ltd © AM Design Ltd. All rights reserved.