




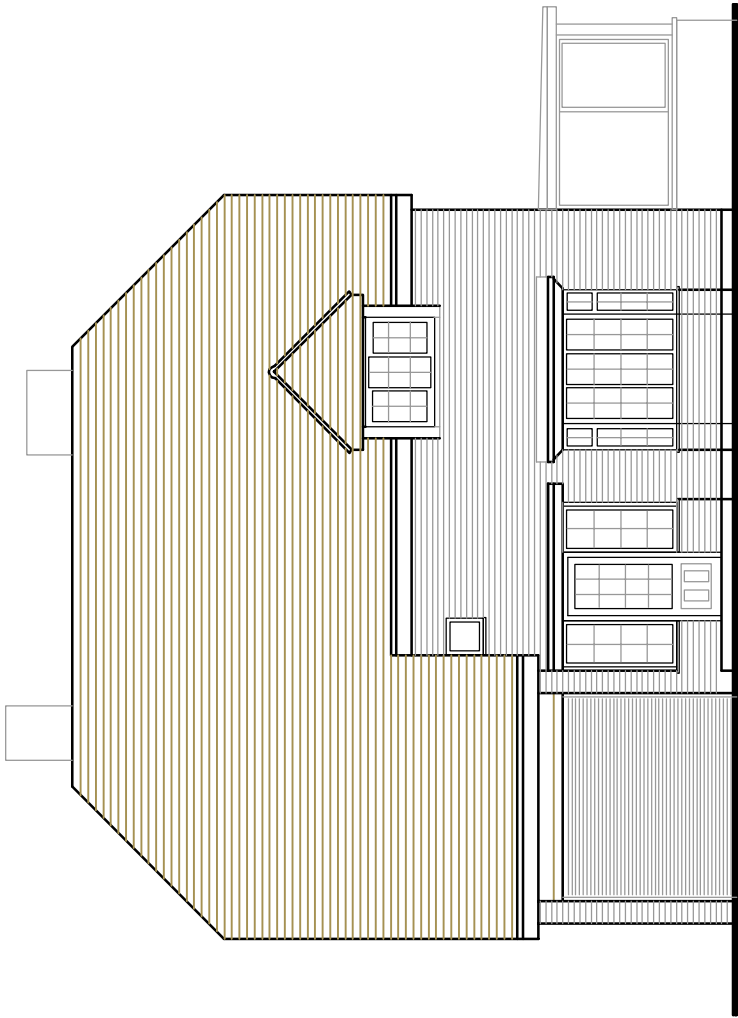


EXISTING WEST ELEVATION 1:100

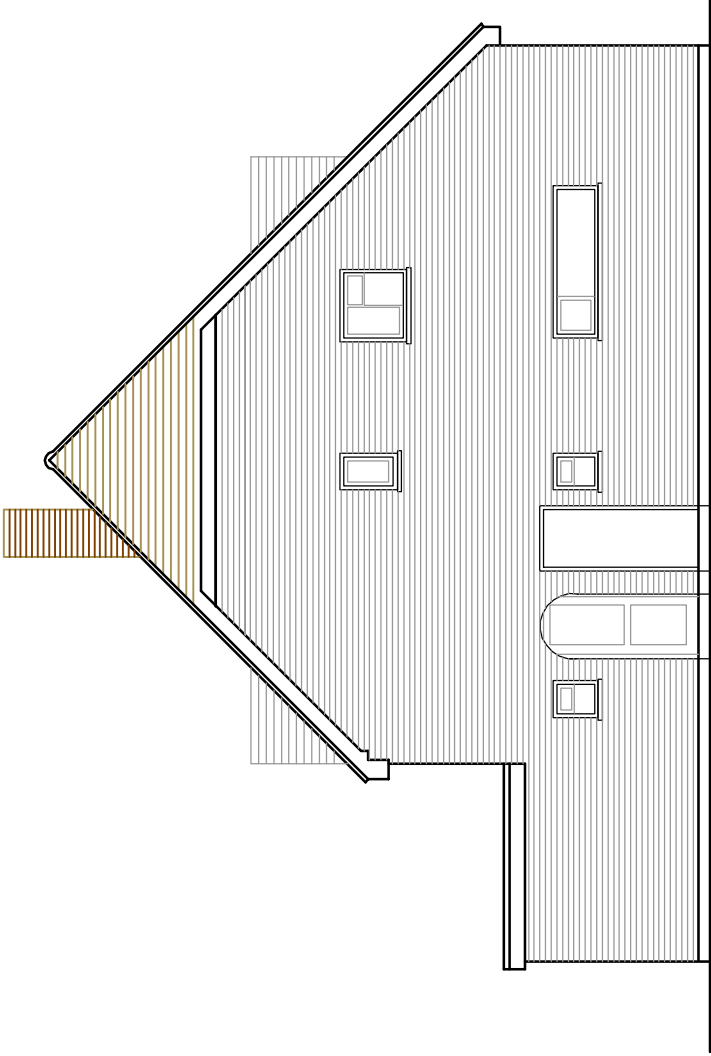

EXISTING NORTH ELEVATION 1:100

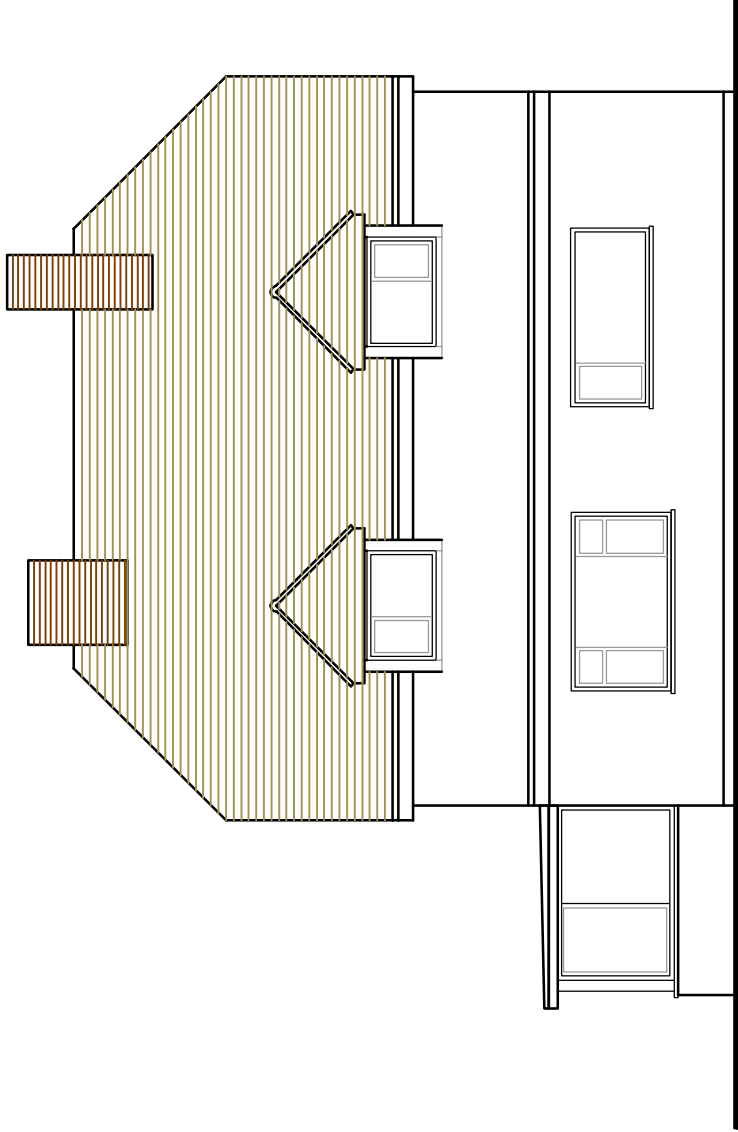

EXISTING EAST ELEVATION 1:100

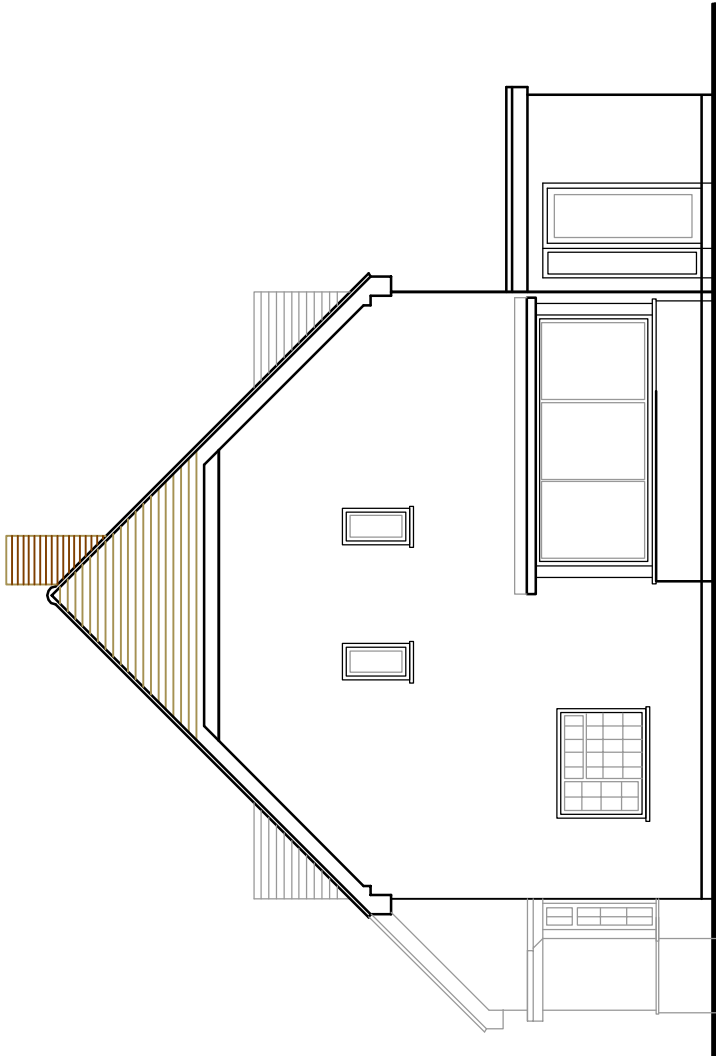

EXISTING SOUTH ELEVATION 1:100

**Amdesign**

ARCHITECTURE DESIGN DEVELOPMENT  
leeza Aldis-Hobbs ARB RIBA SPAB  
/mob: 07756 329400  
e-mail: leeza@amdesignltd.co.uk

PROJECT

**9 EAST AVENUE  
MIDDLETON ON SEA  
WEST SUSSEX  
PO22 6EG**  
PROJECT STAGE  
**PI ANNING**

DRAWING

**EXISTING  
ELEVATIONS**

DRAWING No

**286/03**

SCALE 1:100  
DATE APRIL 2019

REVISION

DRAWN  
CHECKED  
LA

LETTER

REVISION

DATE

This scheme is subject to town planning and all other necessary consents. All dimensions and levels to be checked on site. This drawing is to be read in conjunction with other relevant drawings and documents. Report all discrepancies to the Architect before work commences.