



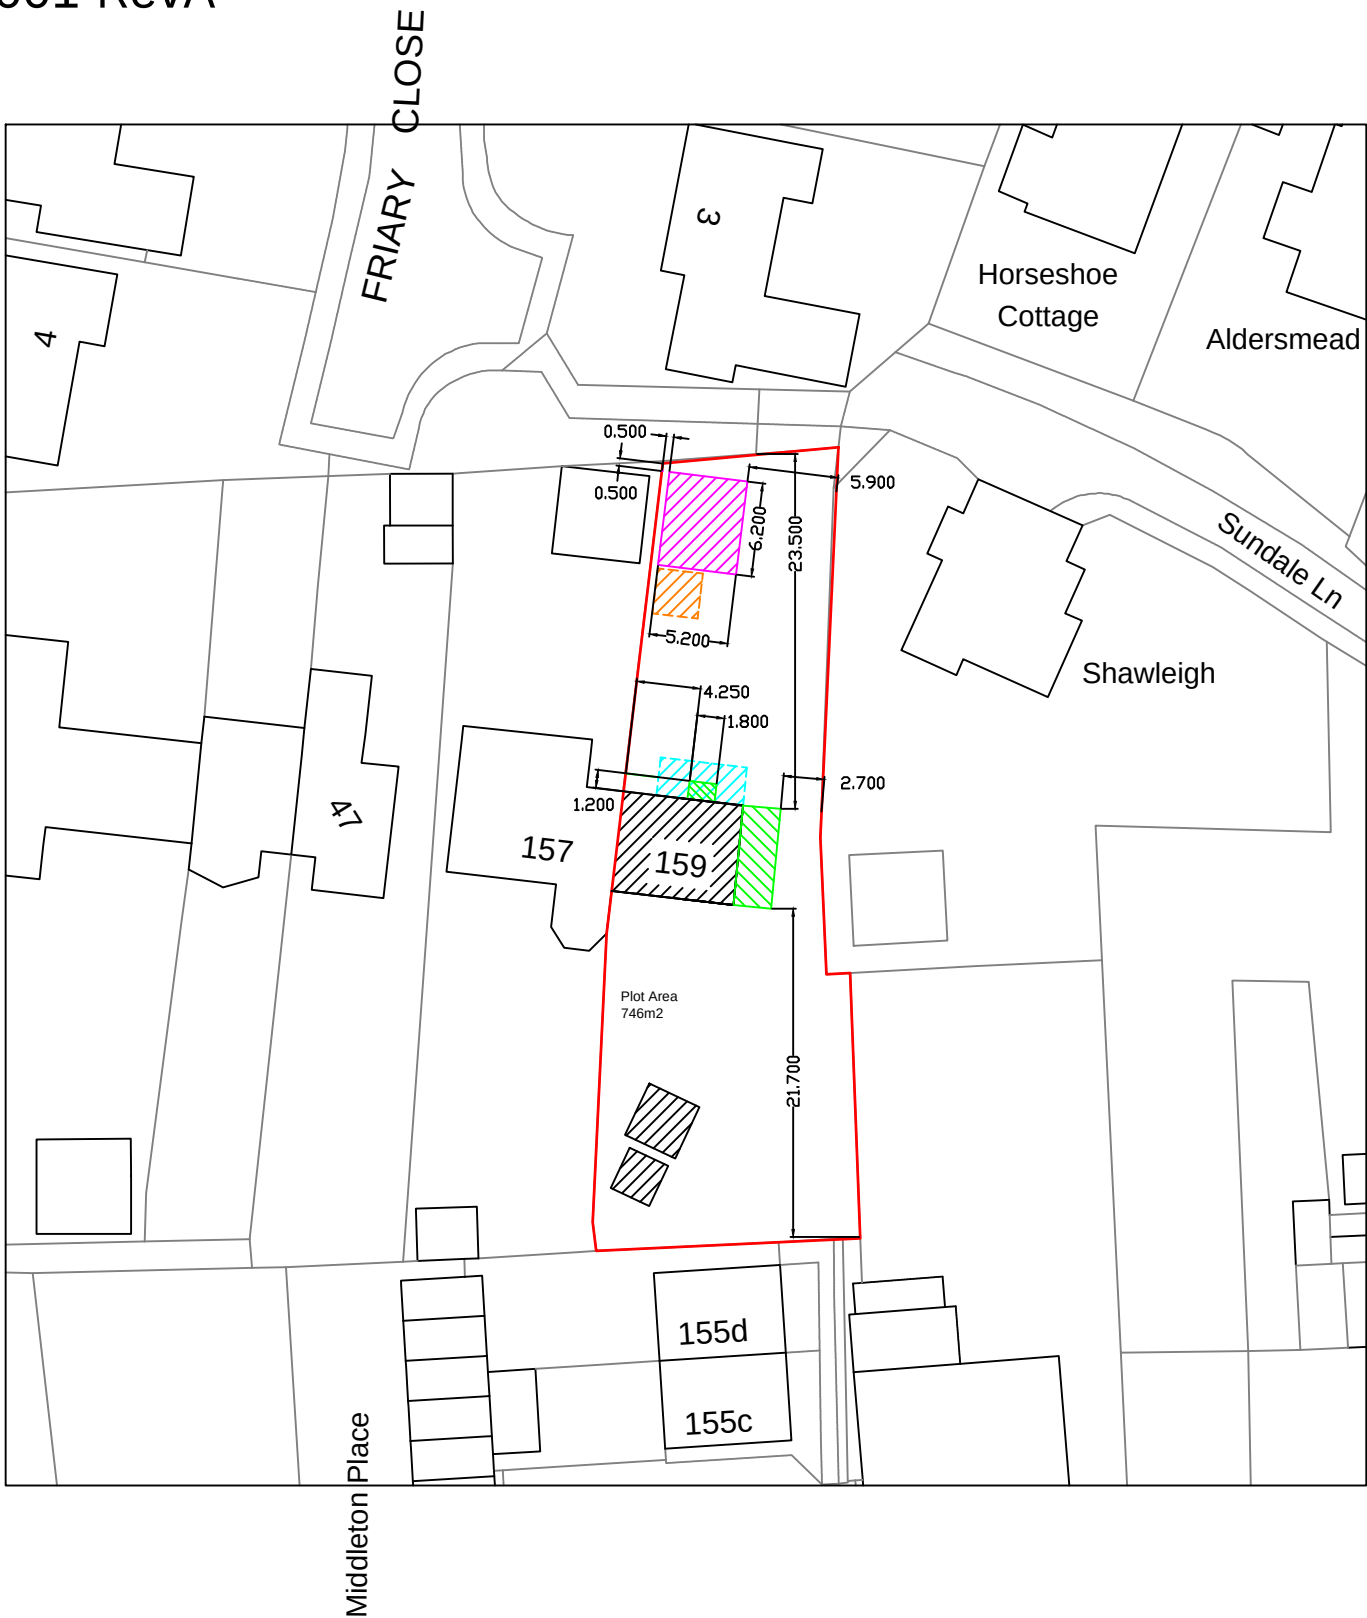

NO. 159 Proposed Extension

Legend:

- AREA OF THE SITE
- AREA OF EXISTING BUILDINGS
- AREA OF PROPOSED EXTENSION & PORCH
- EXISTING HUT TO BE REMOVED
- NEW CAR PORT
- EXISTING SINGLE STOREY FLAT ROOF EXTENSION TO BE DEMOLISHED

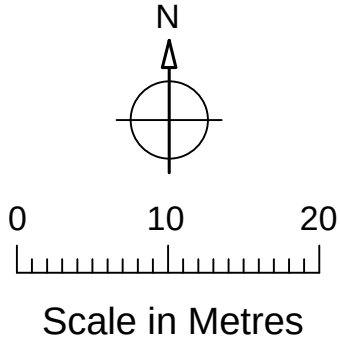

PAS Enterprise UK Ltd			
RevA	Added boundary dimensions	PAS	07/08/26
Issue	Description	Drawn	Date
THIS IS A CAD DRAWING DO NOT ALTER			
Client			
Mr James Collins			
Project			
NO. 159			
Title			
Proposed Site Plan			
Drawn	PAS	Date	01.08.26
		A3 1:500 SCALE	
Client No.		Project No.	
Drawing No.			Sheet
No.159-1001 RevA			SHT
			Issue
			0