


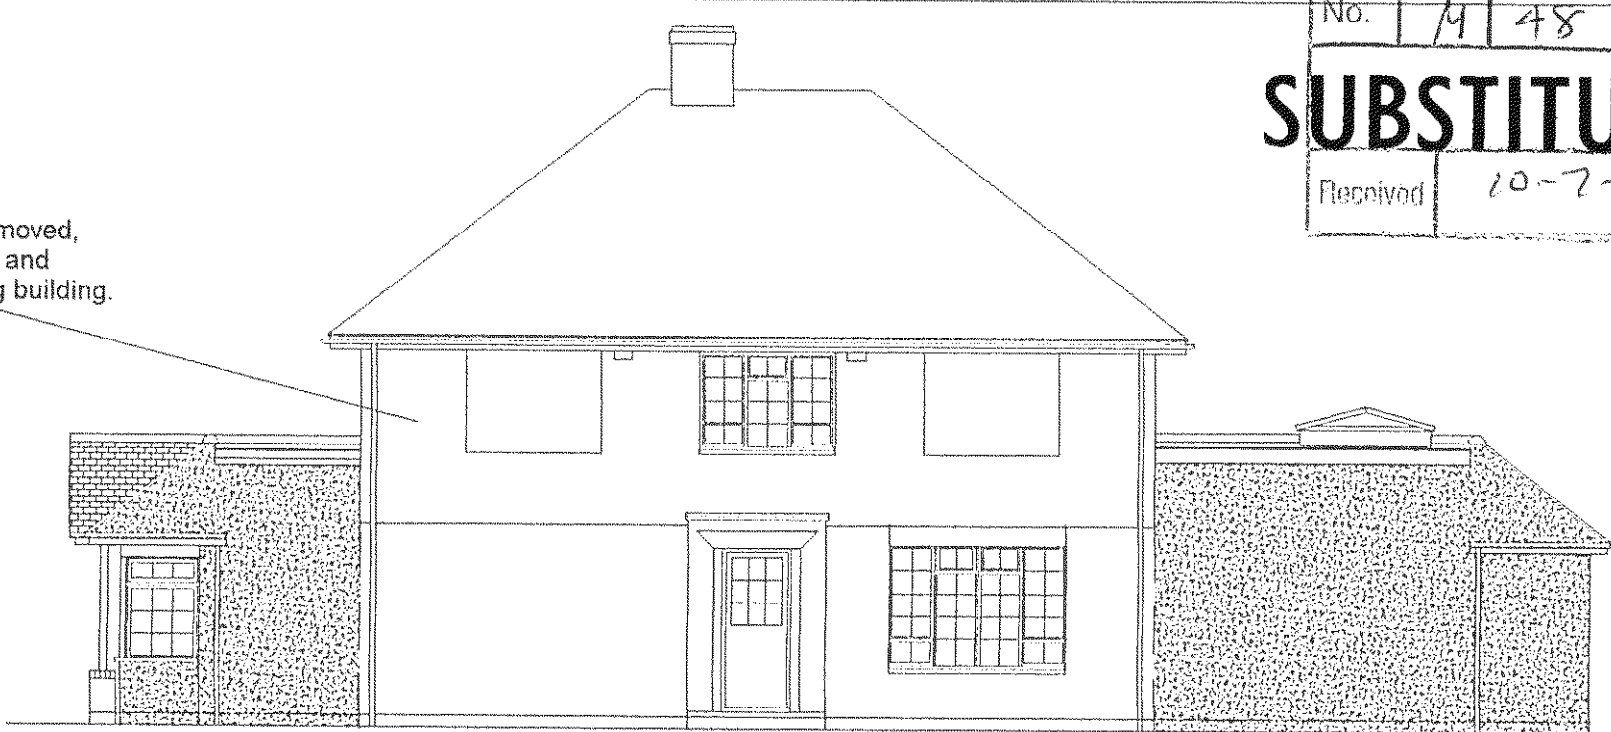

NEW WEST ELEVATION




NEW EAST ELEVATION




NEW SOUTH ELEVATION



LOCATION PLAN

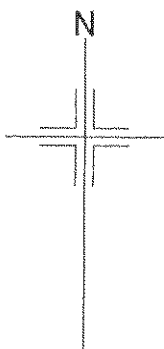

SITE PLAN

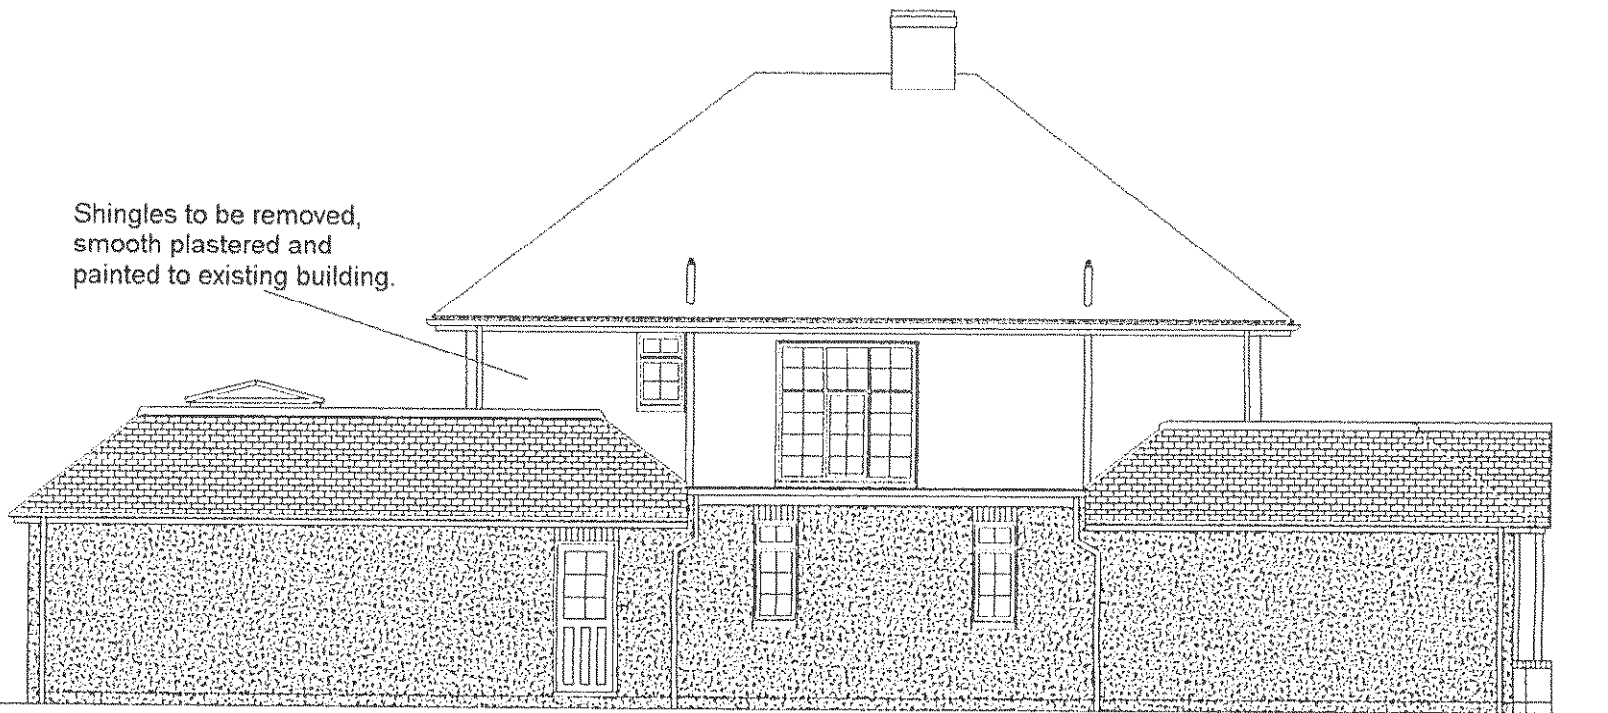

NEW NORTH ELEVATION

Do not scale from drawings (excepting Local Authorities) All dimensions to be checked on site			
All work to comply with Building Regulations, British Standards, manufacturer's instructions /specifications and engineer's calculations at all times. Construction must also comply with all safety at work regulations. Additional work may be requested by the building inspector as work proceeds to ensure the new building complies with all building regulations.			
01	Shingles removed	30/06/09	
No	Change	Date	By
BKM PLANS architectural plans and drawing service			
Title: 2 East Close Middleton on sea			
Scale:	1:100 1:500 1:1250		
Date:	1st May 2009 (Revised)		
Drawn by:			
Drawing 4 / 6			
All drawings are copyright of BKM architectural plans and drawings service and may not be reproduced without prior permission			